



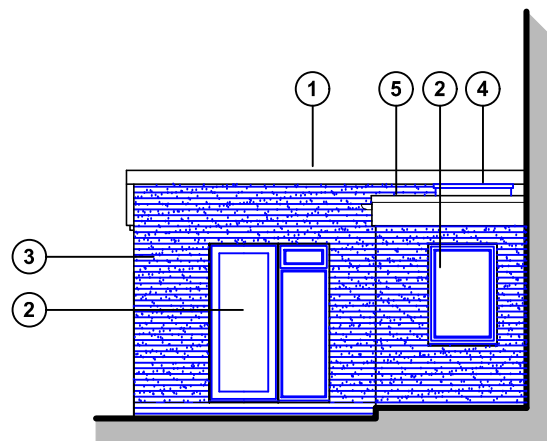

Part south
(side) elevation

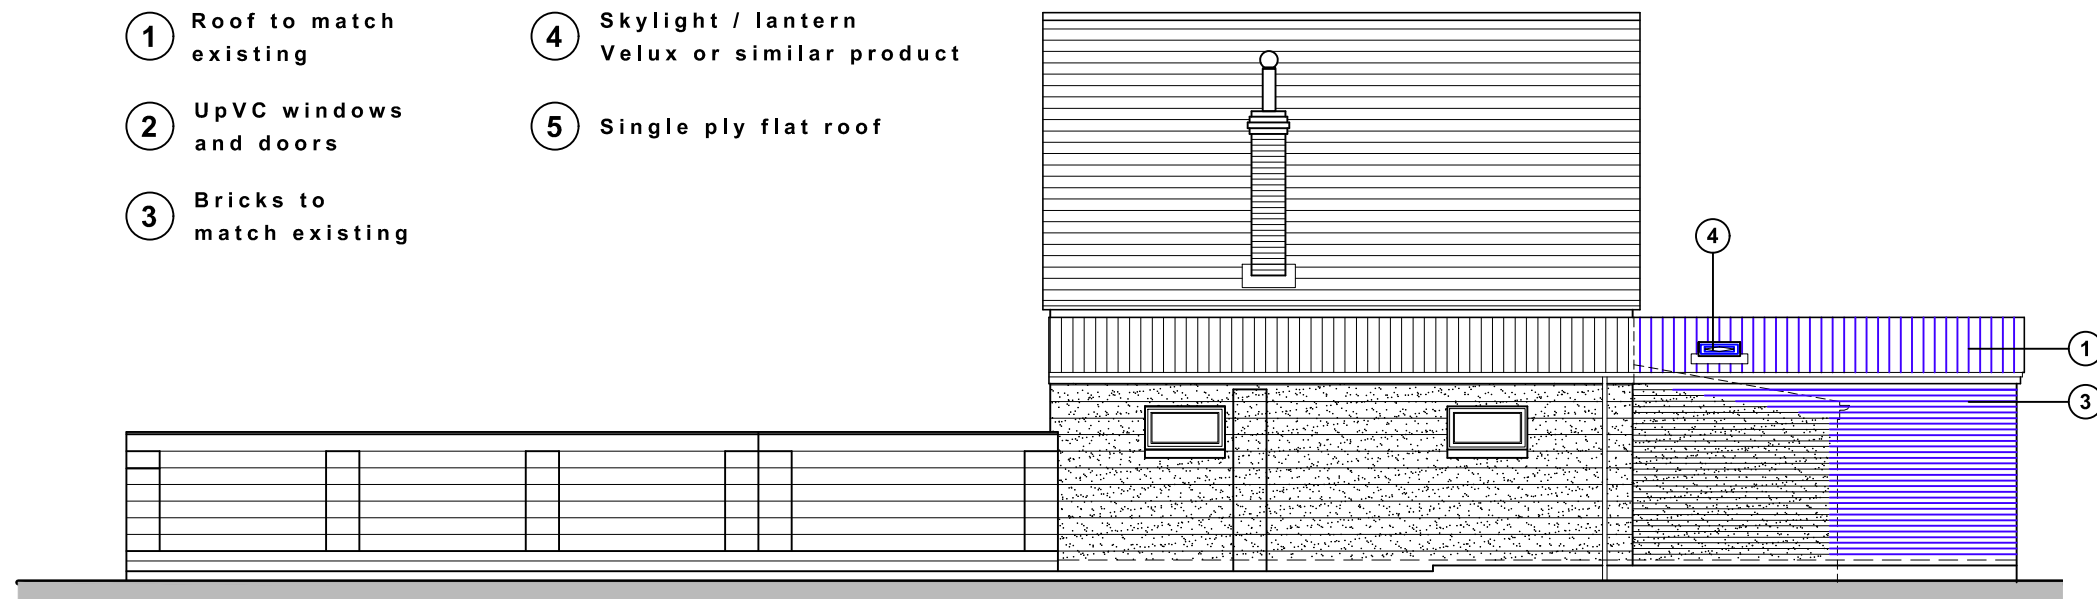


North (side) elevation



Proposed (part) ground floor plan scale 1:100



West (rear) elevation

 

For MRS RICHARDSON	Title PROPOSED (PART) FLOOR PLAN & ELEVATIONS	Office Tel: 01243 933732
Project PROPOSED EXTENSIONS AT 145 HAVANT ROAD, HAYLING ISLAND PO11 0LE	Date FEB 2023	Email: admin@jb-architecturedesign.com
	Drawn JB	Web: www.jb-architecturedesign.com
	Scale 1:100 @ A3	
	Job Number PL677.23	Revision C
	Drawing Number -02	

