

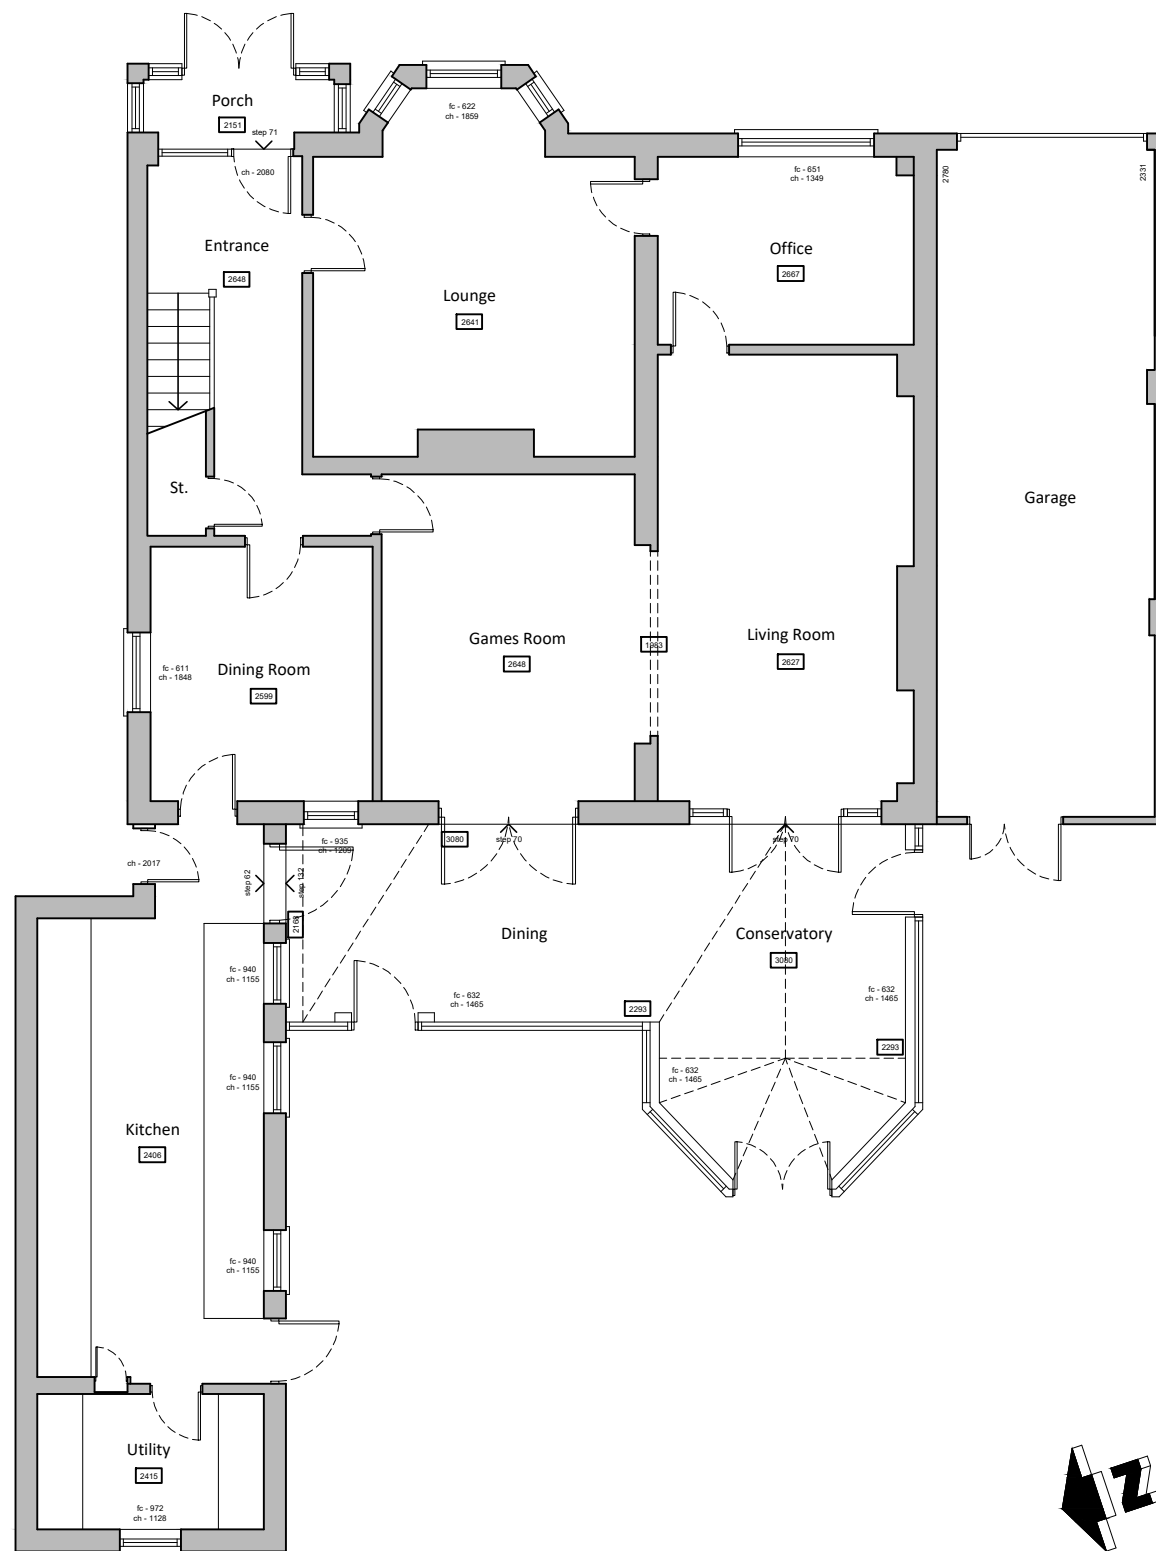


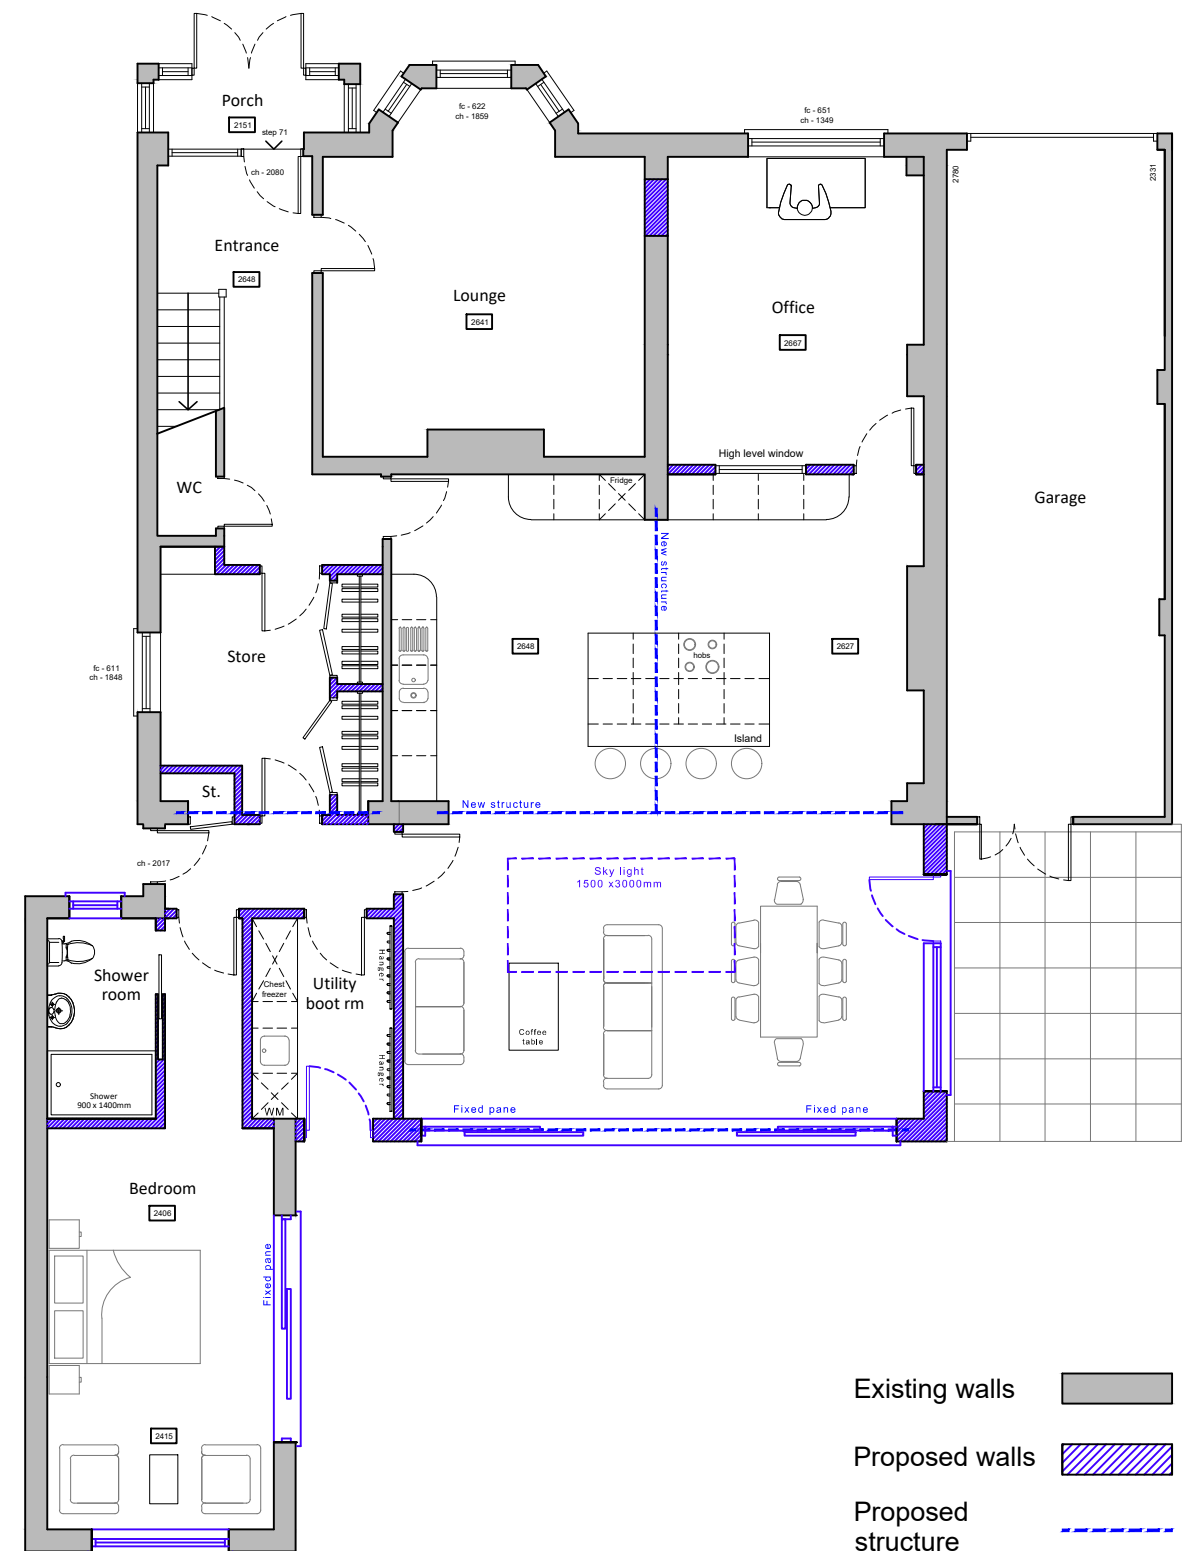

Existing ground floor plan scale 1:100
(first floor unchanged in new proposal)

 

Proposed ground floor plan
(first floor unchanged in new proposal)

For MR & MRS ARUL-PRAGASAM		Title EXISTING & PROPOSED FLOOR PLANS		Office Tel: 01243 933732	
Project PROPOSED EXTENSION 17 WESTBOURNE AVENUE, EMSWORTH, PO10 7QT		Date FEB 2023	Drawn JB	Scale 1:100 @ A3	Checked -
Job Number PL 679.23		Drawing Number -02		Revision A	
				Email: admin@jb-architecturedesign.com	
				Web: www.jb-architecturedesign.com	

