
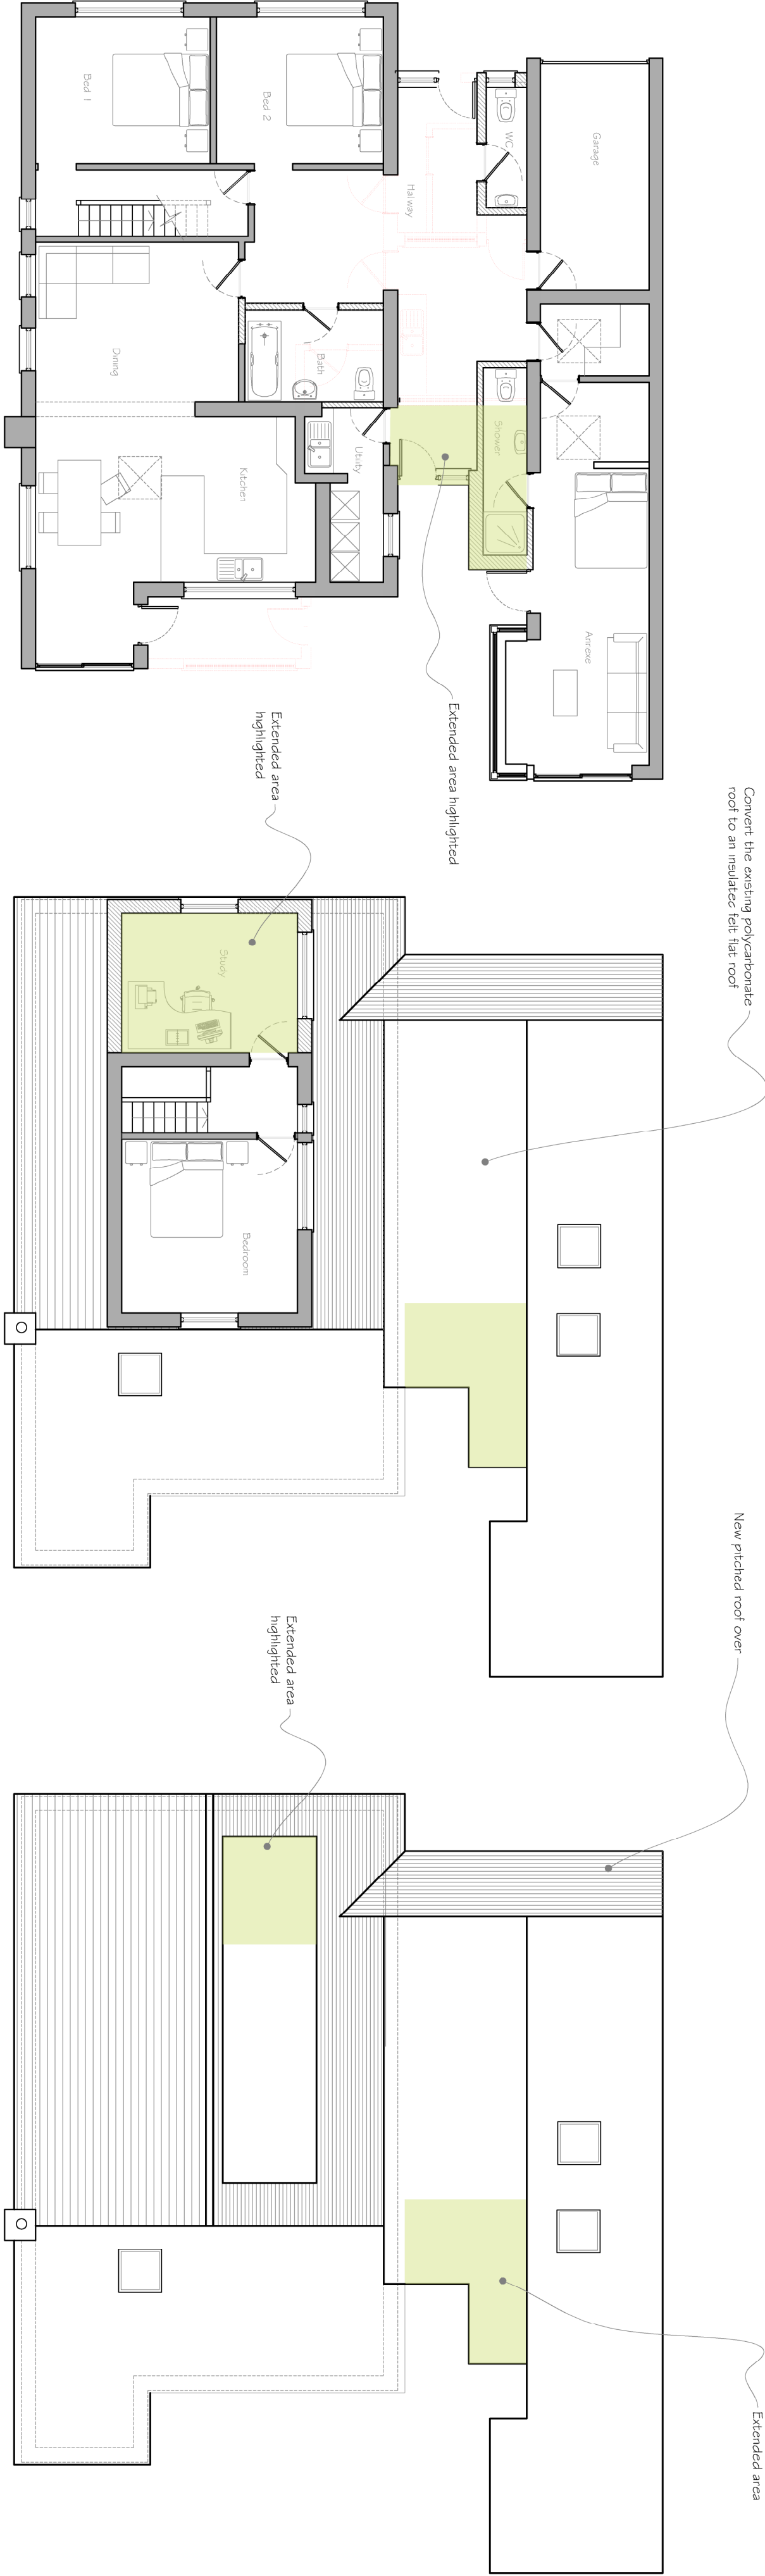


Proposed Ground Floor Plan
Scale 1:100


Proposed First Floor Plan
Scale 1:100

Proposed Roof Plan
Scale 1:100

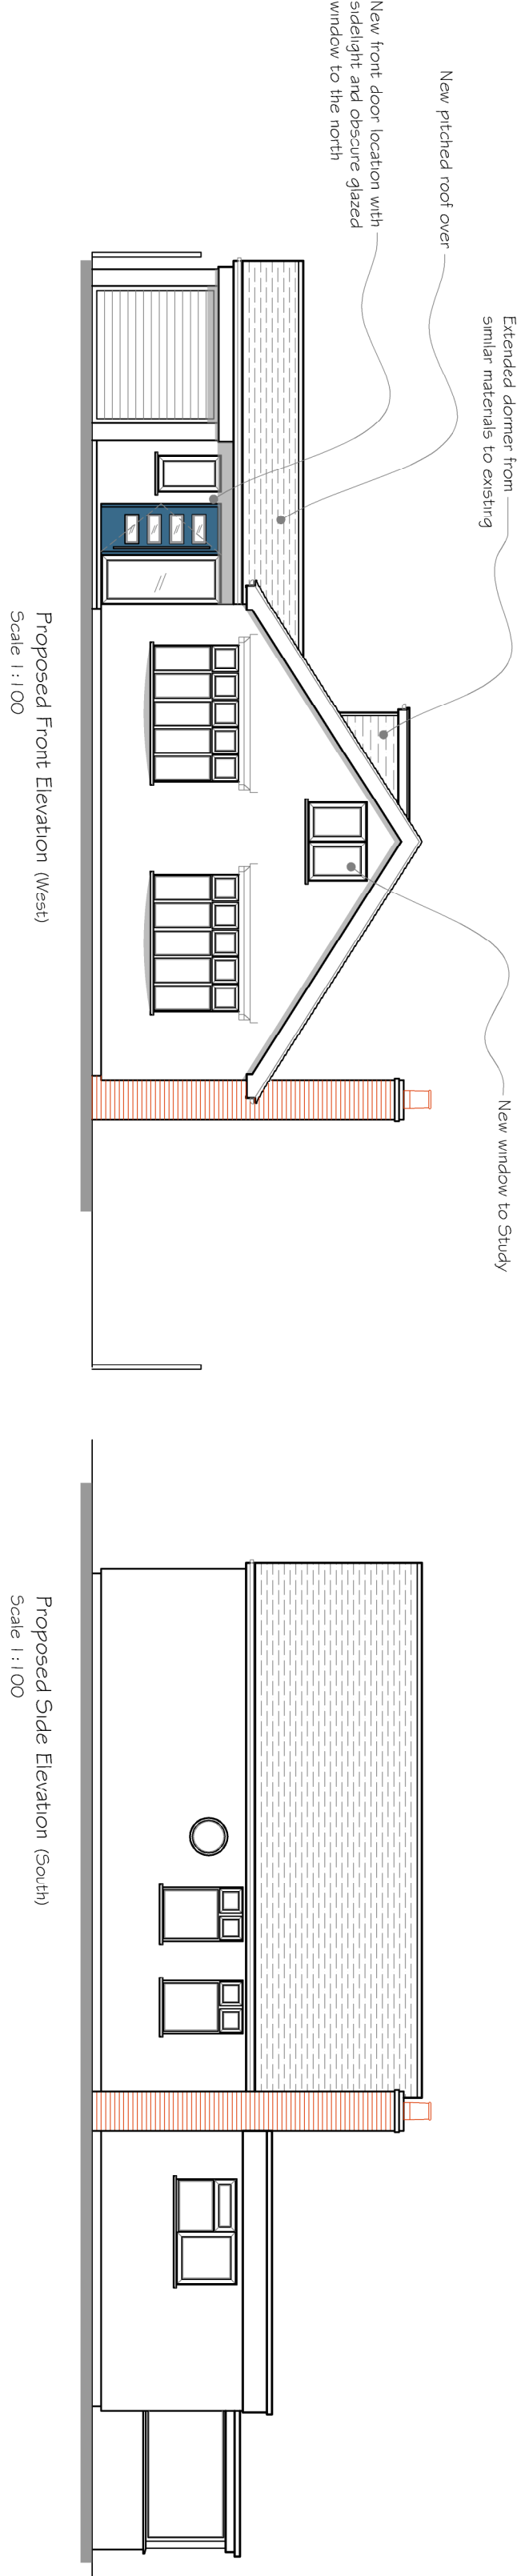


Proposed Side Elevation (South)
Scale 1:100

Proposed Front Elevation (West)
Scale 1:100

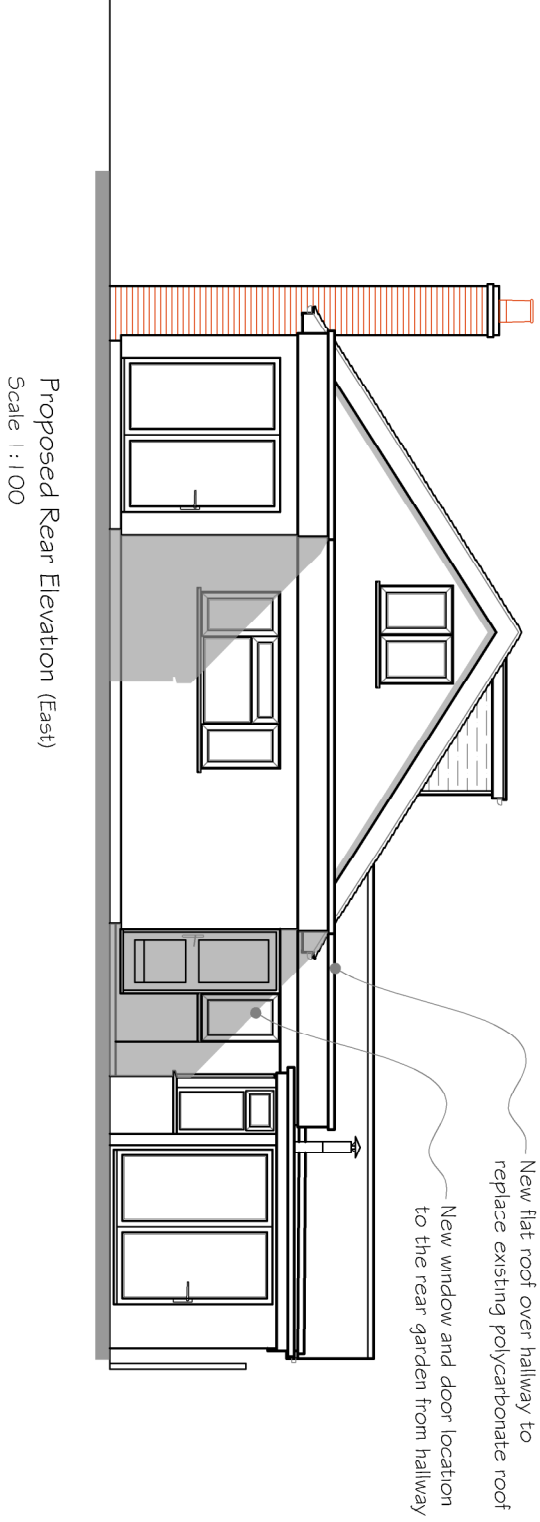

Proposed Rear Elevation (East)
Scale 1:100

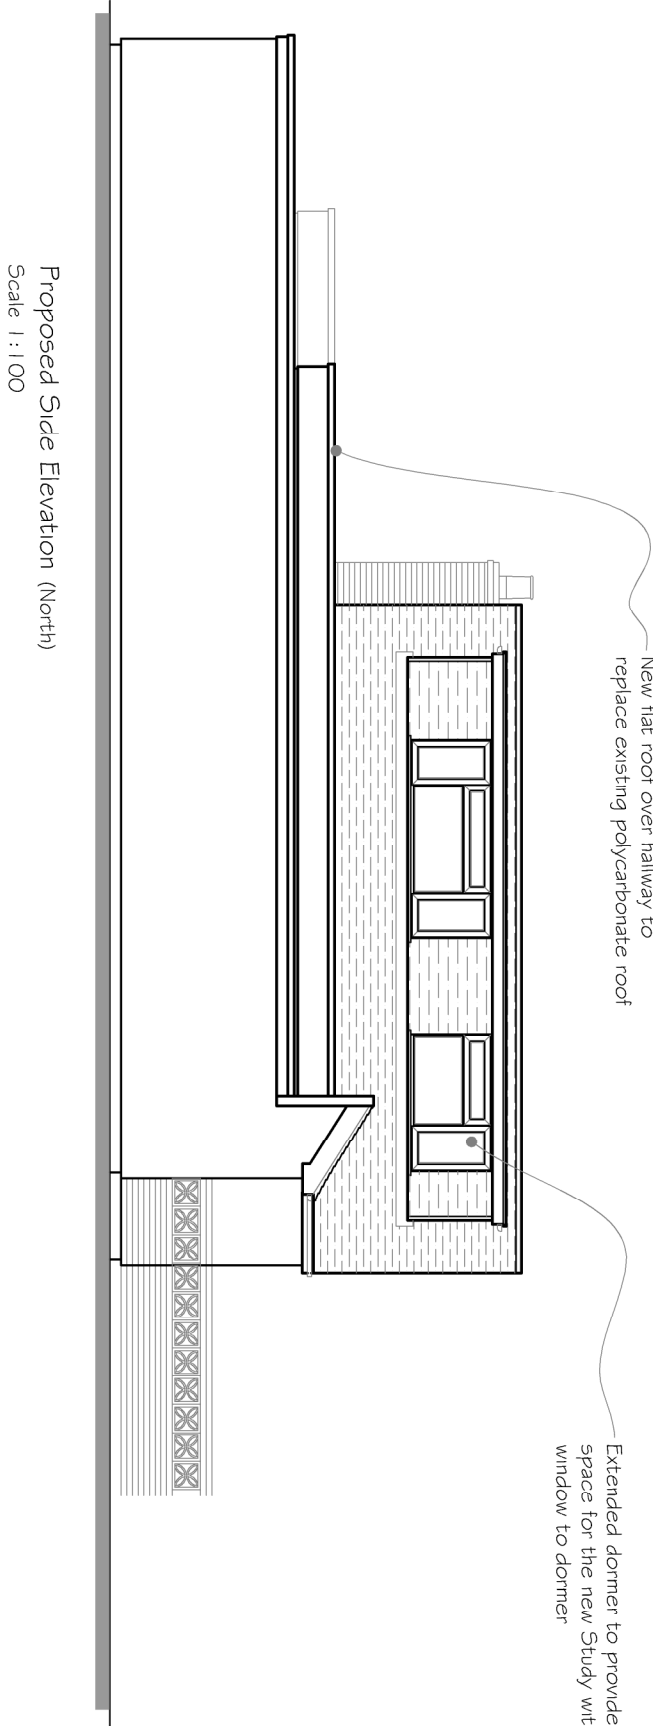

Proposed Side Elevation (North)
Scale 1:100



Proposed Block Plan
Scale 1:500

CLIENT				PROJECT				TITLE			
Mr A Jones				Alterations to 80 Church Road Hayling Island Hampshire, PO11 0NX				Proposed Floor Plans, Elevations, Block and Location Plans			
Drawn Limited Copyright Reserved 2023.				Scale : 1:100, 500, 1250@A1 Date : 03 MARCH 2023				Drawing No: 20.332.101			
Rev Description				Date				Drawn by: MD			
A. Picked roof over entrance				31.03.23				MD			
REVISIONS											