



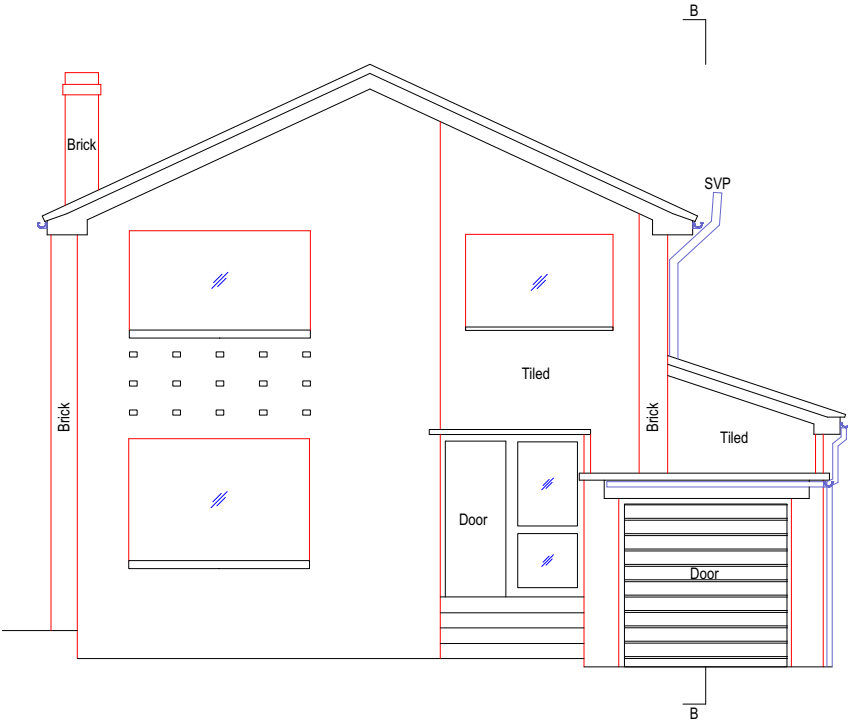


DATUM 50.00m

1 EXISTING FRONT ELEVATION 1
Scale: 1:100

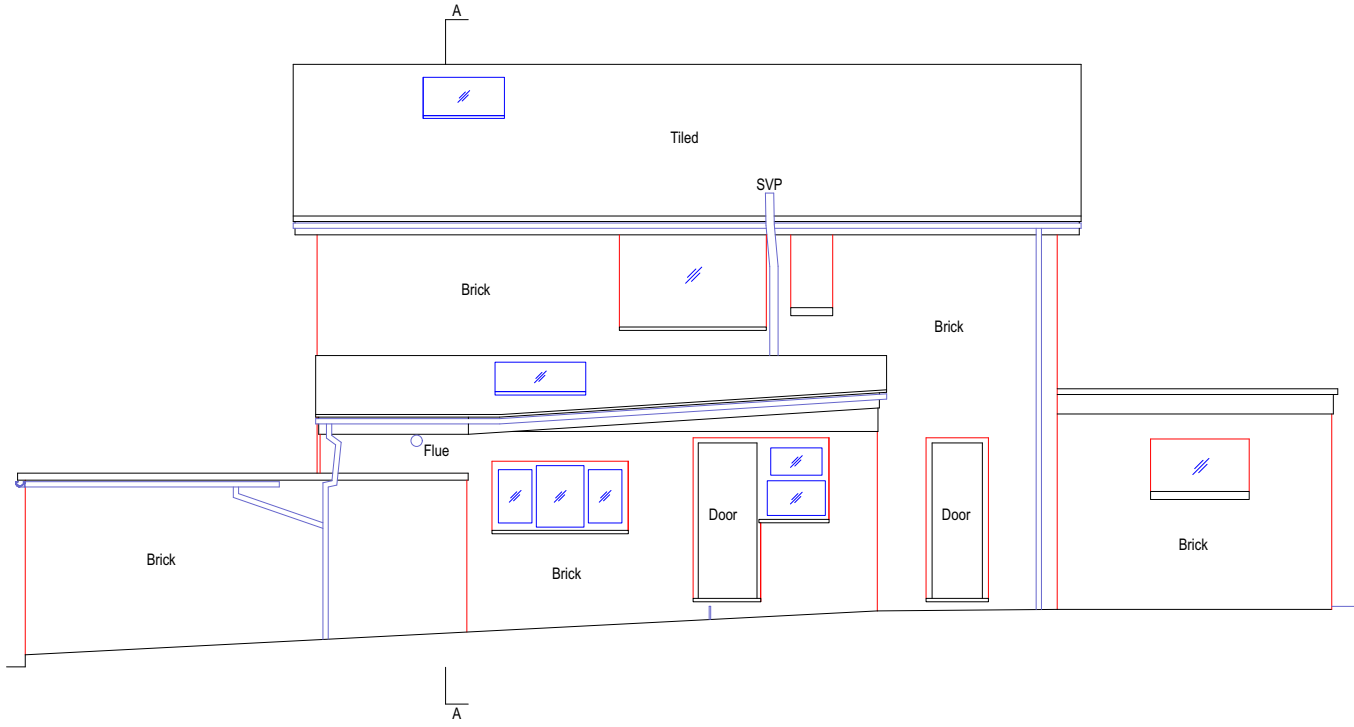


DATUM 50.00m

2 EXISTING SIDE ELEVATION 2
Scale: 1:100

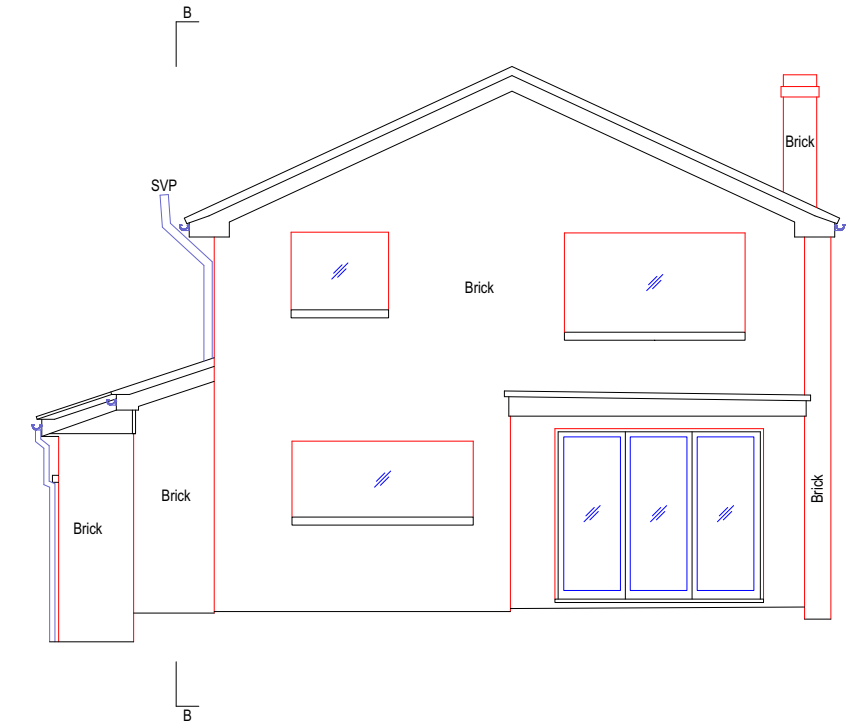

DATUM 50.00m

3 EXISTING REAR ELEVATION 3
Scale: 1:100

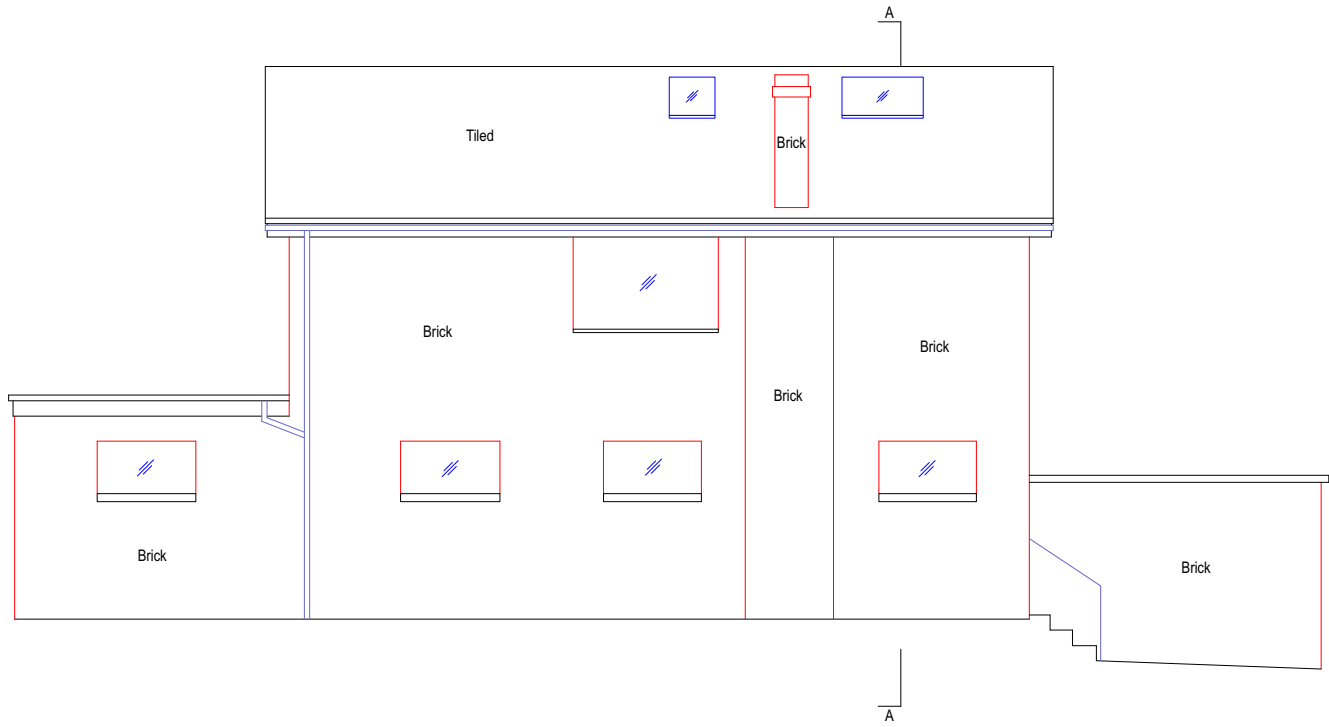

DATUM 50.00m

4 EXISTING SIDE ELEVATION 4
Scale: 1:100


LEVEL DATUM

Levels are based on Temporary Bench Mark (TBM) located on Station B, Value = 50.00m

NOTES

1. All dimensions and levels to be checked on site by contractor prior to fabrication/construction.
2. This drawing is to be read in conjunction with all relevant consultant's and/or specialist's drawings and documents. Any discrepancies or variations are to be notified to SurveyCloud Ltd before the affected work commences.
3. This drawing and the copyrights and patents therein are the property of SurveyCloud Ltd and may not be used or reproduced without prior consent.

EXISTING

 

Revision	Comment	Date
Client MR & MRS BURNETT		
Project 40 BEDHAMPTON HILL HAVANT HAMPSHIRE PO9 3JW		
Title EXISTING ELEVATIONS		
Drawing Number SD22635-E1.4	Revision PRELIM1	Status EXISTING
Scale AS SHOWN	Sheet Size A3	Drawn By DW
		Date MARCH 2023
 Winnow Barn Claypit Lane Froxfield Hampshire GU32 2DW		
Phone 07900 808 808 Office 01730 262 485 mail@surveycloud.co.uk www.surveycloud.co.uk		