



Note:
Do not Scale from this Drawing (except for planning approval).
All dimensions are in millimetres and to be checked on site.
All Dimensions relating to subcontractors or suppliers work
must be checked and agreed between the main contractor and
the sub-contractors and suppliers.

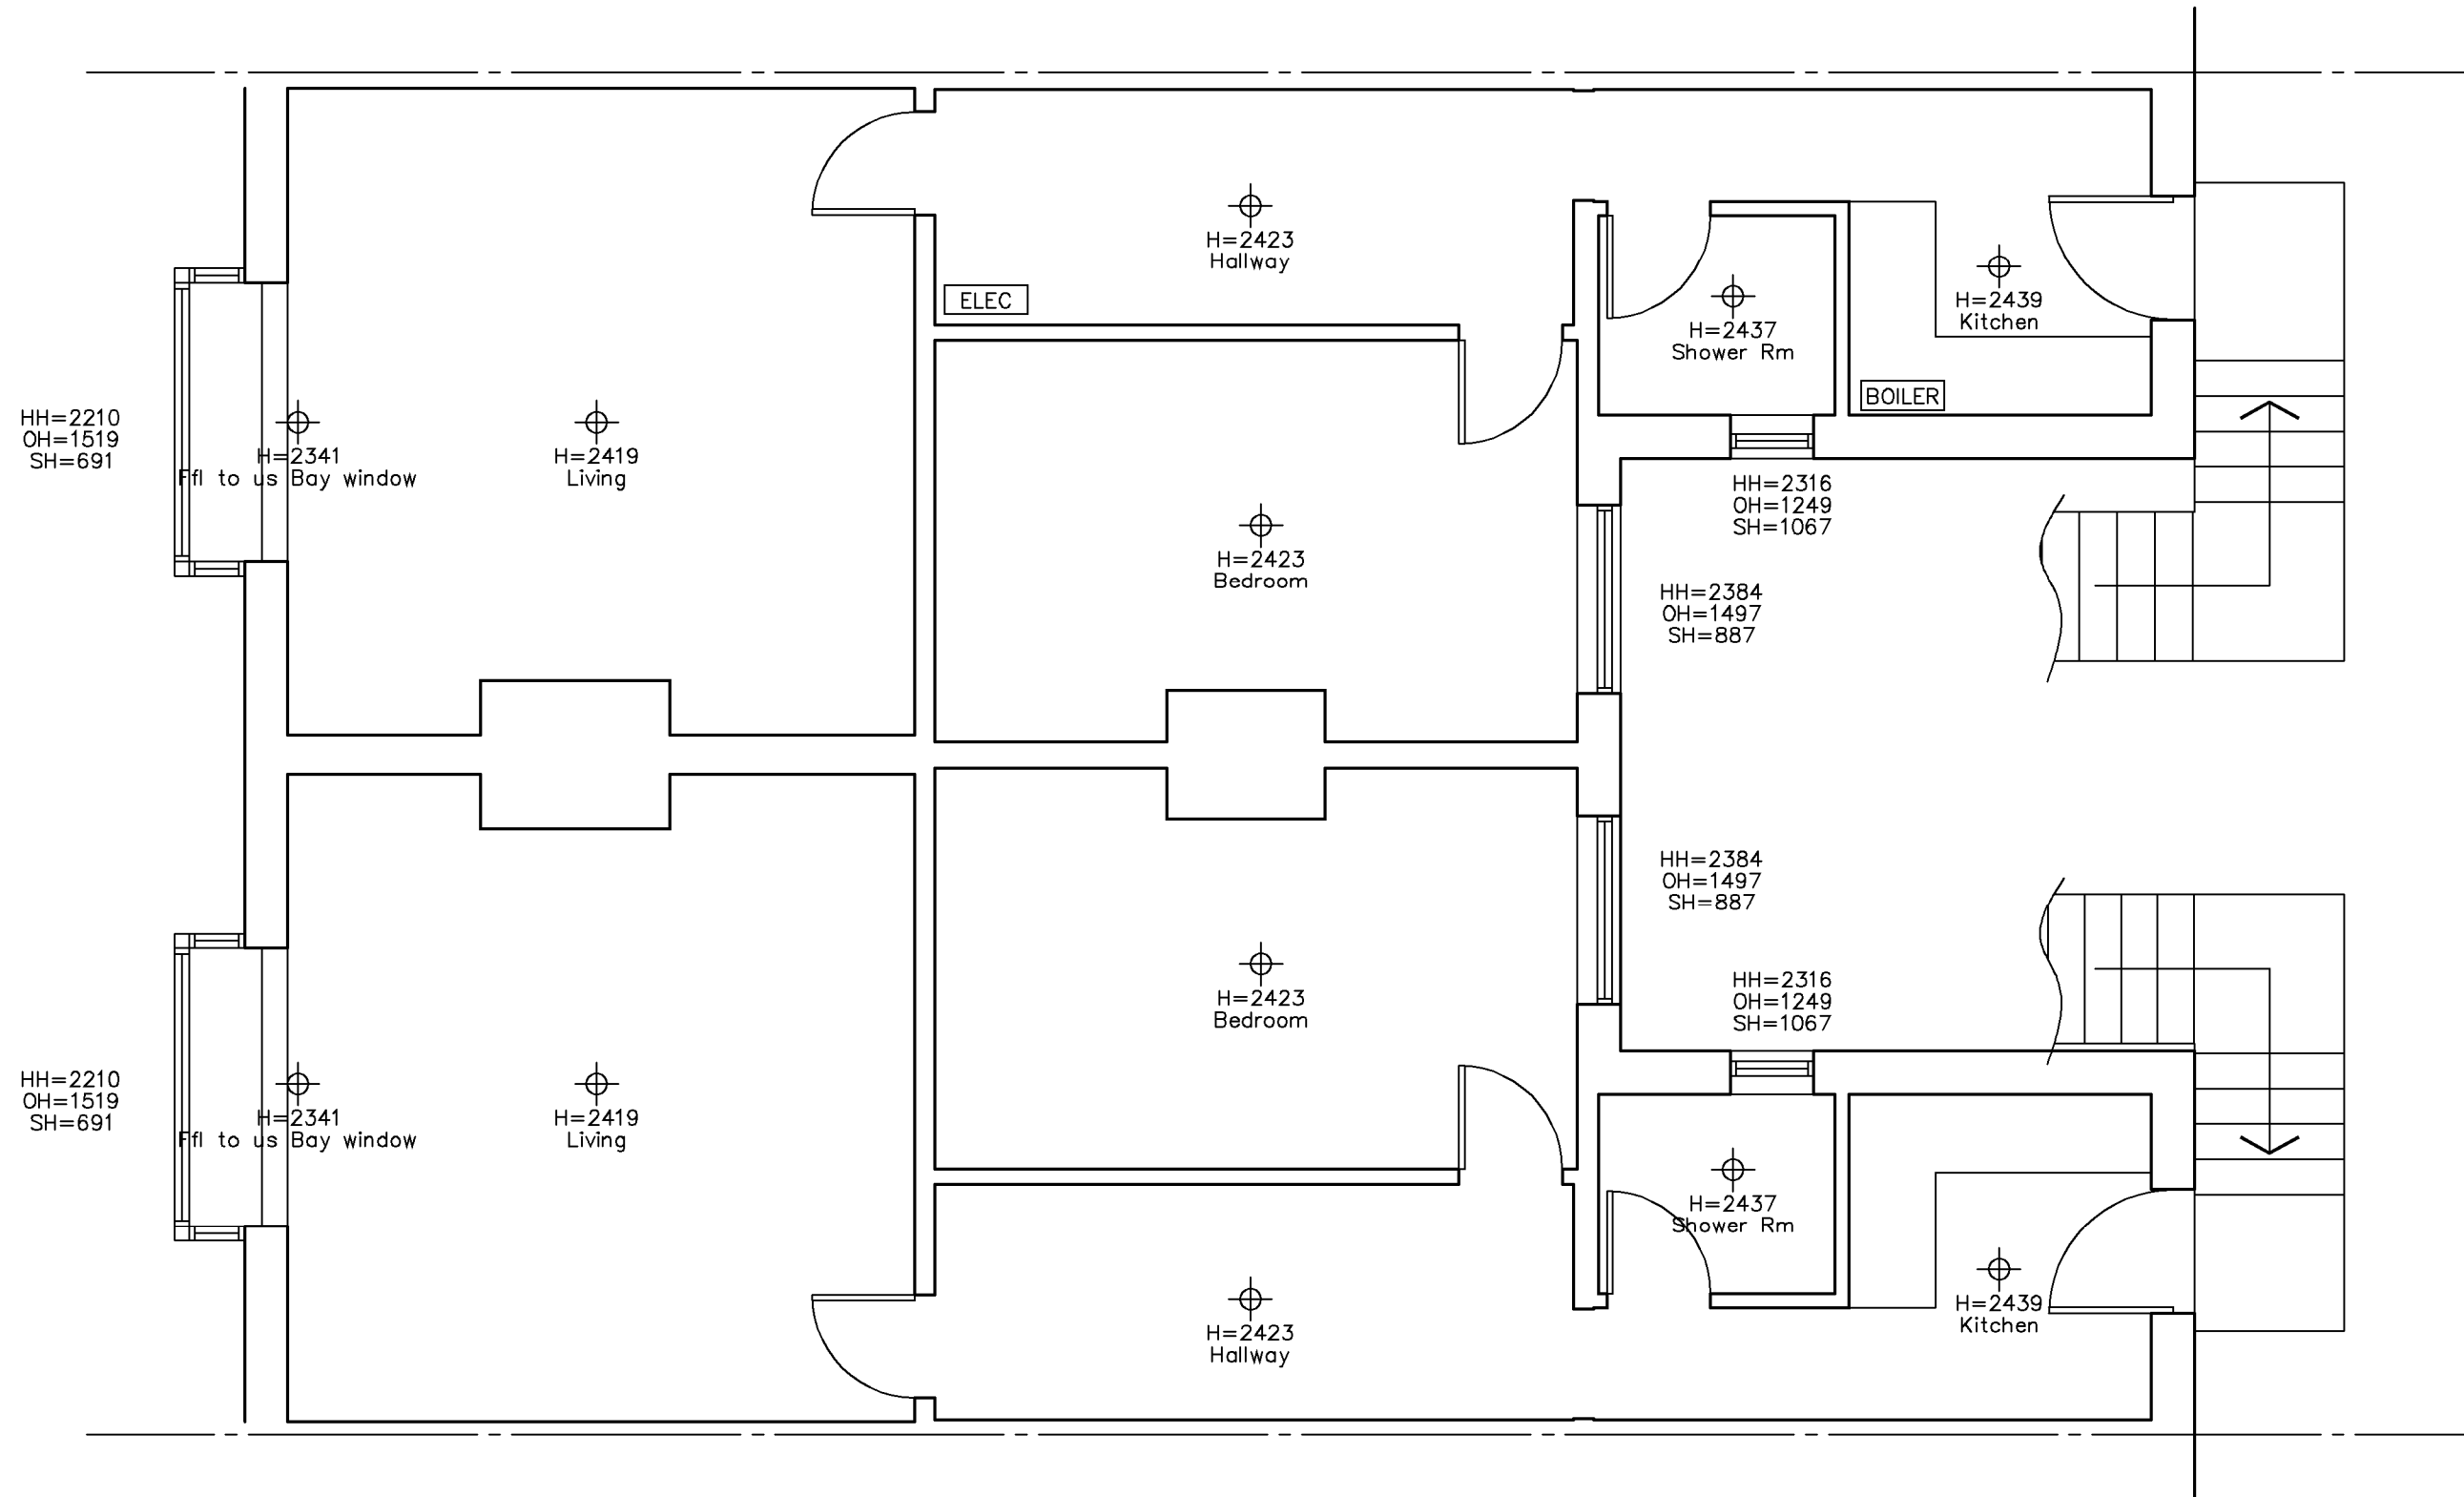

EXISTING FIRST FLOOR PLAN
SCALE 1:50

 

DRAWING TITLE - MEASURED SURVEY - EXISTING FIRST FLOOR PLAN	DATE - June 2023		SCALE - 1:50 @ A3	
	DRN - gp	CHK - -	DRAWING REF - 23236 EX101	Rev -
CLIENT - Mr & Mrs Powell, 41 - 43 North Street, Emsworth, Hants.				



t. 07747 011252 e. gavin.page77@gmail.com