



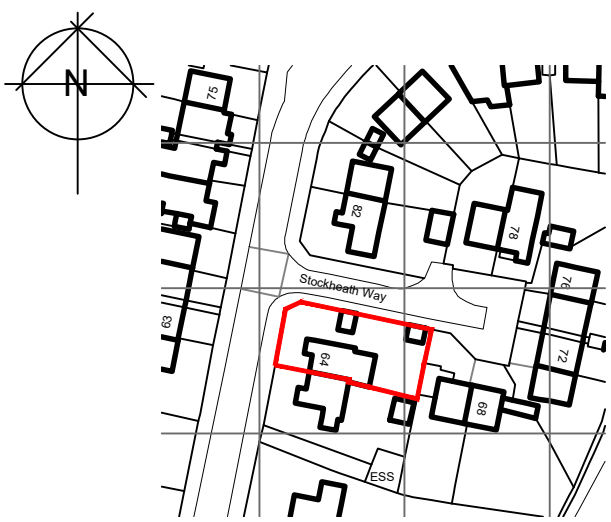


© Crown copyright 2023 Ordnance Survey 100053143


Location Plan
SCALE 1:1250

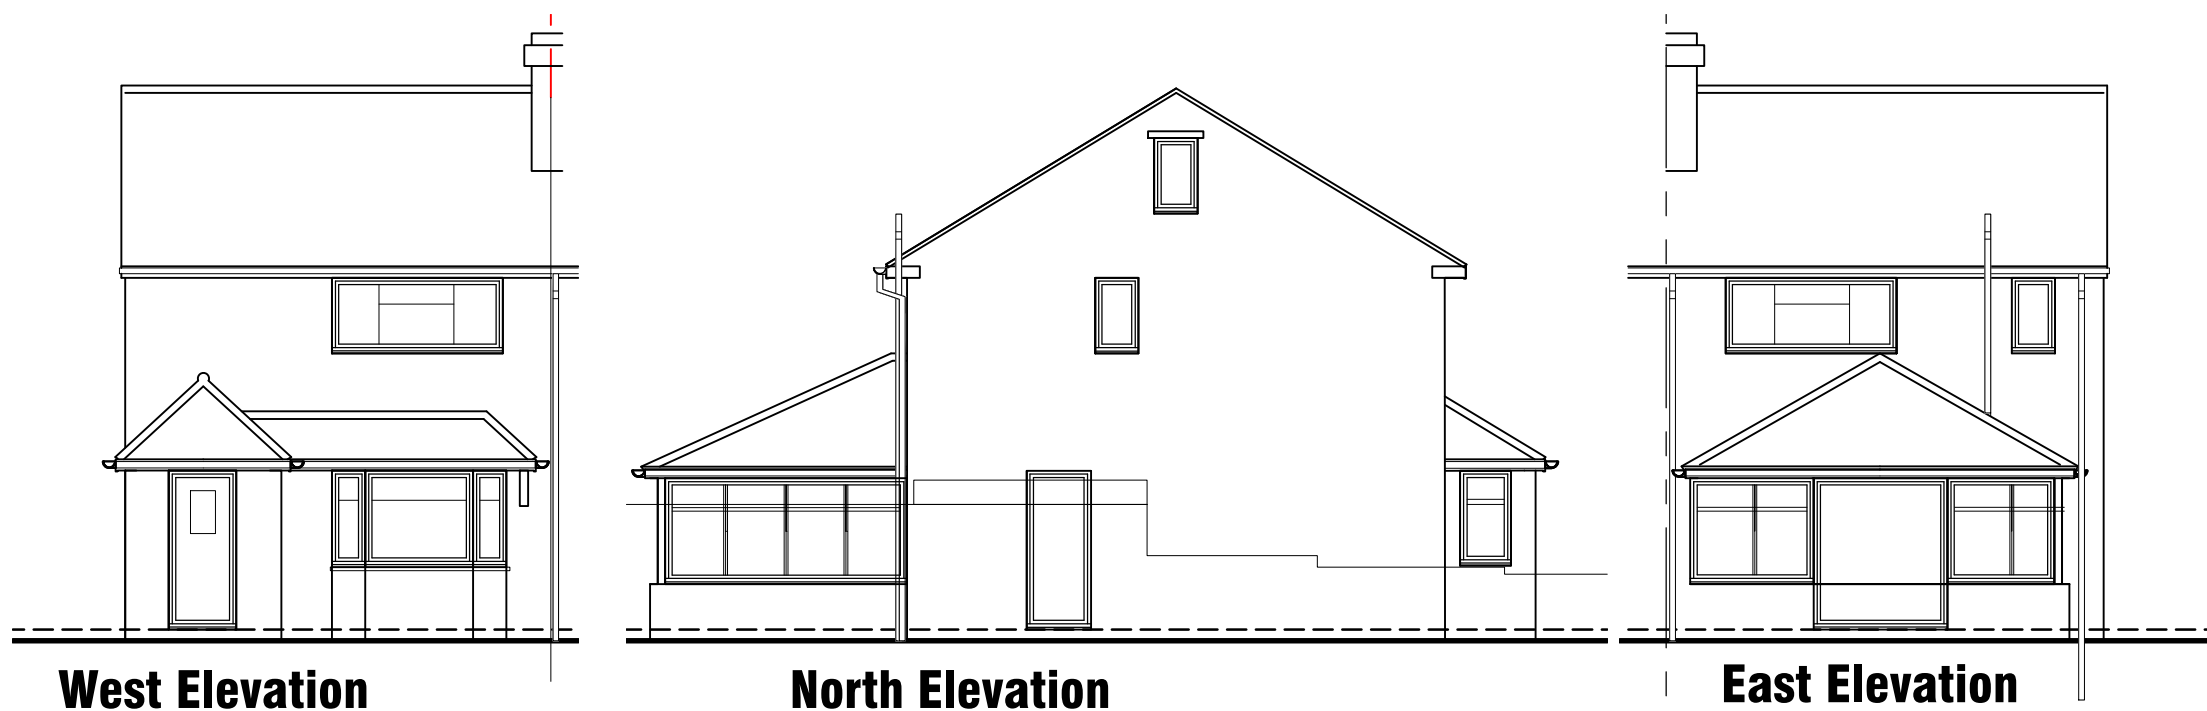


Existing Elevations
SCALE 1:100

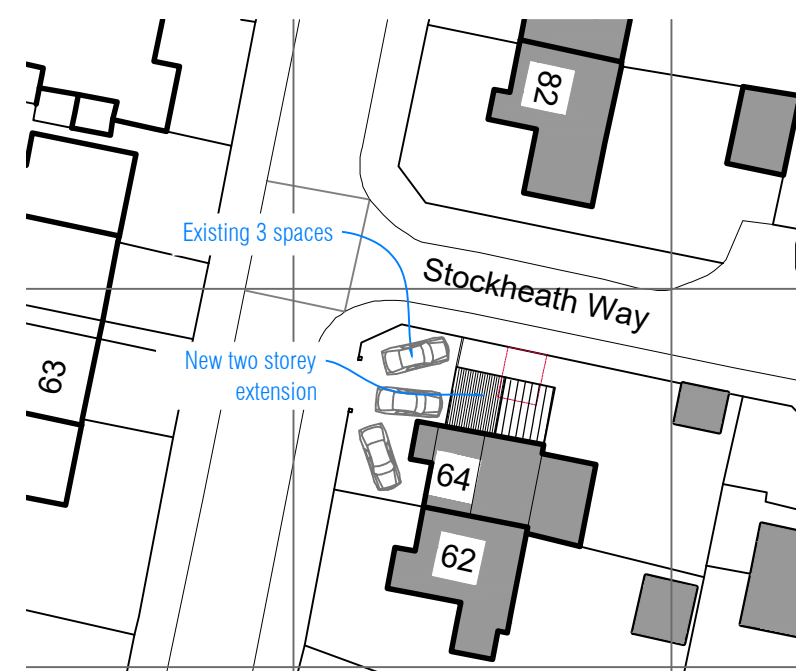

Block & Roof Plan
SCALE 1:500

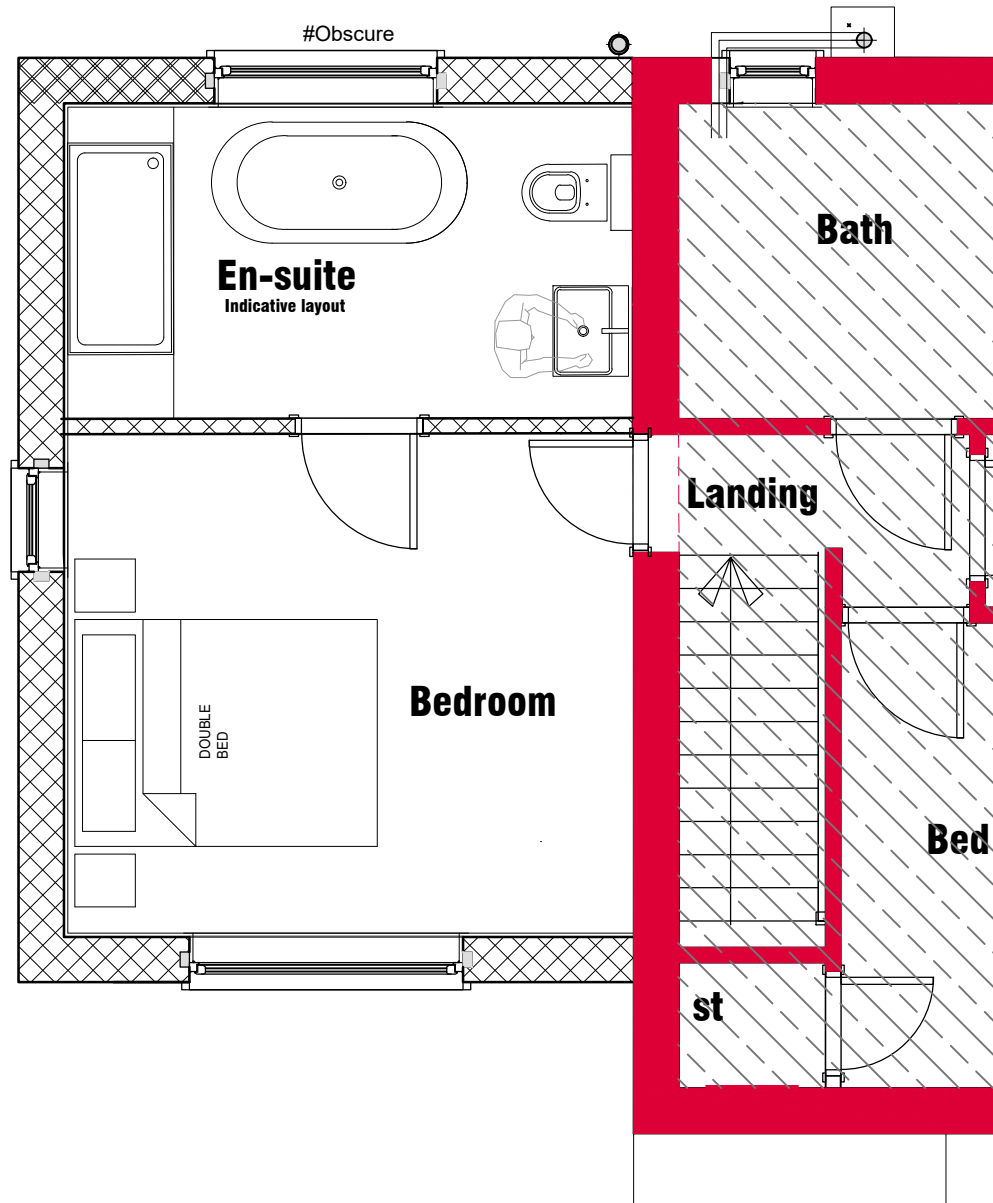


First Floor Plan

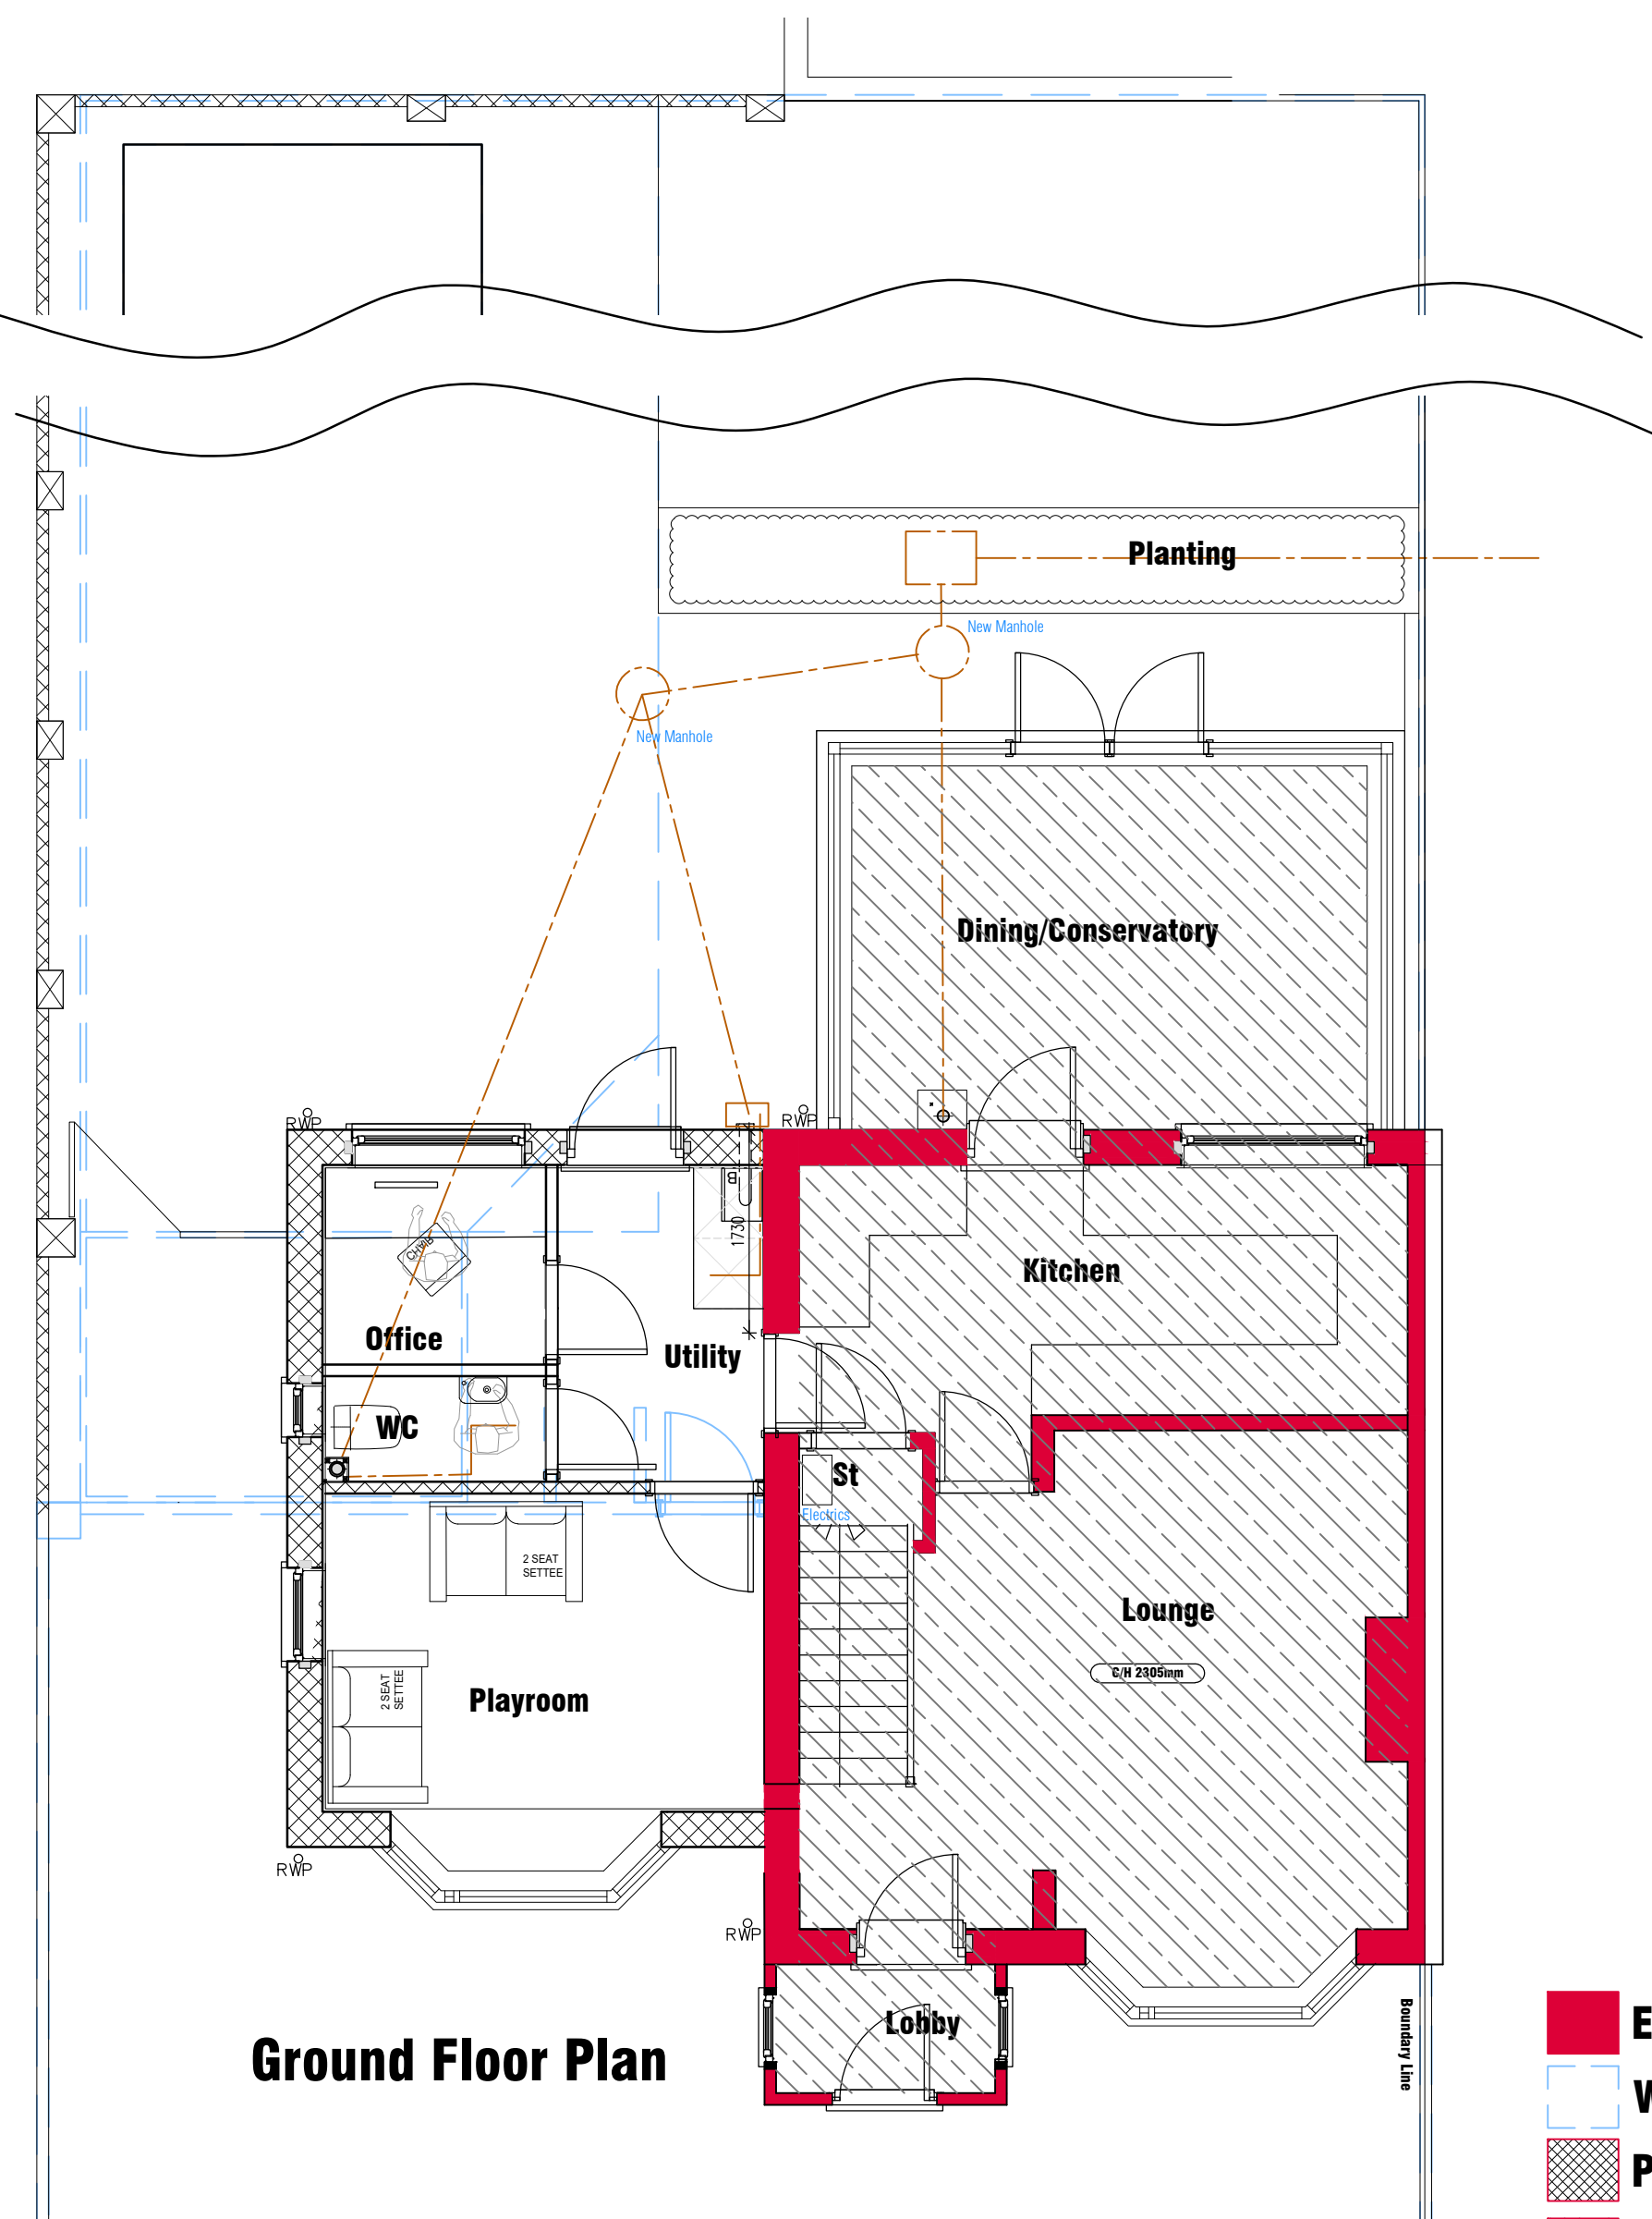


Ground Floor Plan

Proposed Floor Plans
SCALE 1:50

- Existing Walls
- Walls removed
- Proposed Walls
- Area Not affected

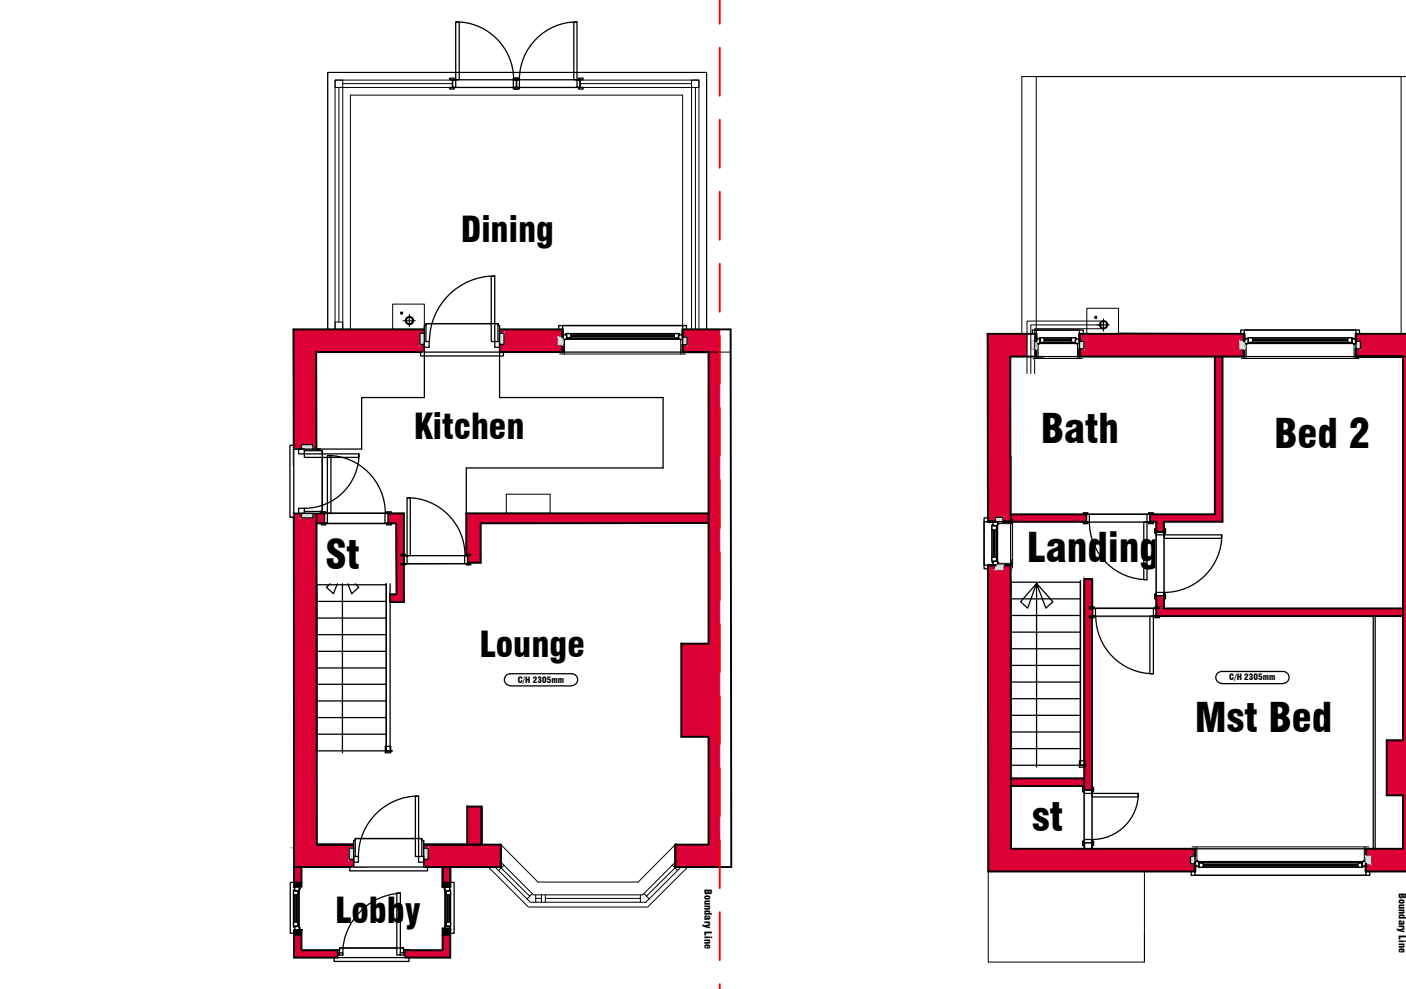

Existing Floor Plans
SCALE 1:100

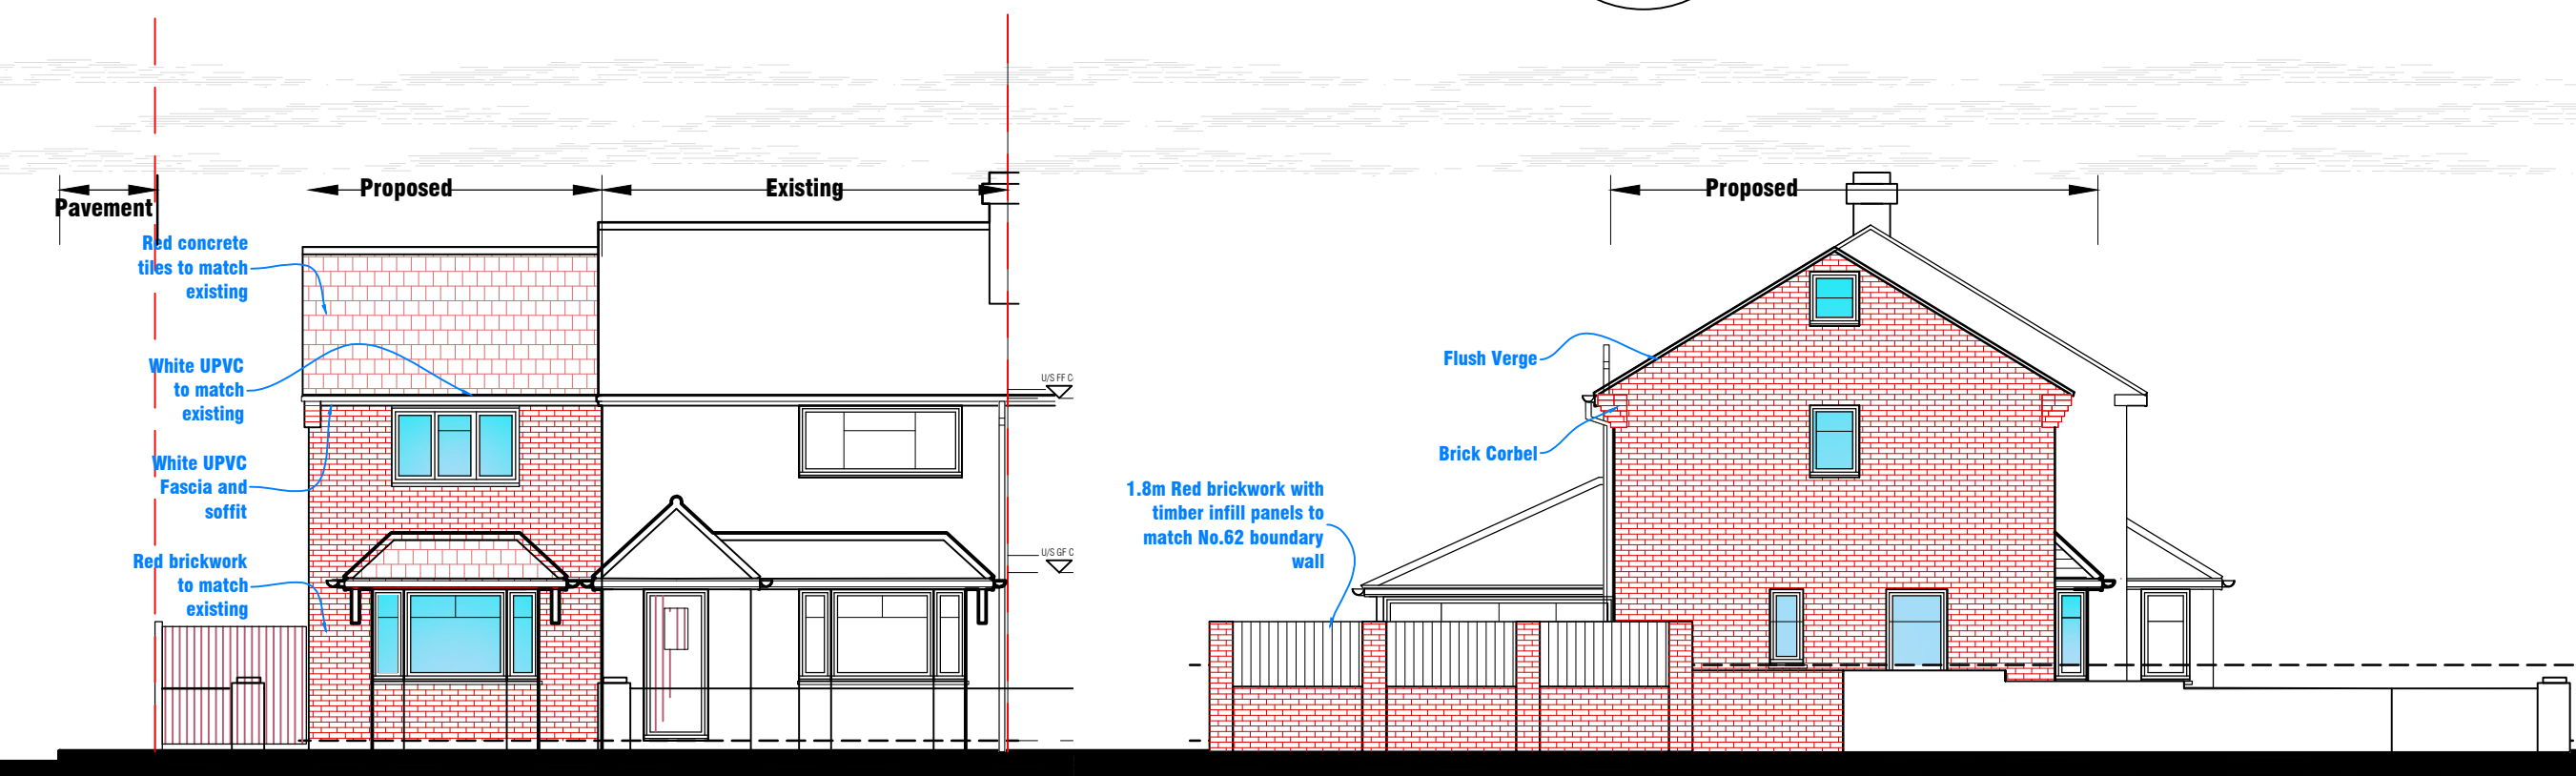


West Elevation


Proposed Elevation

SCALE 1:100

North Elevation

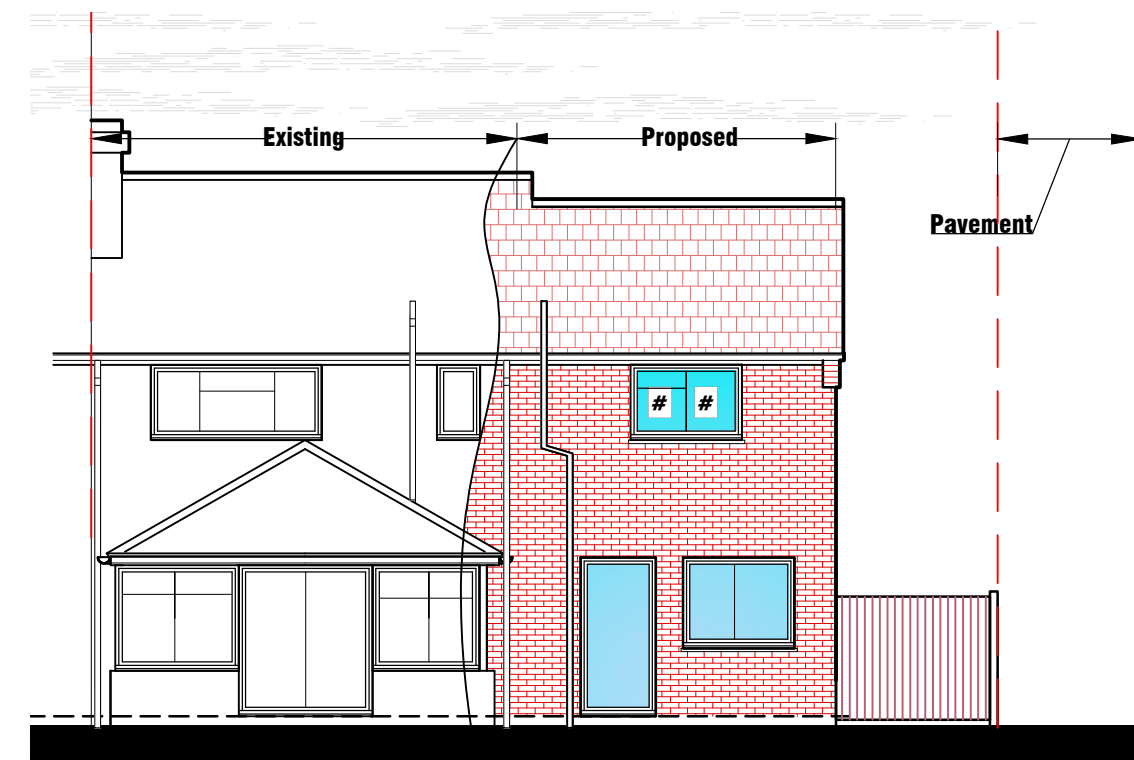

East Elevation

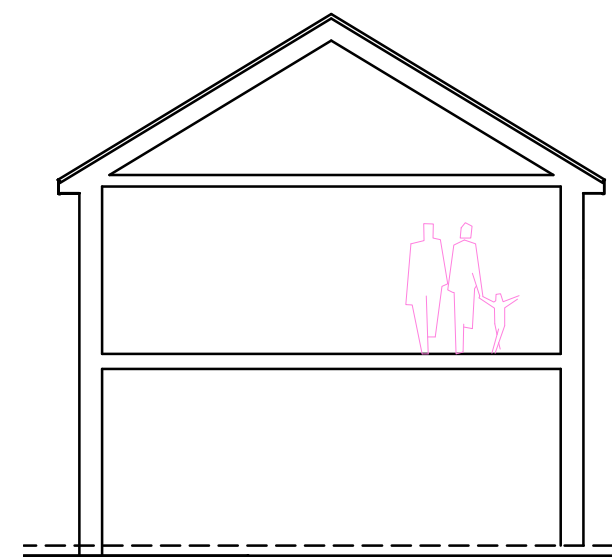

Typical Section



Offices


- Southampton (HQ)**
Freedom Works Mount Pleasant Road, Southampton SO14 0QB
- Portsmouth**
33 Sapphire Ridge, Waterlooville, PO7 8NY
- Chichester**
Metro House, Northgate, Chichester PO19 1BJ
- Hove**
Creative Hub, Hove, Hove Business Centre, Fonthill Rd, Hove BN3 6HA
- Guildford**
Parallel House, 32 London Rd, Guildford GU1 2AB

NB

- FIGURED DIMENSIONS MUST BE TAKEN IN PREFERENCE TO SCALED DIMENSIONS AND SITE DIMENSIONS ARE TO BE CHECKED BEFORE WORK IS PUT IN HAND.
- THIS DRAWING IS THE COPYRIGHT OF MC ARCHITECTURAL DESIGN AND MUST NOT BE REPRODUCED OR USED WITHOUT THEIR WRITTEN PERMISSION.
- IT IS THE SOLE RESPONSIBILITY OF THE BUILDING OWNER TO DRAW UP ALL LEGAL AGREEMENTS WITH ADJOINING PROPERTY OWNER TO COVER THE OVER HANGINGS OF ANY FASCIAS, GUTTERING, FOUNDATIONS OR ANY PART OF THE BUILDING. MC ARCHITECTURAL DESIGN CAN NOT BE HELD RESPONSIBLE IN ANY WAY WHATSOEVER FOR ANY LEGAL COSTS OR OTHER COSTS INCURRED THROUGH ANY NEIGHBOURHOOD DISPUTES.
- IT IS THE SOLE RESPONSIBILITY OF THE BUILDING OWNER TO COMPLY WITH THE PARTY WALL ACT 1996. MC ARCHITECTURAL DESIGN CAN NOT BE HELD RESPONSIBLE IN ANY WAY IF NON COMPLIANCE IS ADOPTED.

Planning

Rev	Description	Date	Chkd by
H	Extension Depth reduced by 1m	17/10/23	
G	Extension width reduced 1m	24/09/23	
F	Planning issue- Extension Width & Boundary Wall Amended	07/08/23	

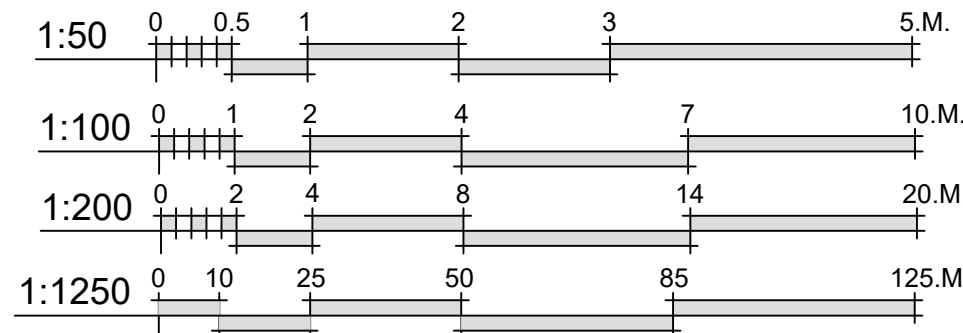

Client:-
Mr E. Murtagh

Scale:-
1:50/100/200/1250 @A1

Drawn By:-
M@C

Date:-
02-06-23


Job No:-
2153

Checked By:-

Date:-


Drg No:-
01.01

Rev:-

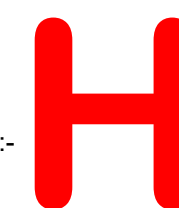

Title:-
Two Storey Side Extension
Plans & Elevations

Project:-
64 Stockheath Way
Havant
PO9 2DT

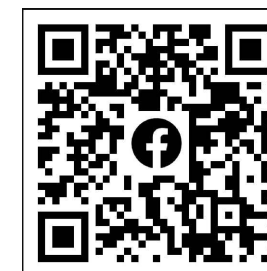

MICIA Design
Consulting - Design - Build
Portsmouth - Southampton - Chichester - Hove - Guildford

02392 98 47 88
designers@mcadesign.uk

www.mcadesign.uk
f i s