


NOTES:
All dimensions to be checked on site and any discrepancy notified. Written dimensions are to be used in preference to scaled dimensions.

This drawing is the property of J.M. Ralph Associates and must not be reproduced, in part or whole, or deviated from, without their permission.

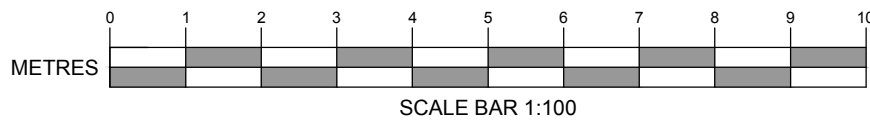


Existing North Elevation
(1:100)





Existing East Elevation
(1:100)




Existing South Elevation
(1:100)

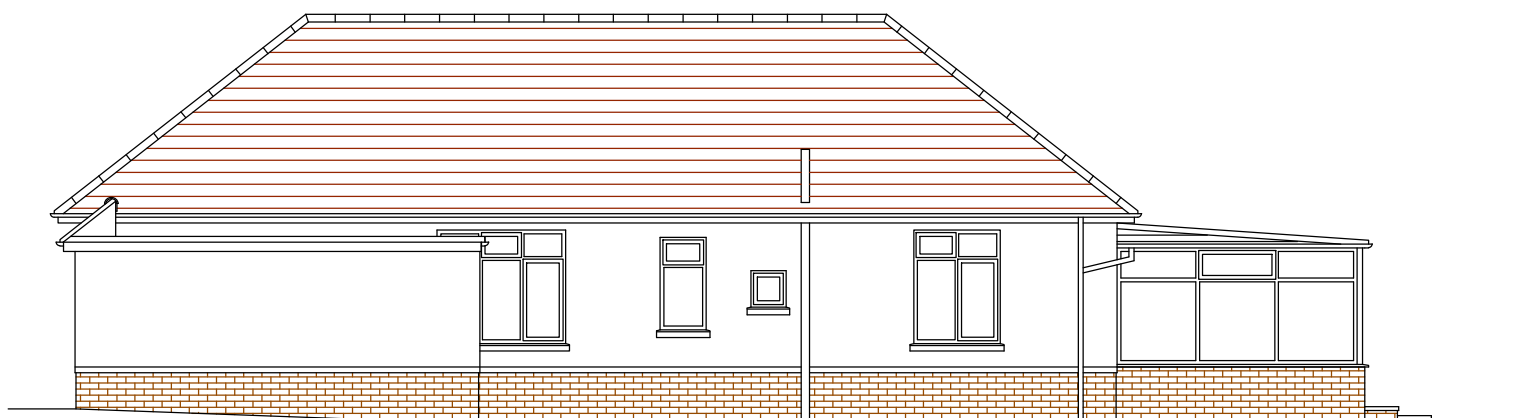

Existing West Elevation
(1:100)

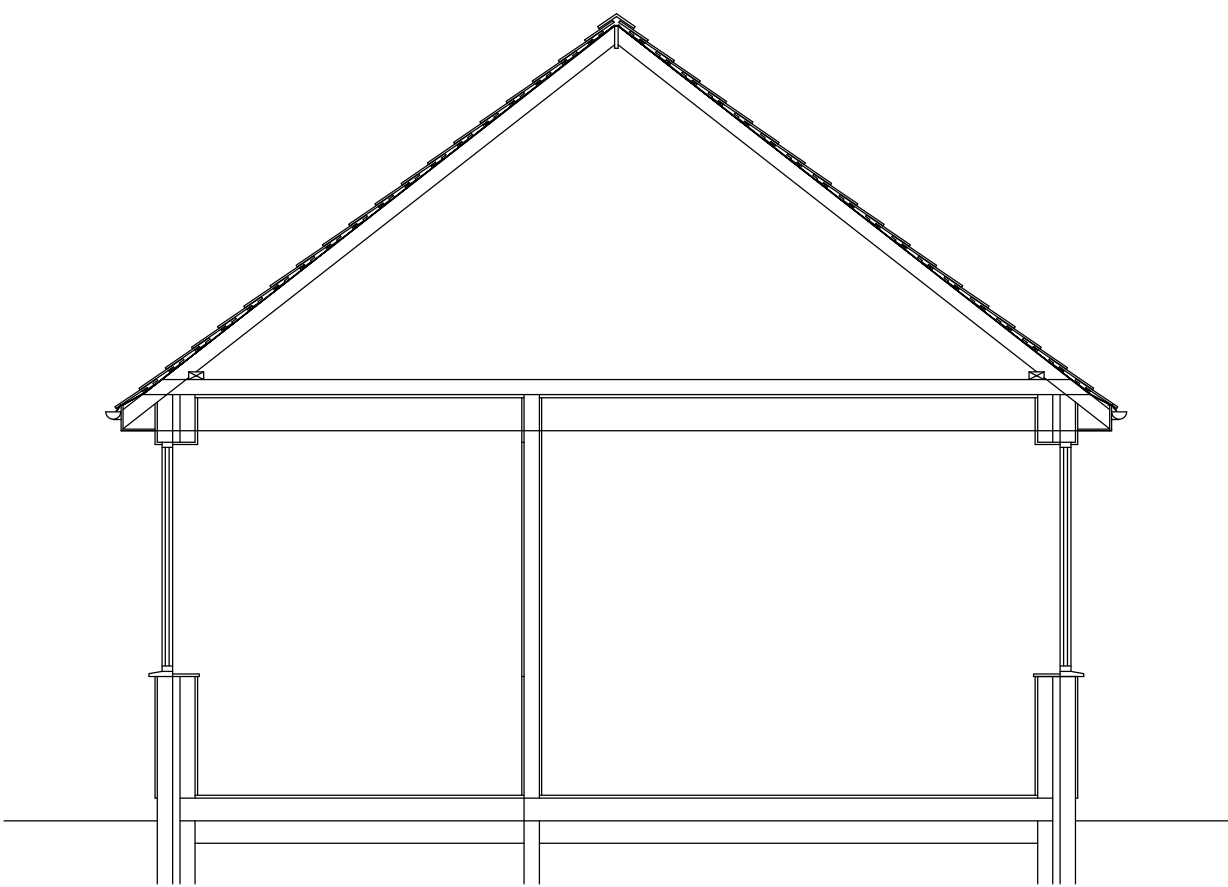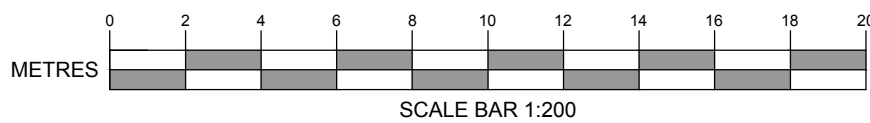


Existing Building Section
(1:50)



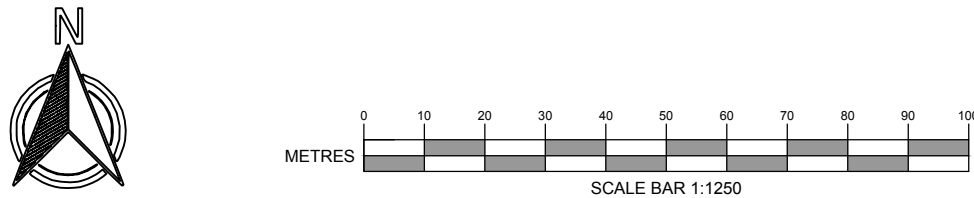


Produced on 29 August 2023 from the Ordnance Survey National Geographic Database and incorporating surveyed revision available at this date.
This map shows the area bounded by 489115 111886 489207 111886 489207 112031 489115 112031 489115 111889
Crown copyright and database rights 2023 OS 100054125. Supplied by scale 80 trading as UKPlanningMaps.com a licensed Ordnance Survey partner (OS 100054125).
Data licence expires 29 August 2024. Unique plot reference: 126/194/495/130864.

Location Plan
(1:1250)

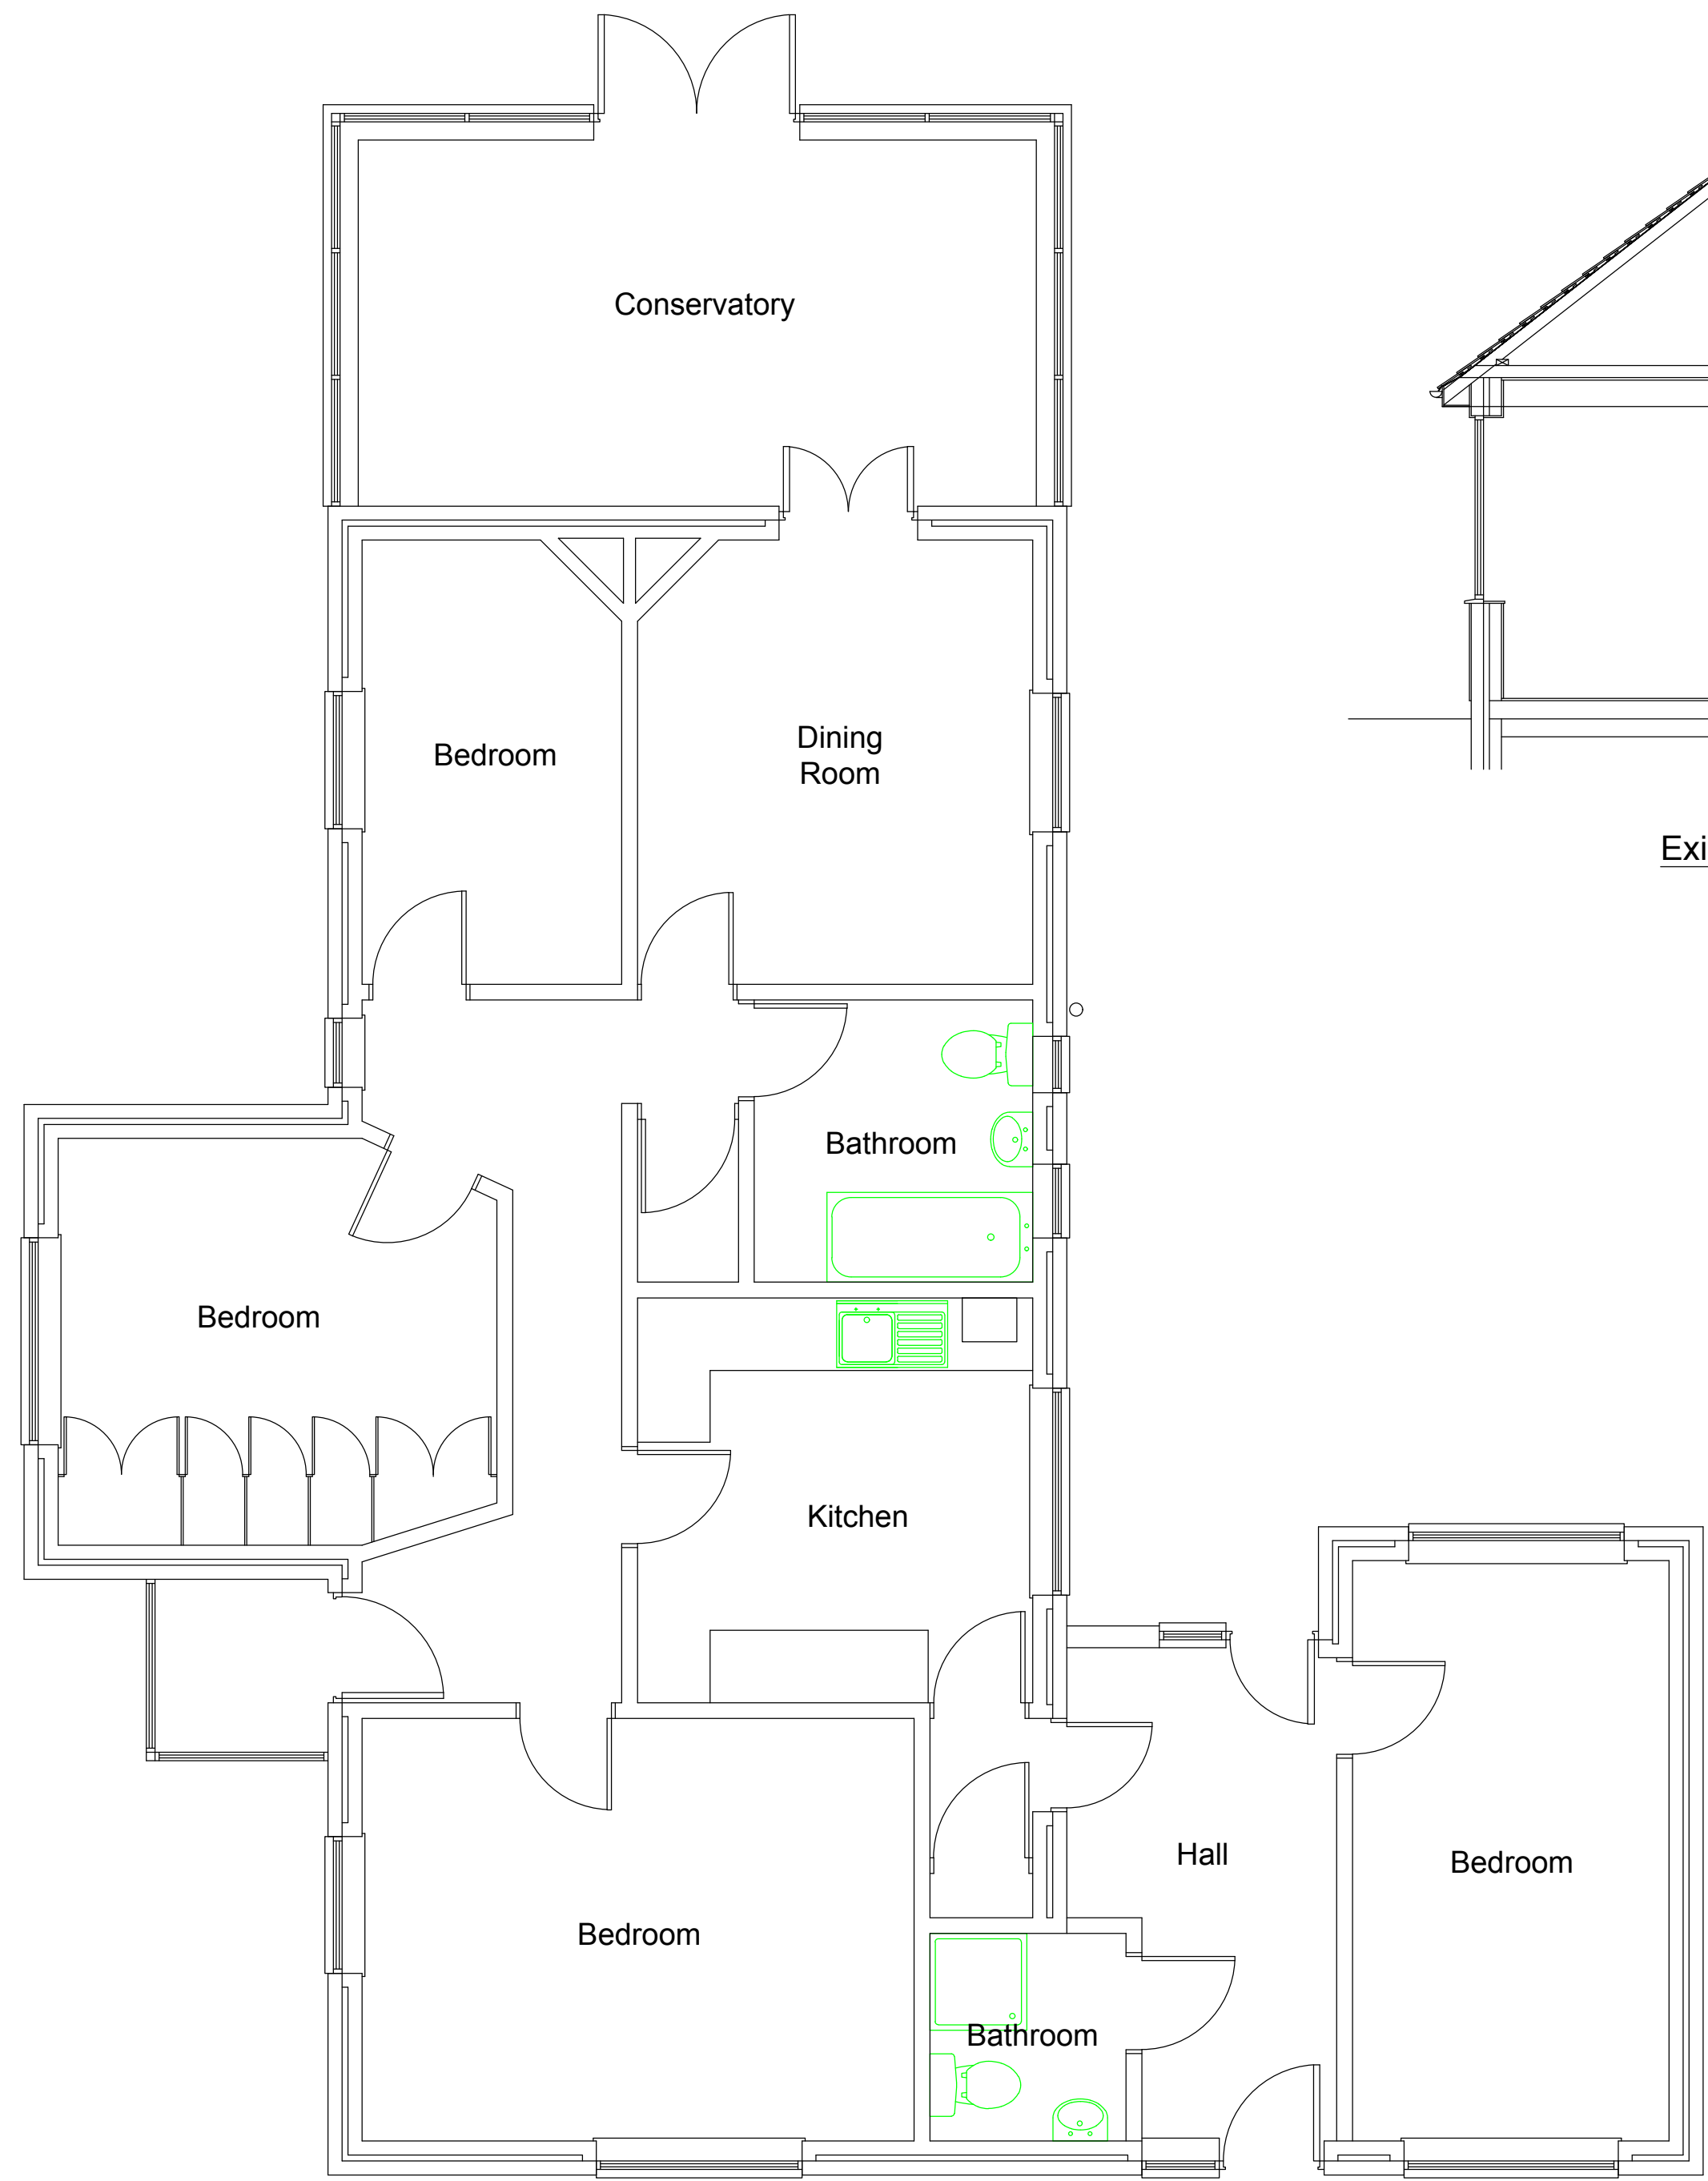

Existing Ground Floor Plan
(1:50)

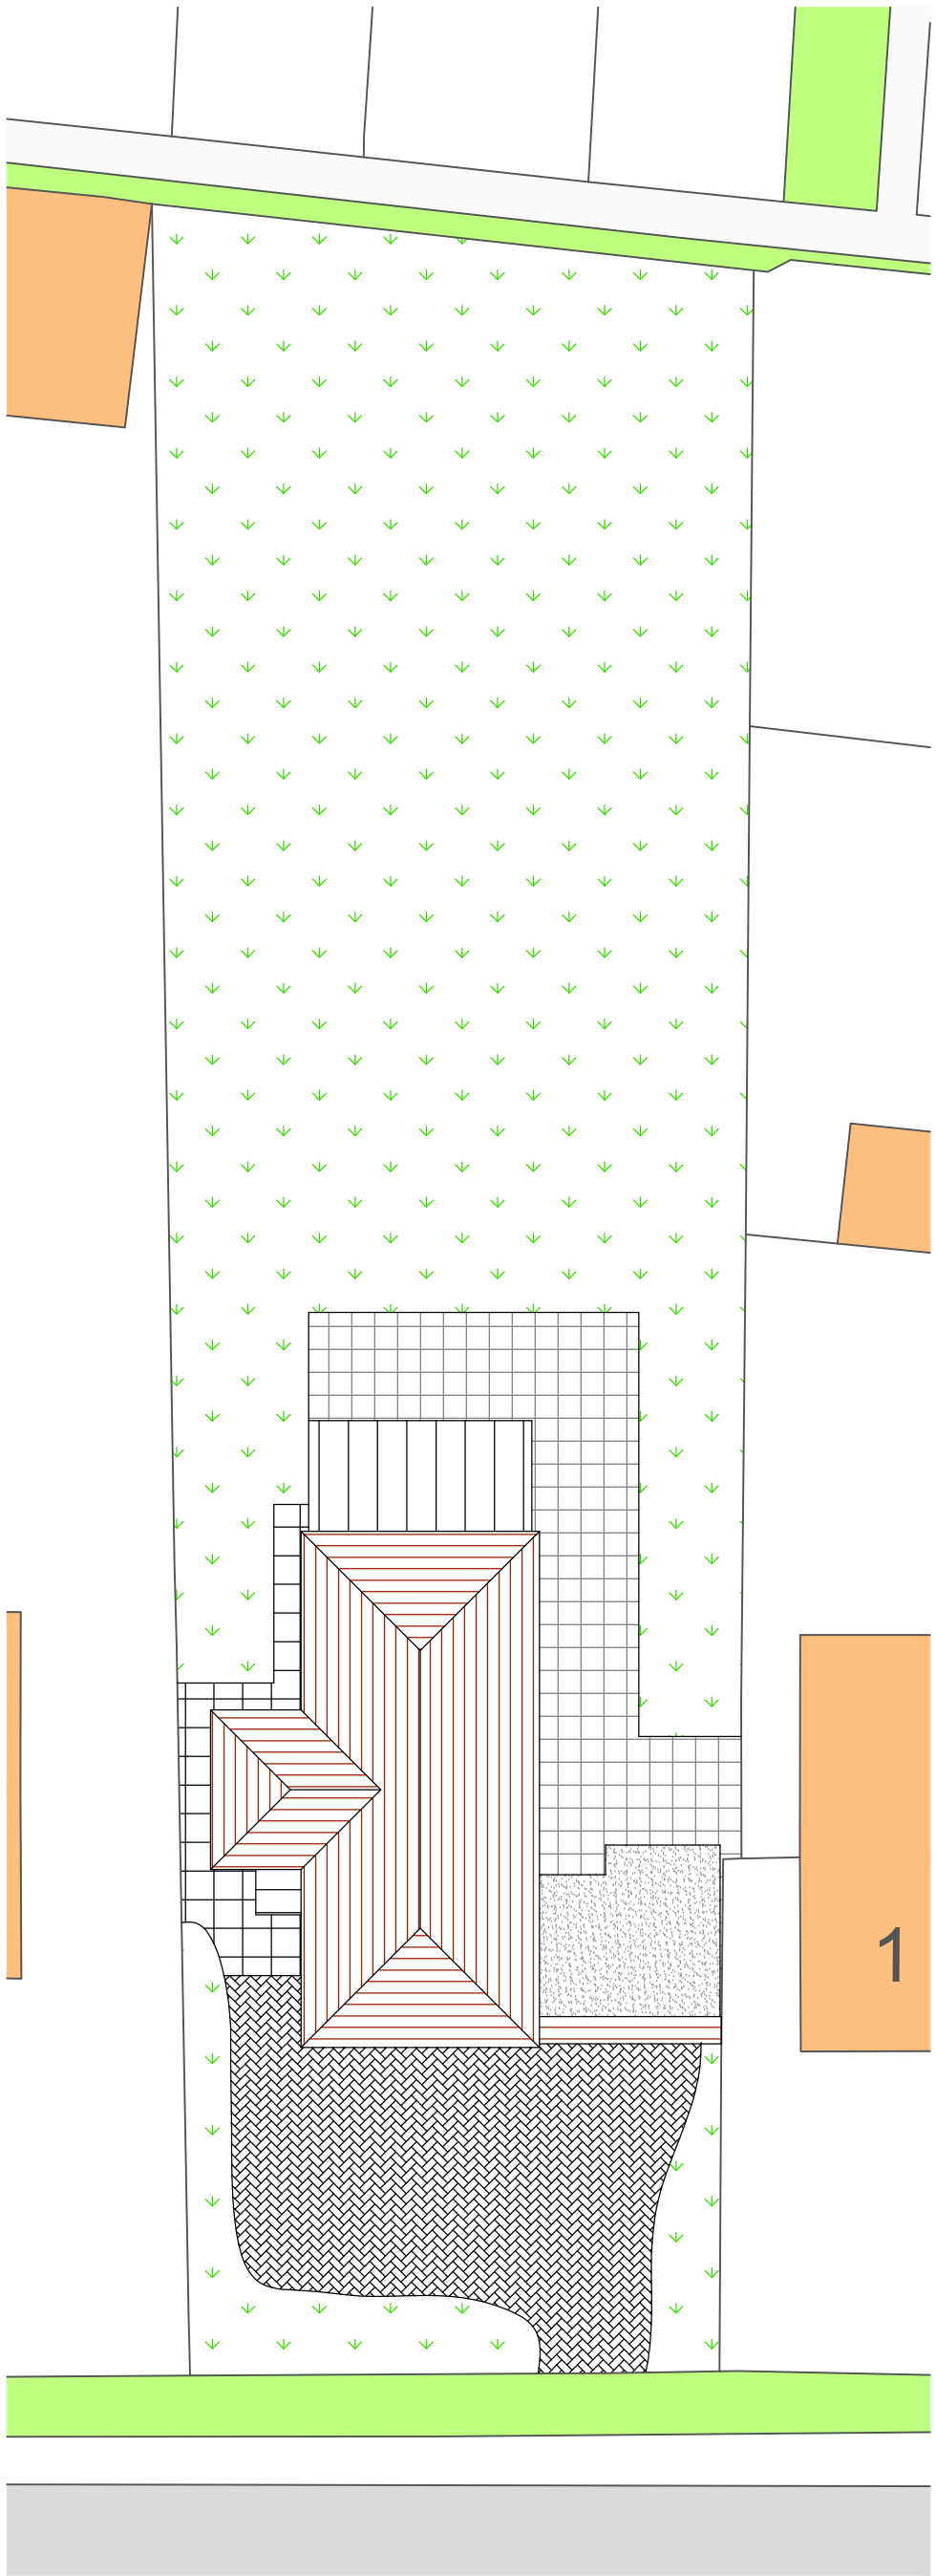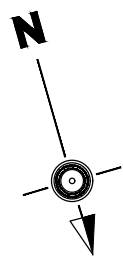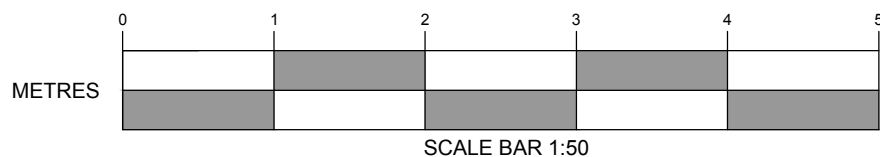

Existing Site Plan
(1:200)

Purpose PLANNING APPLICATION	
Amendment	Date
Client M. POYNTER 31 LOVEDEAN LANE COWPLAIN WATERLOOVILLE HAMPSHIRE PO8 8HJ	
Project 31 LOVEDEAN LANE COWPLAIN WATERLOOVILLE HAMPSHIRE PO8 8HJ	
Title EXISTING PLANS & ELEVATIONS	
Scale 1:50; 1:100; 1:200; 1:1250 @ A1	Date 29.08.2023
Drawing No. 23/051/001	Revision P1
J.M. Ralph Associates Chartered Building Surveyors	
6-7 Culverin Square Limberline Road Portsmouth Hampshire PO3 5BU Email: jason@jmralf.com Tel. 07990 617707	