



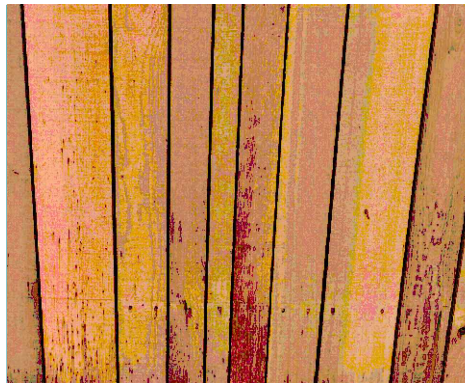

Cladding to Gate

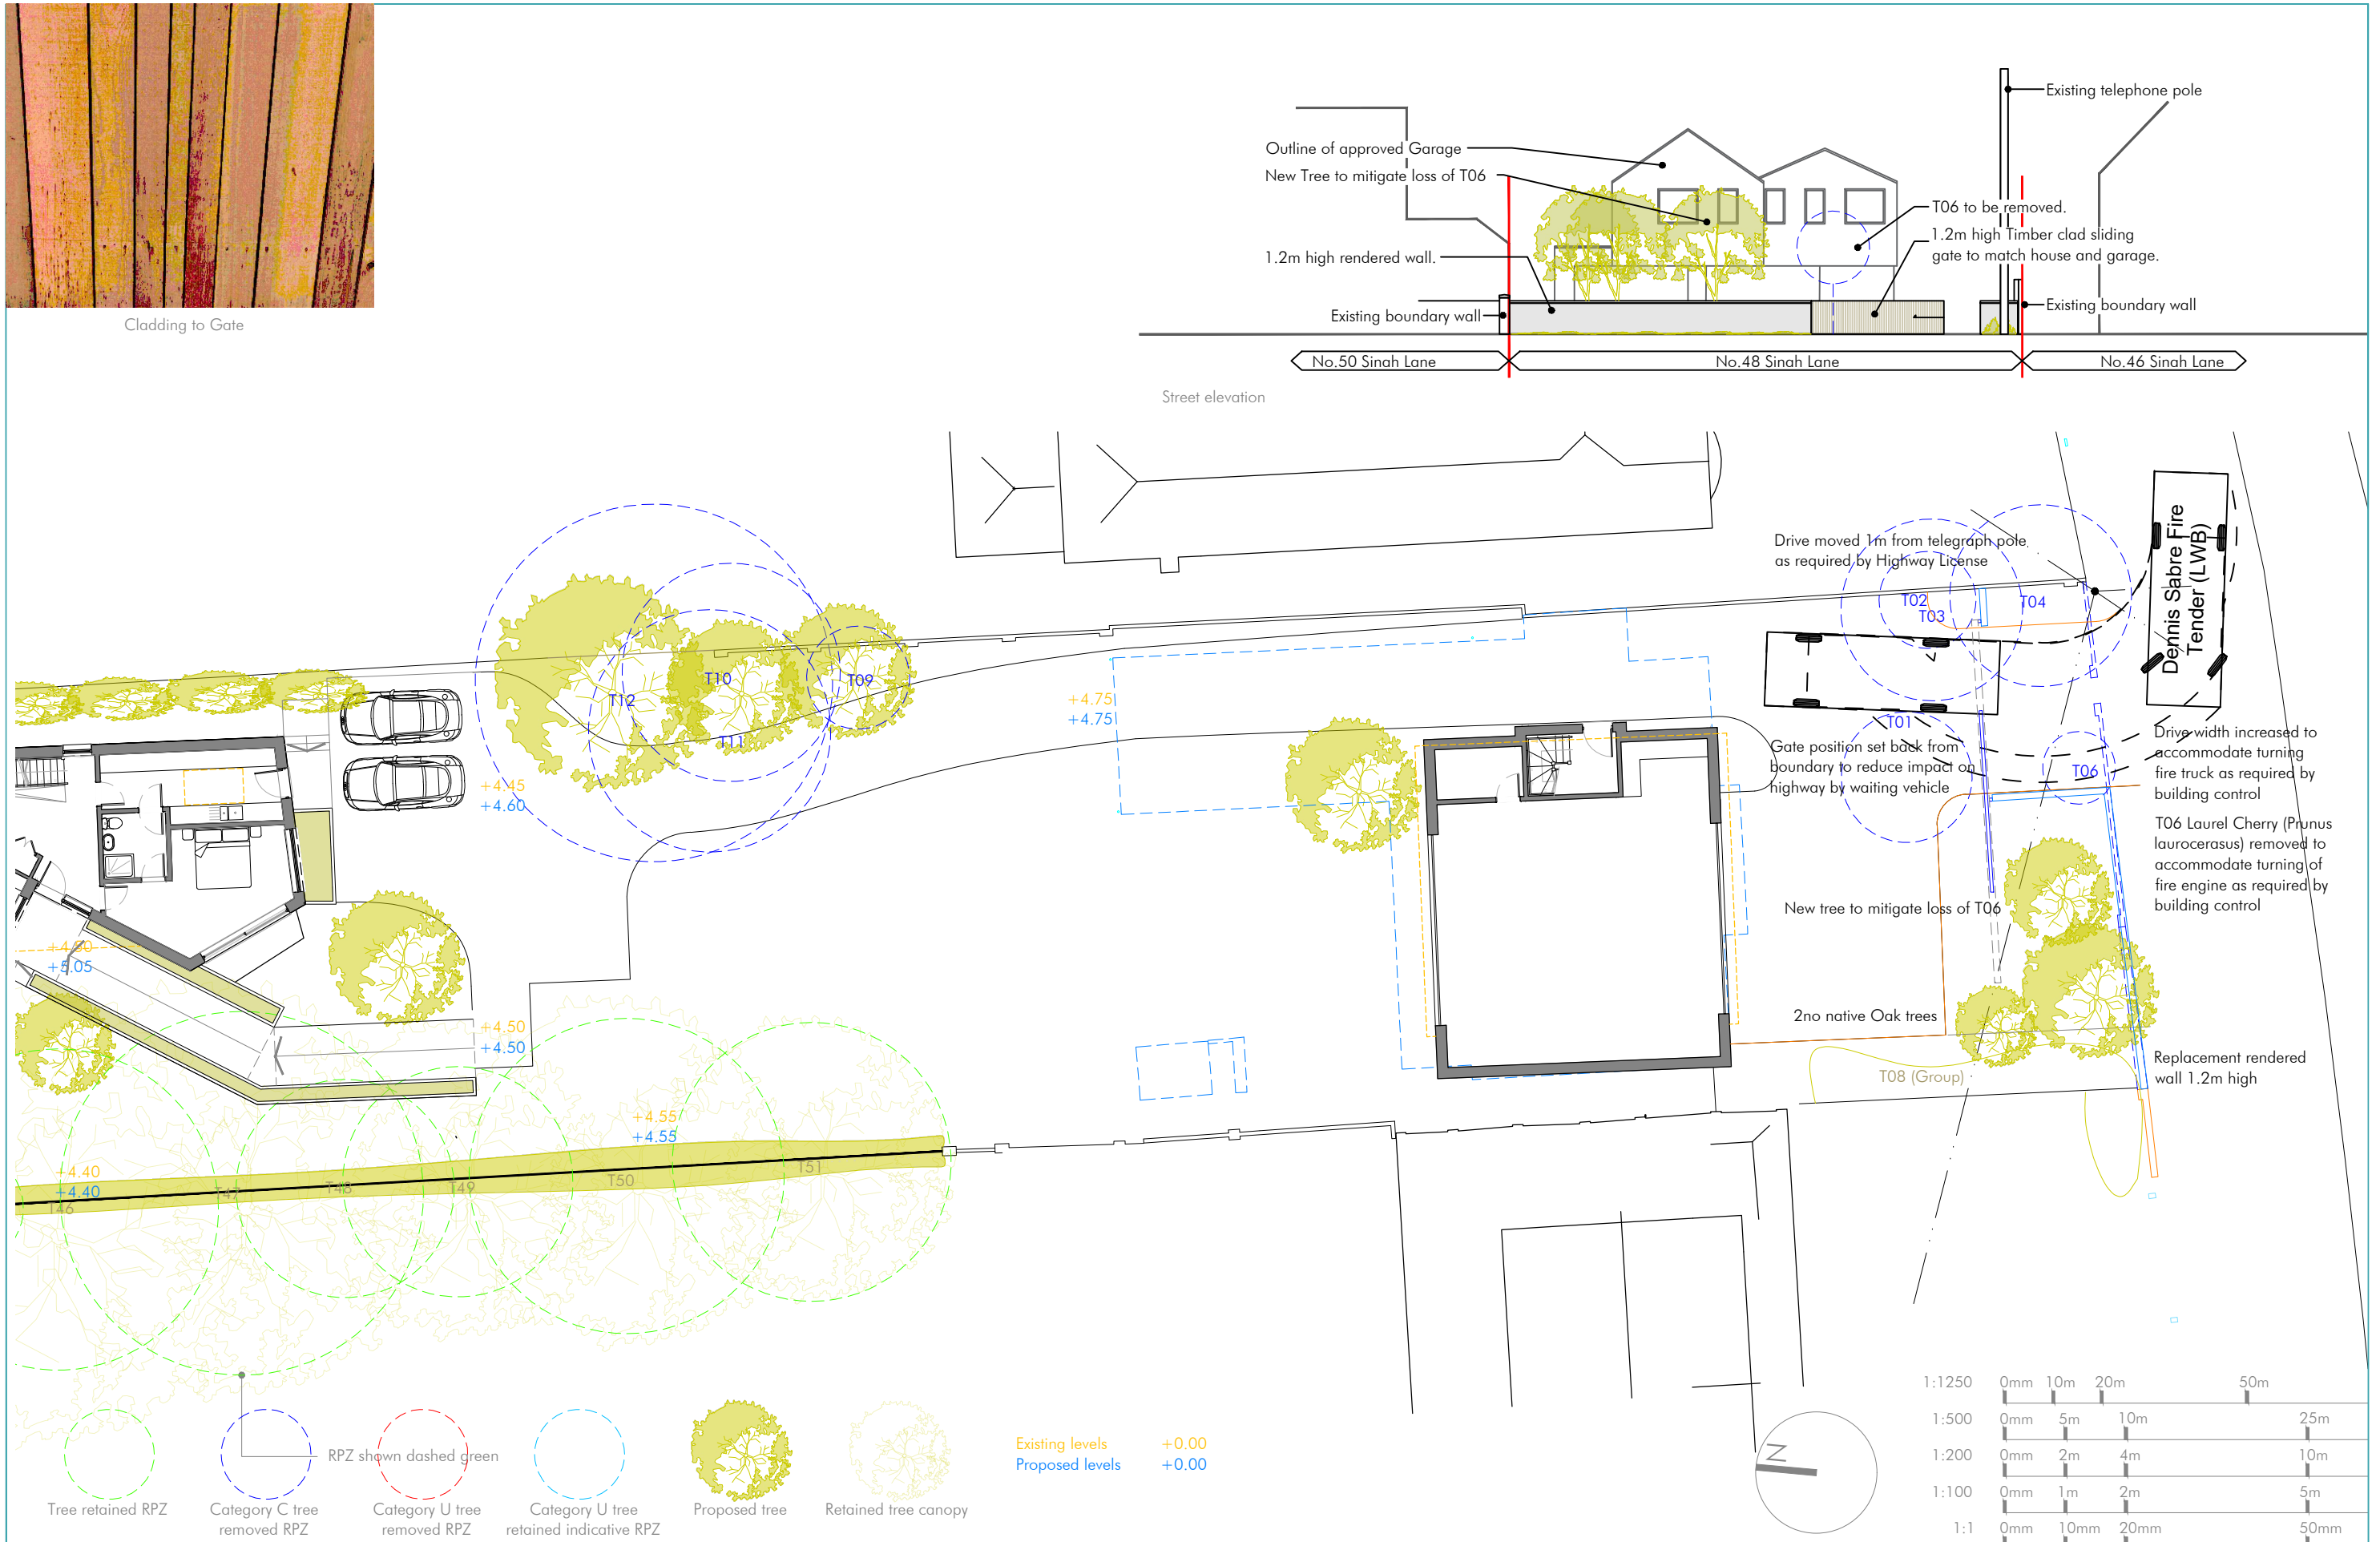

Project
48 Sinah Lane

Drawing
Site Plan - Part 1

Project No.
2016
Dwg No.
3.011
Scale
1:200 @ A3

Rev	Date	Notes
03	10.03.21	Notes updated.
04	29.07.21	Garage amended
05	24.03.23	T06 removed and gate amended to reflect Highways license and Building Control Requirements for Fire Engine
06	24.05.23	Highway boundary wall amended to Planning Officer comments, elevation added.
07	05.06.23	Updated to planning officers comments

The Studio @ The Barns
Church Lane, Northney PO11 0SB
07365 111998
info@hebdendesignstudio.com
www.hebdendesignstudio.com

Hebden
design studio
architecture / town planning / interior design / project management

Notes:
Do not scale from this drawing unless for the purposes of Local Authority Planning Approval. Please verify that the information is correctly printed to scale by checking the control bar.
This drawing must be read in conjunction with all other related drawings and documentation.
This drawing is copyright of Hebden Design Studio Ltd ©.
All rights reserved