

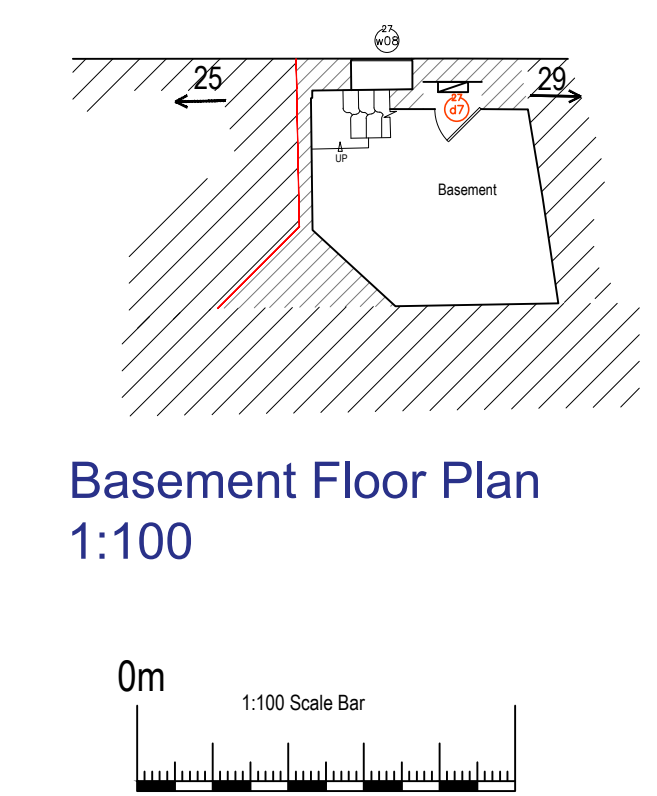




27 QUEEN STREET
PROPOSED

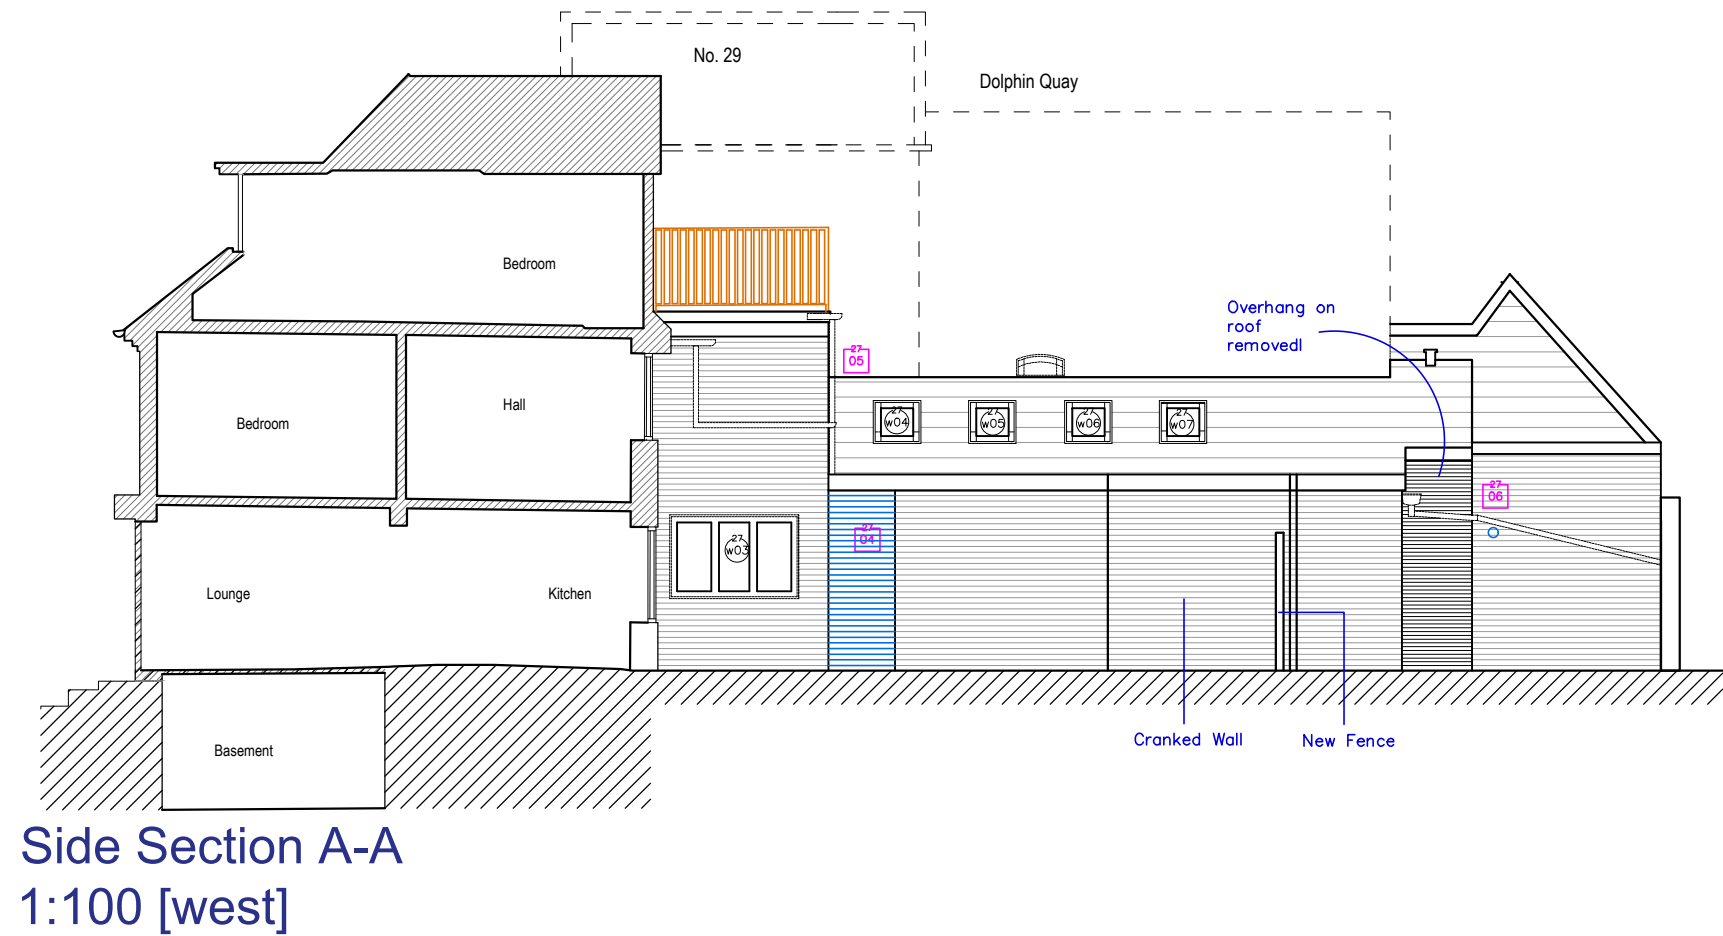


- House Number
- Window Number
- House Number
- Door Number
- House Number
- D&A Issue/ Point Number.
- Non original window to be replaced with slimline double glazed timber unit.

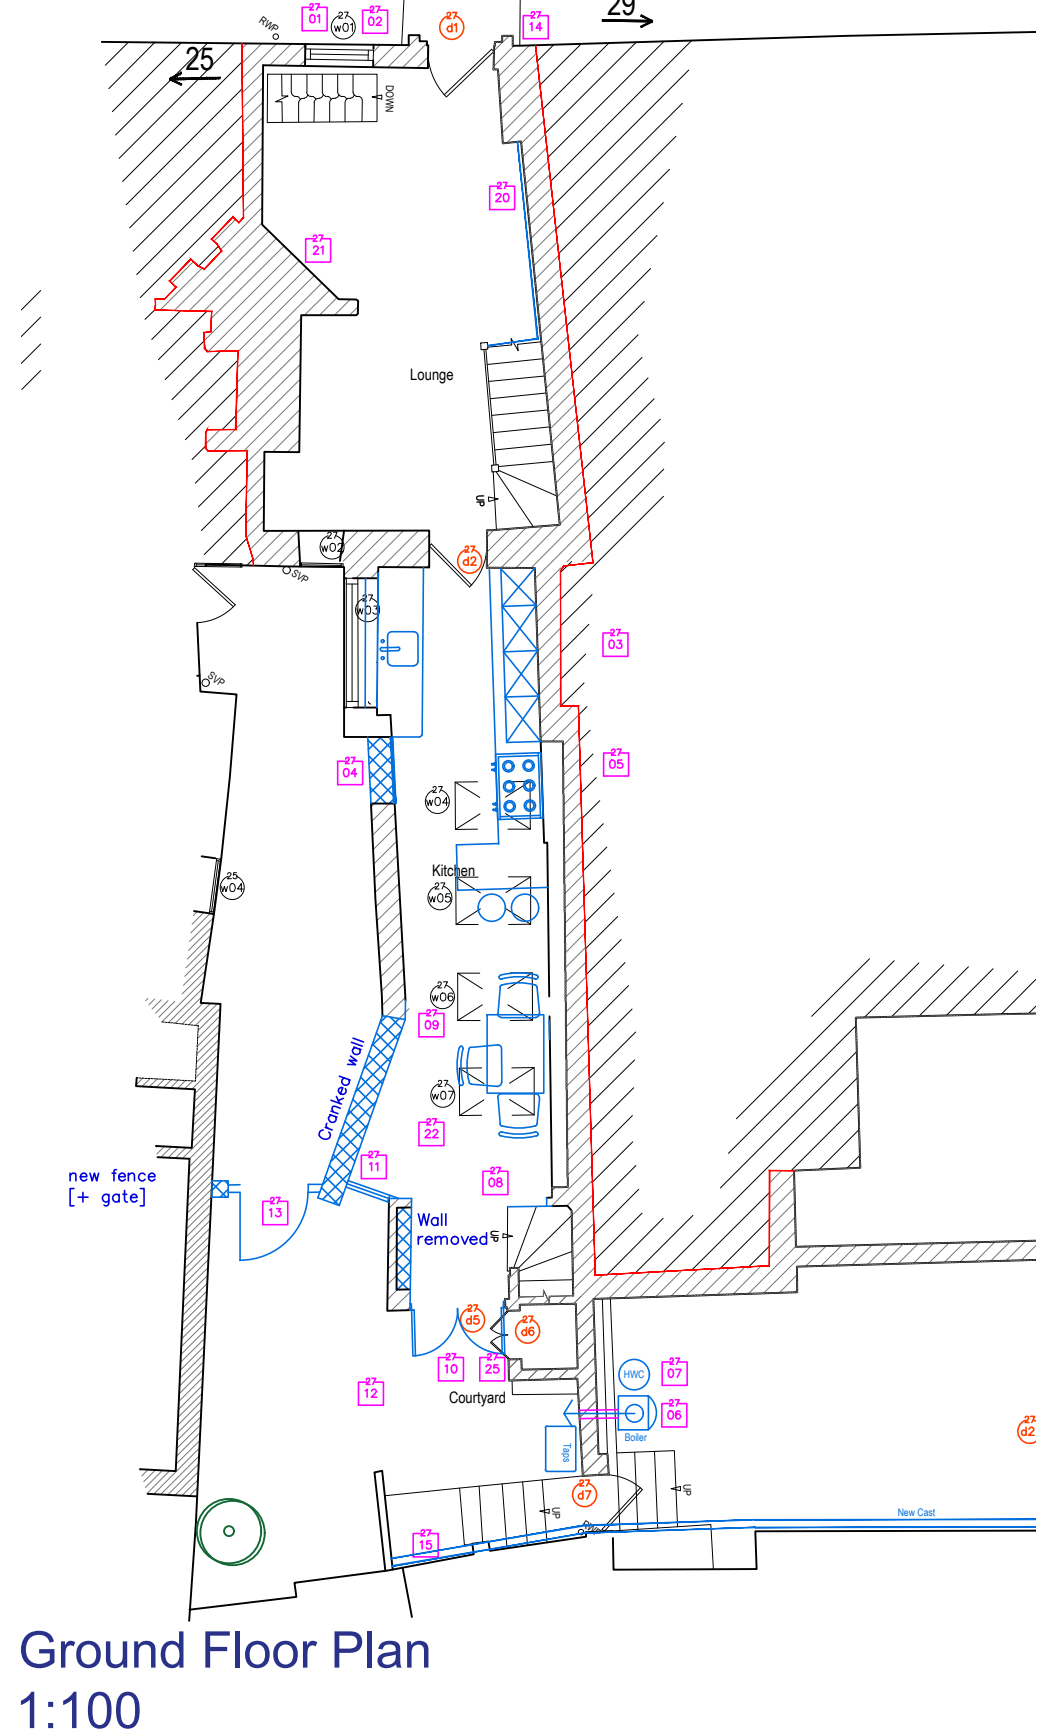




Front Elevation 1:100 [north]

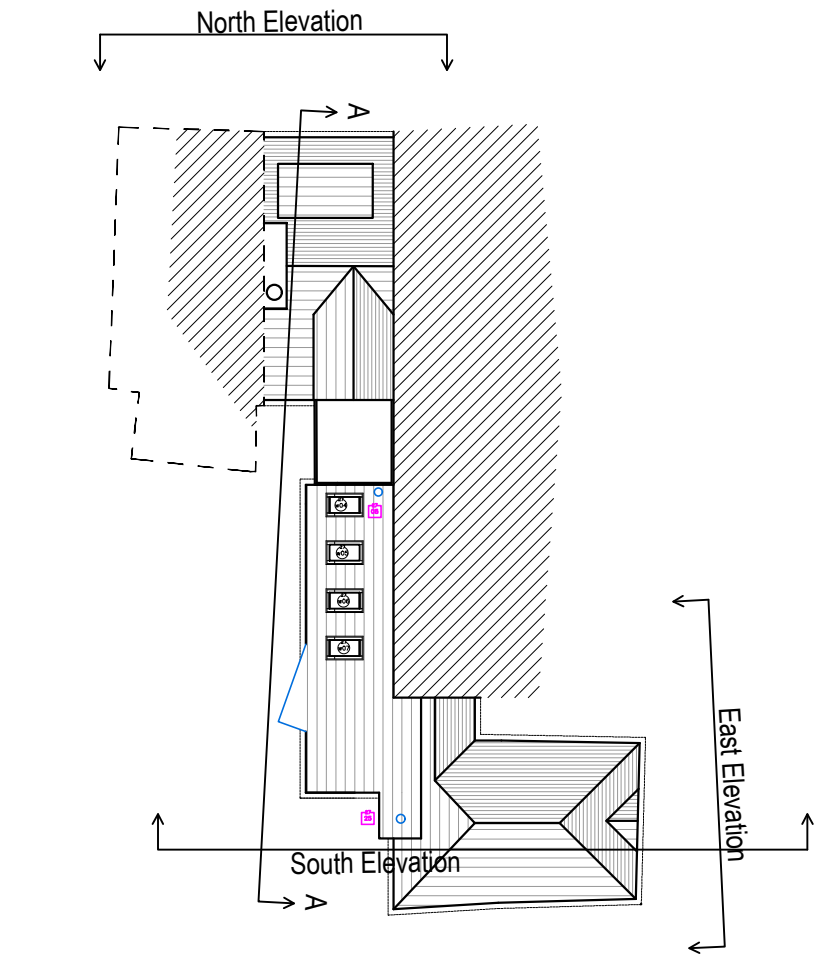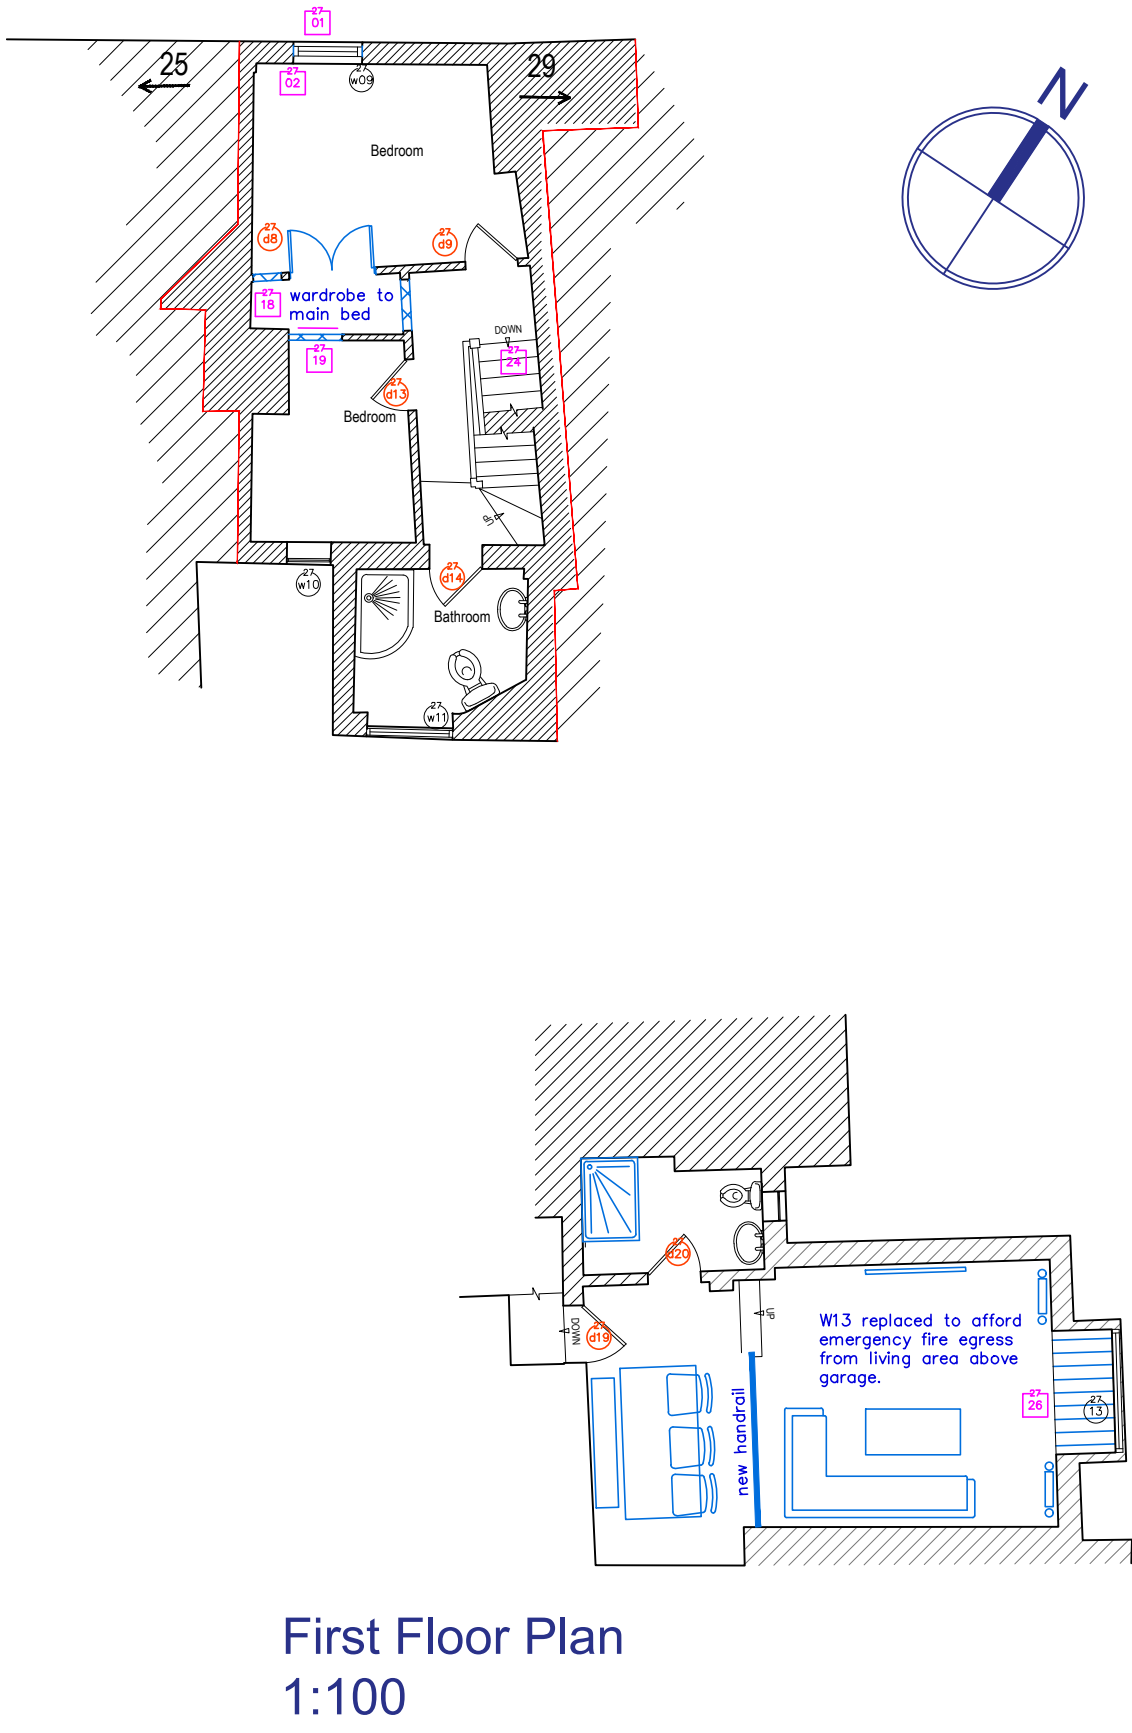

Key Plan 1:200

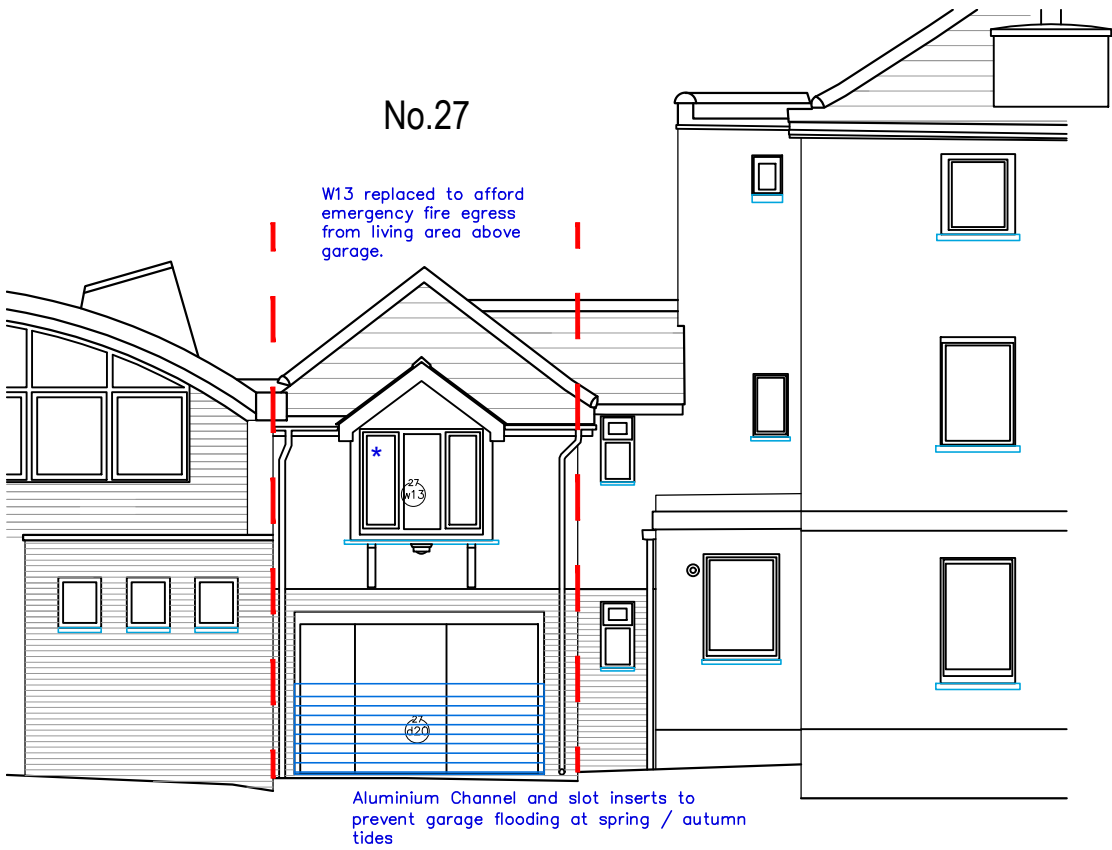


Side Elevation 1:100 [east]

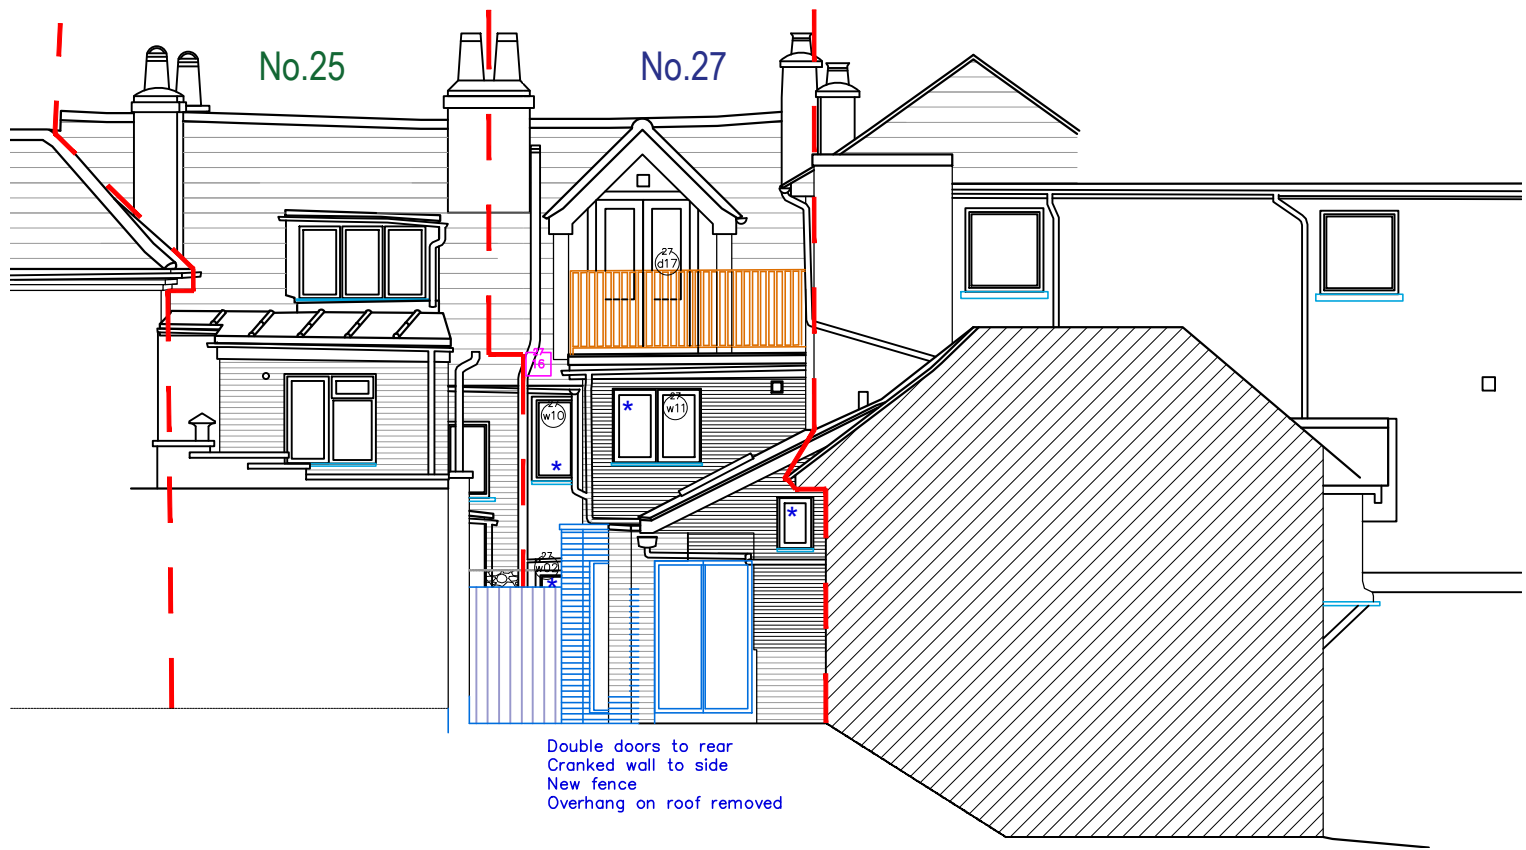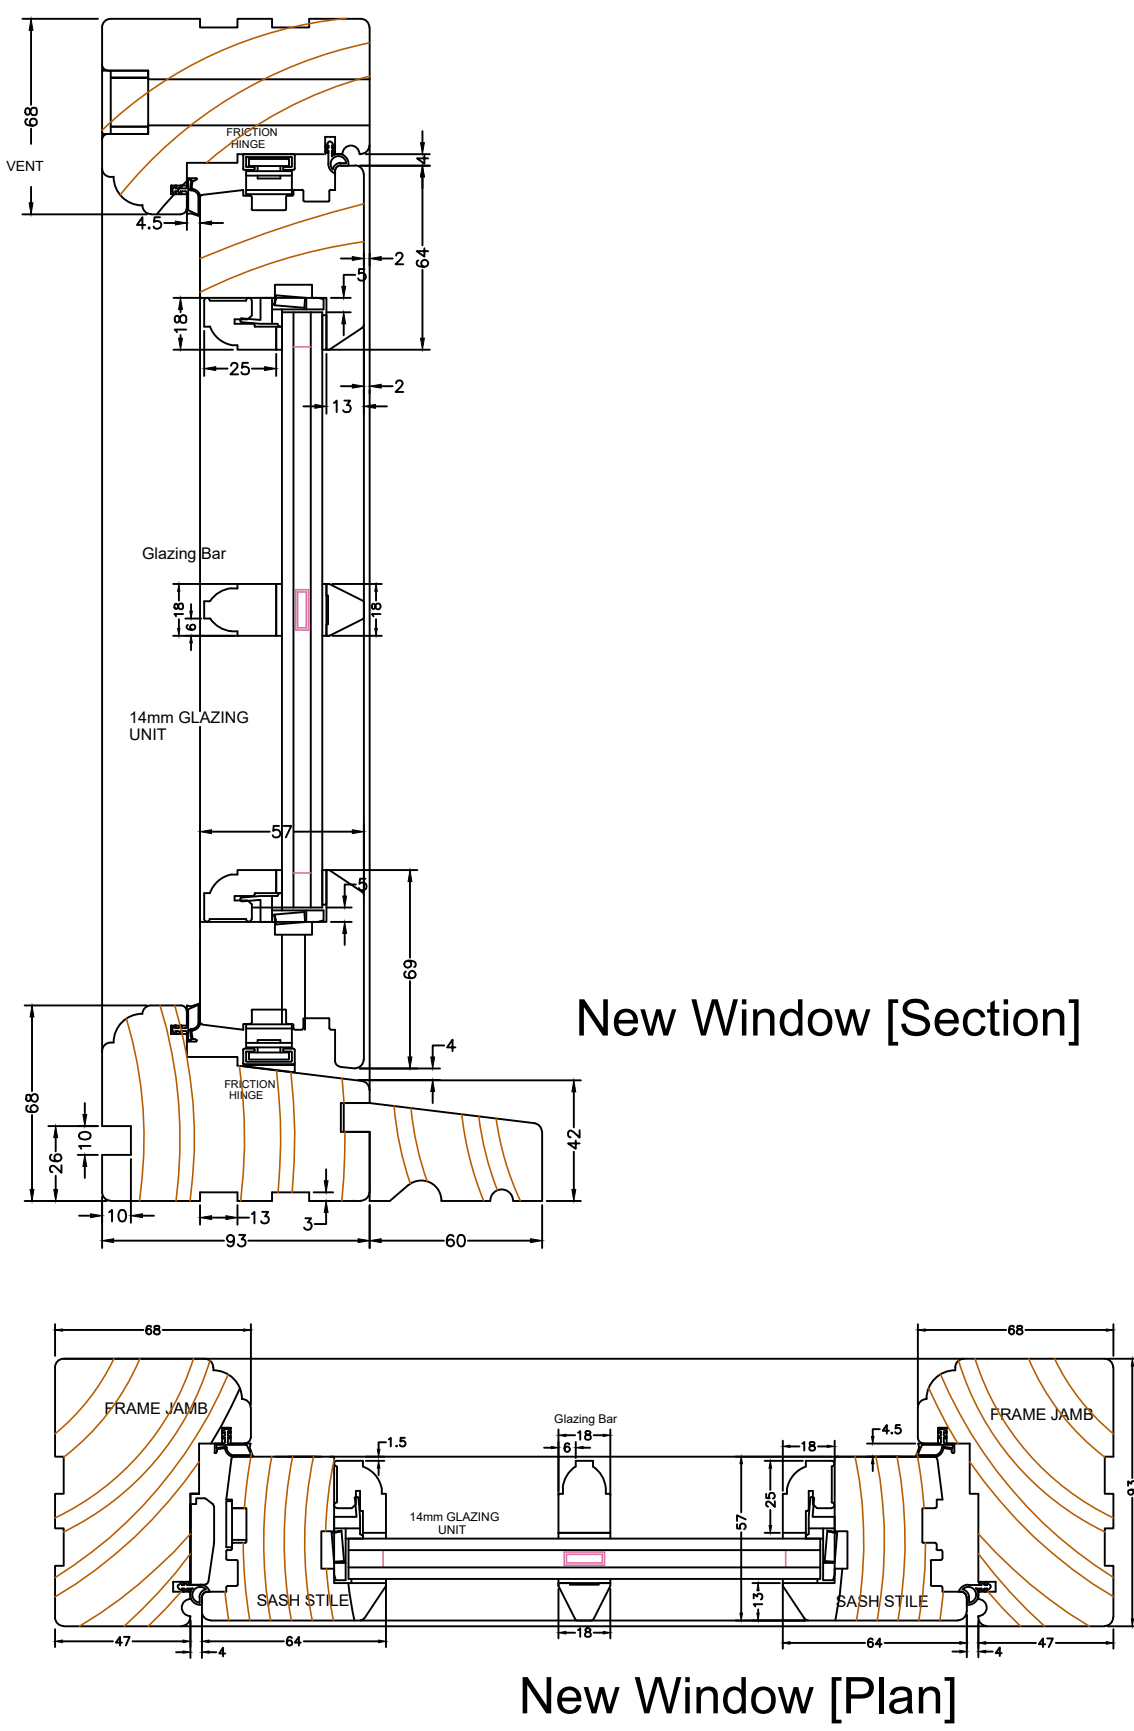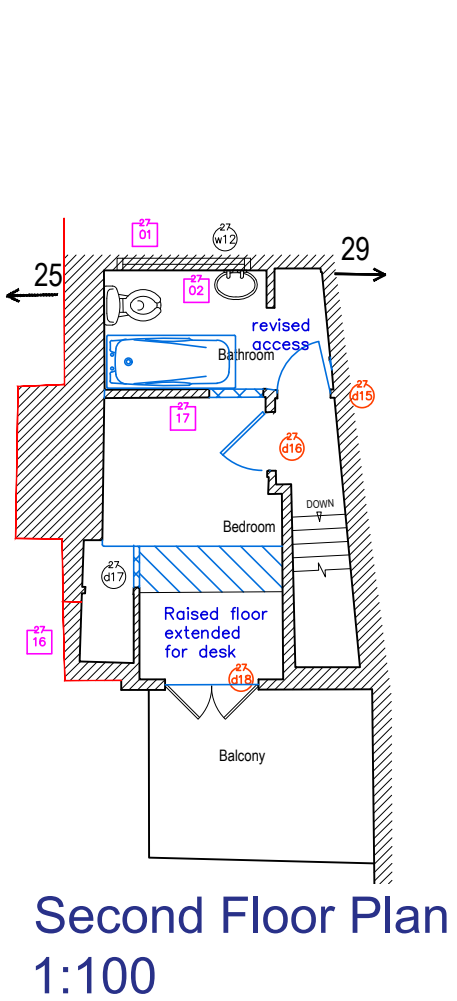

Rear Elevation 1:100 [south]



Ordnance Survey (c) Crown Copyright 2023.
All rights reserved.
Licence number 100022432

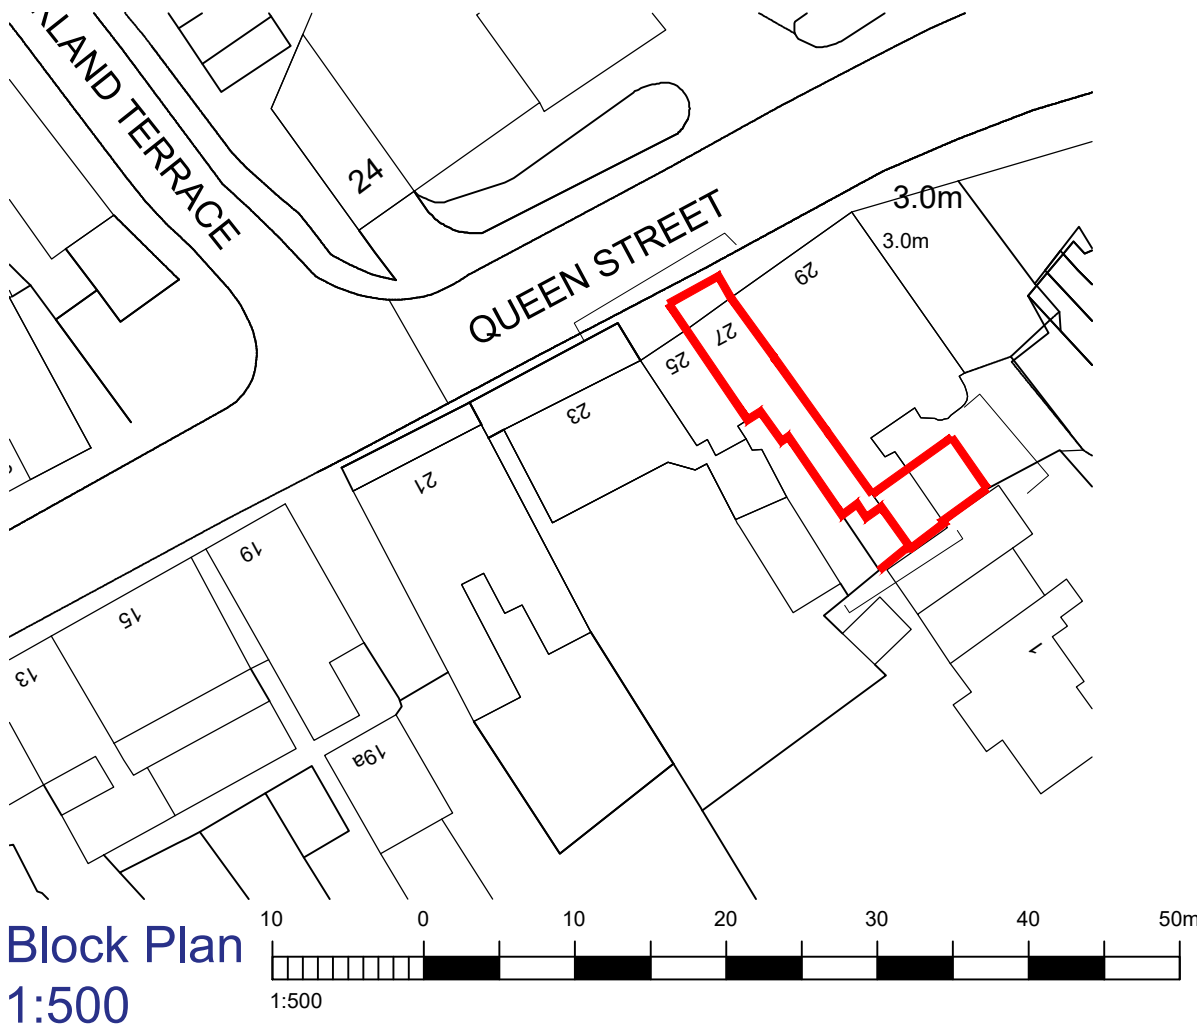

NOTES:
Dimensions to be checked on site before commencing work.
Any discrepancies shall be reported to the architect immediately.
Do not scale from these drawings except for planning purposes.
Use figured dimensions only.
Where applicable this drawing is to be read in conjunction with other consultants' drawings.
All drawings to be read in conjunction with specification and all other drawings including structural engineer and mechanical and electrical drawings / specification

REV	DATE	AMENDMENT	DRAWN
hd architects			
Helyer Davies Architects Ltd 1 The Old Flour Mill, Emsworth, PO10 7BT 01243 370 715 www.hdarchitects.co.uk mail@hdarchitects.co.uk			
PROJECT 27 Queen Street, Emsworth, Hampshire, PO107BJ			
DRAWING PROPOSED		SCALE as noted @ A1	
DATE FEB 2023		DRAWN *	
DRAWING NUMBER 23001-27-51		REVISION *	