




FRONT ELEVATION
* OBSCURE GLAZED WINDOW

SIDE ELEVATION




REAR ELEVATION
* OBSCURE GLAZED WINDOW


SIDE ELEVATION

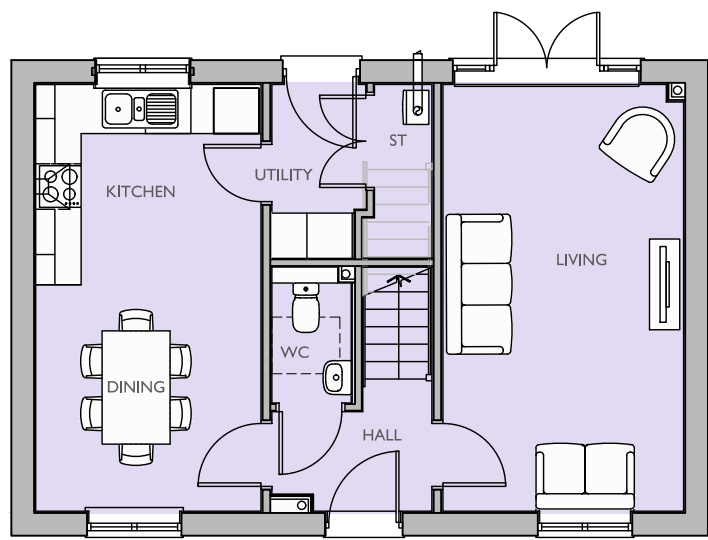

GROUND FLOOR PLAN

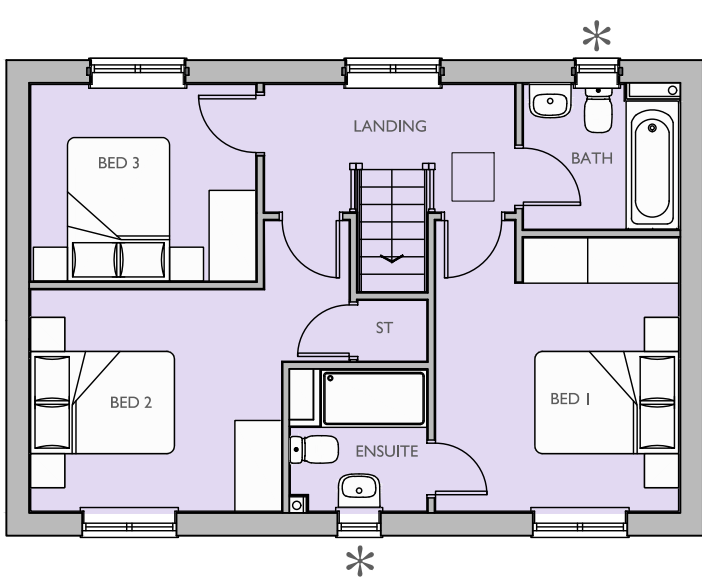

FIRST FLOOR PLAN
* OBSCURE GLAZED WINDOW

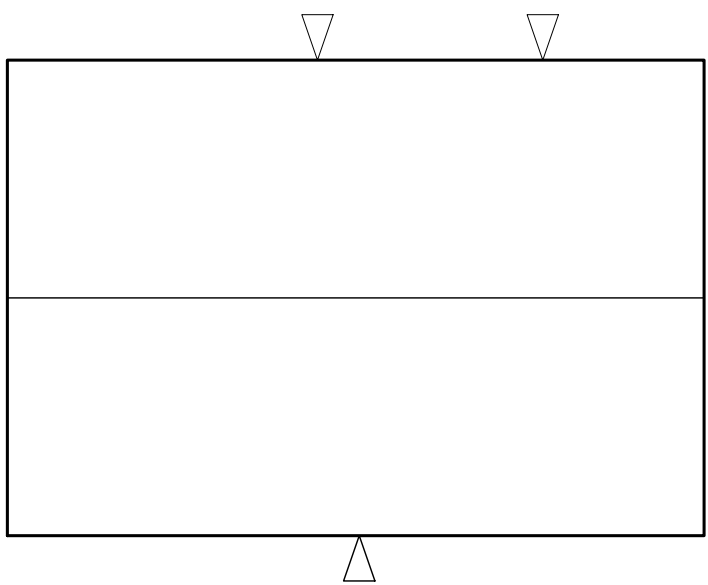

ROOF PLAN

Housetype Name:		GOSFORD	
Occupancy:		3 BED / 6 PERSON	
Gross Area ft²:	Gross Area m²:	Net Area ft²:	Net Area m²:
1055	98.04	1039	96.6

For Colours of Material See External Finishes Layout (CB_62_265_008)	
Primary Material:	STRETCHER BOND MASONRY BRICKWORK.
Feature Material:	
Architectural Detail:	PROJECTING STRING STRETCHER COURSE WITH 15 MM OVERHANG.
Window & Door Frames:	GREY UPVC CASEMENT WINDOW. COMPOSITE FRONT DOOR. GREY UPVC FRENCH DOOR.
Fascia, Soffit & Bargeboard:	GREY UPVC BOXED EAVES ROOFING SYSTEM.
Architectural Ornaments:	
Guttering & Drainage:	BLACK UPVC DRAINAGE SYSTEM.

Plot Numbers:
154 (AS), 156 (AS), 157 (OPP)



Location Plan (Not to Scale)

Scale @ A1: 0 1 2 3 4 5m Scale 1:100		Project: CAMPDOWN, PURBROOK, PORTSMOUTH
Rev Date Drawn Checked		Title: GOSFORD FLOOR PLANS & ELEVATIONS
Client: dandara		
Date: MAY 2023		
Drawn by: KL Checked by: BB		
Dwg No: CB_62_265_CDH_GOD_01 Rev:		
Cooper Baillie Limited - Connaught House, 24 Guildford Road, Bagshot, Surrey GU19 5JN - Telephone 01276 450039 - www.cooperbaillie.co.uk The drawing and the works depicted on the drawings of Cooper Baillie Ltd, and any part be reproduced or stored in a retrieval system, without the prior written permission of Cooper Baillie Ltd.		COOPERBAILLIE