


PROPOSED ELEVATIONS


Scale 1:100

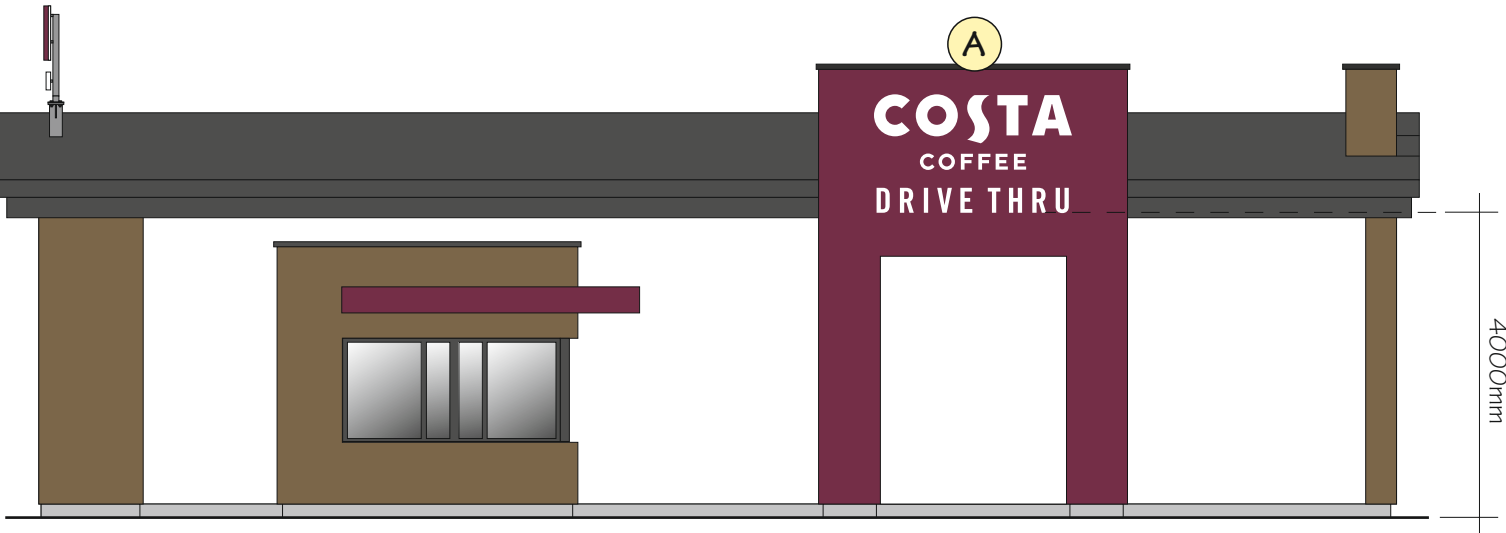


NORTH ELEVATION



EAST ELEVATION

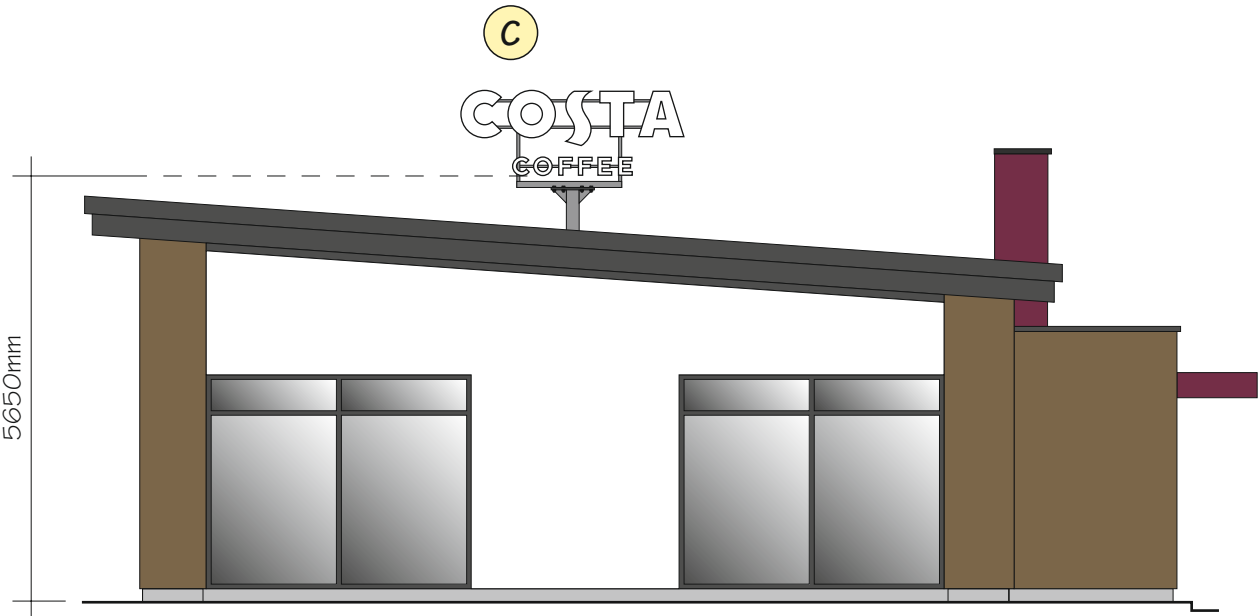

SOUTH ELEVATION

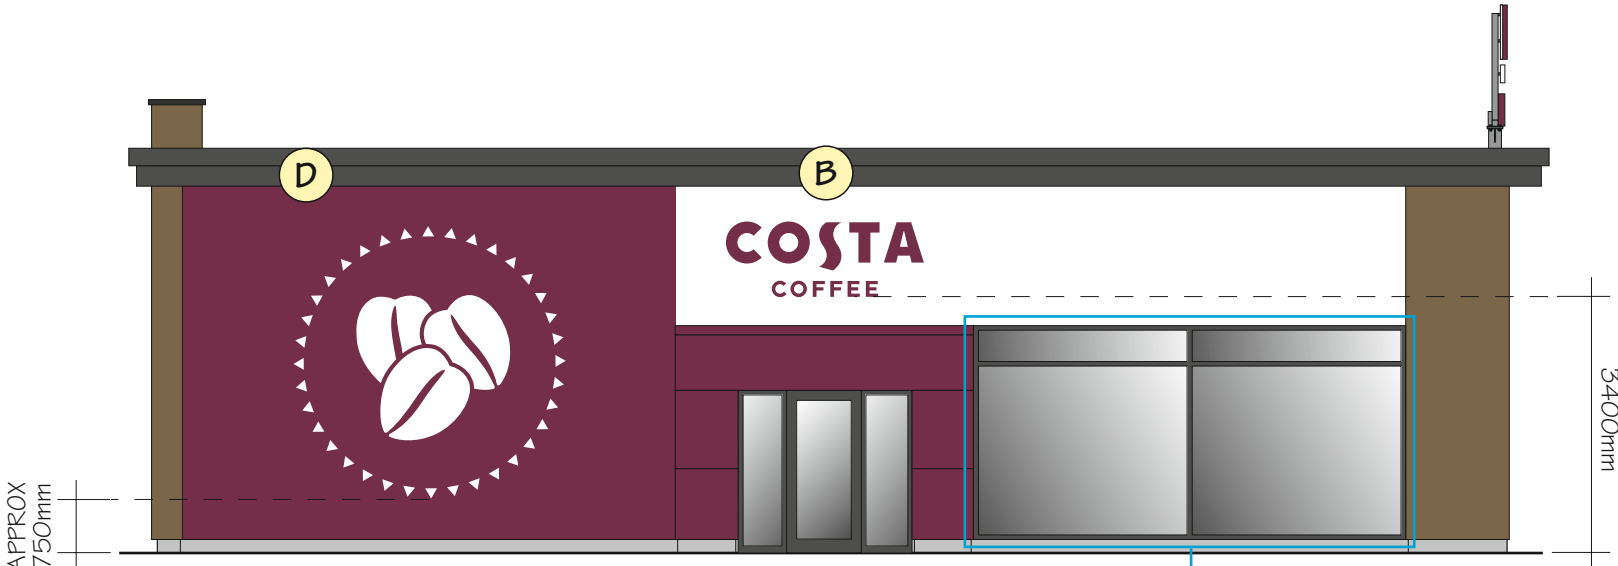

WEST ELEVATION



ANY COLOURS SHOWN ARE INDICATIVE ONLY AND ARE NOT TRUE REPRESENTATIONS OF THE FINISHED PRODUCT.

THIS DRAWING IS THE PROPERTY OF BENSON SIGNS LIMITED. COPYRIGHT IS RESERVED BY THEM AND IS ISSUED ON THE CONDITION THAT IT IS NOT COPIED OR DISCLOSED BY OR TO ANY UNAUTHORISED PERSONS WITHOUT PRIOR CONSENT IN WRITING OF BENSON SIGNS LIMITED.

CLIENT COSTA		JOB DRIVE THRU, WATERLOOVILLE			
DATE 13.10.2020	SCALE AS SHOWN @ A3	DRAWN M.M.	REV.	DWG No. 28880	