

NOTES

THE CONTRACTOR IS RESPONSIBLE FOR CHECKING ALL DIMENSIONS AND NOTIFYING ALL DISCREPANCIES TO THE DESIGNER.

USE FIGURED DIMENSIONS IN PREFERENCE TO SCALED DIMENSIONS.


ALL WORK TO BE IN ACCORDANCE WITH CURRENT BUILDING REGULATIONS.

COPYRIGHT OF THIS DRAWING IS RESERVED BY G.I.A. LIMITED, AND IS ISSUED ON THE CONDITION THAT IT IS NOT COPIED, REPRODUCED OR DISCLOSED TO ANY THIRD PARTY EITHER WHOLLY OR IN PART WITHOUT THE CONSENT IN WRITING OF G.I.A. LIMITED.




Datum 5.00m

EXISTING EAST ELEVATION

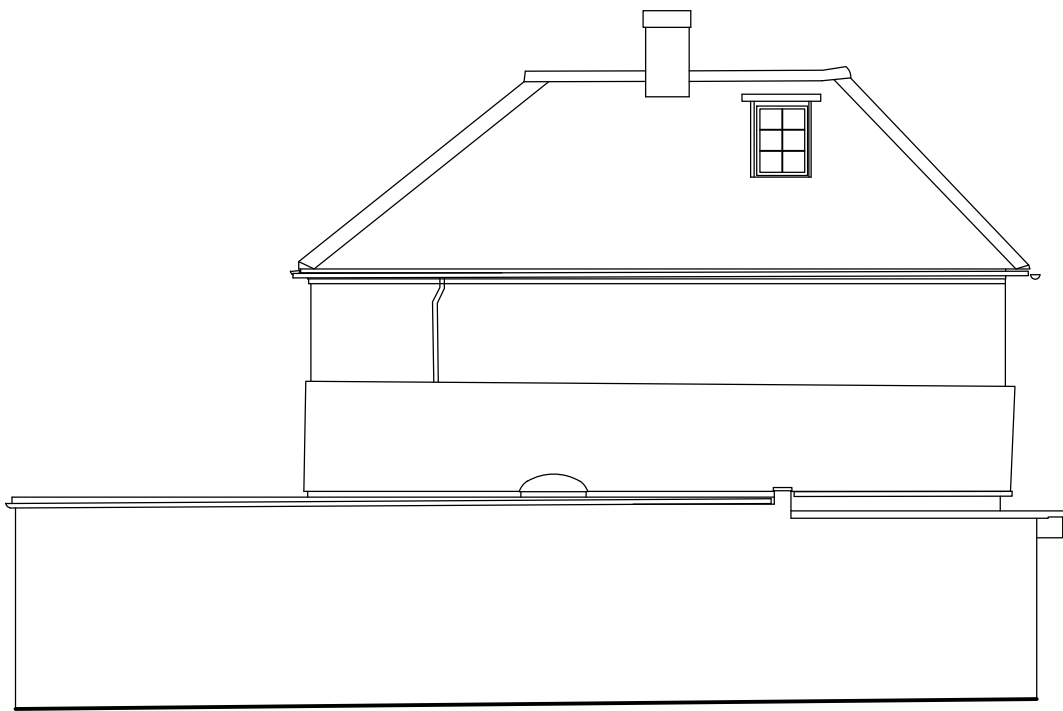



Datum 5.00m

EXISTING SOUTH ELEVATION

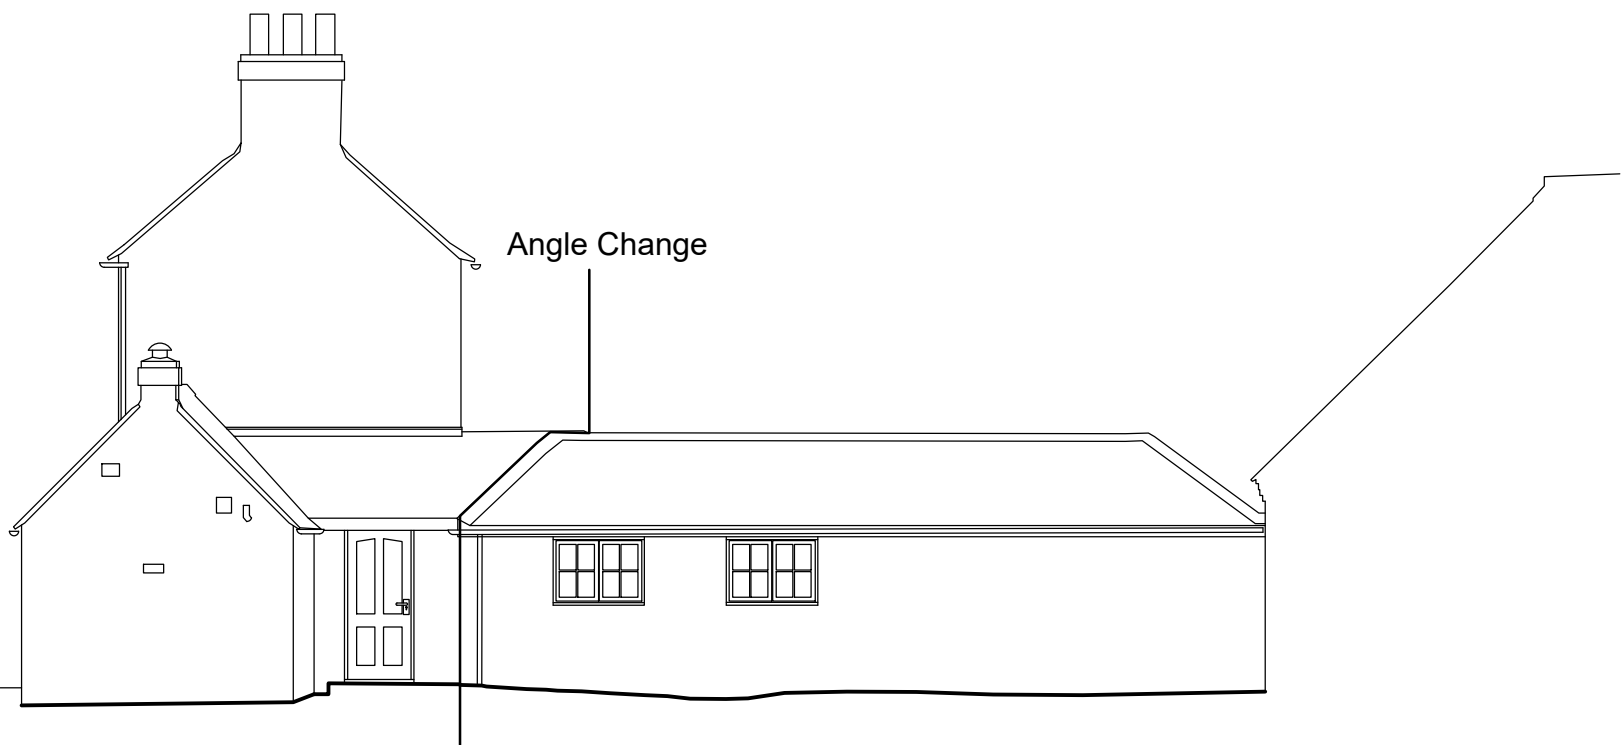

Datum 5.00m

EXISTING WEST ELEVATION

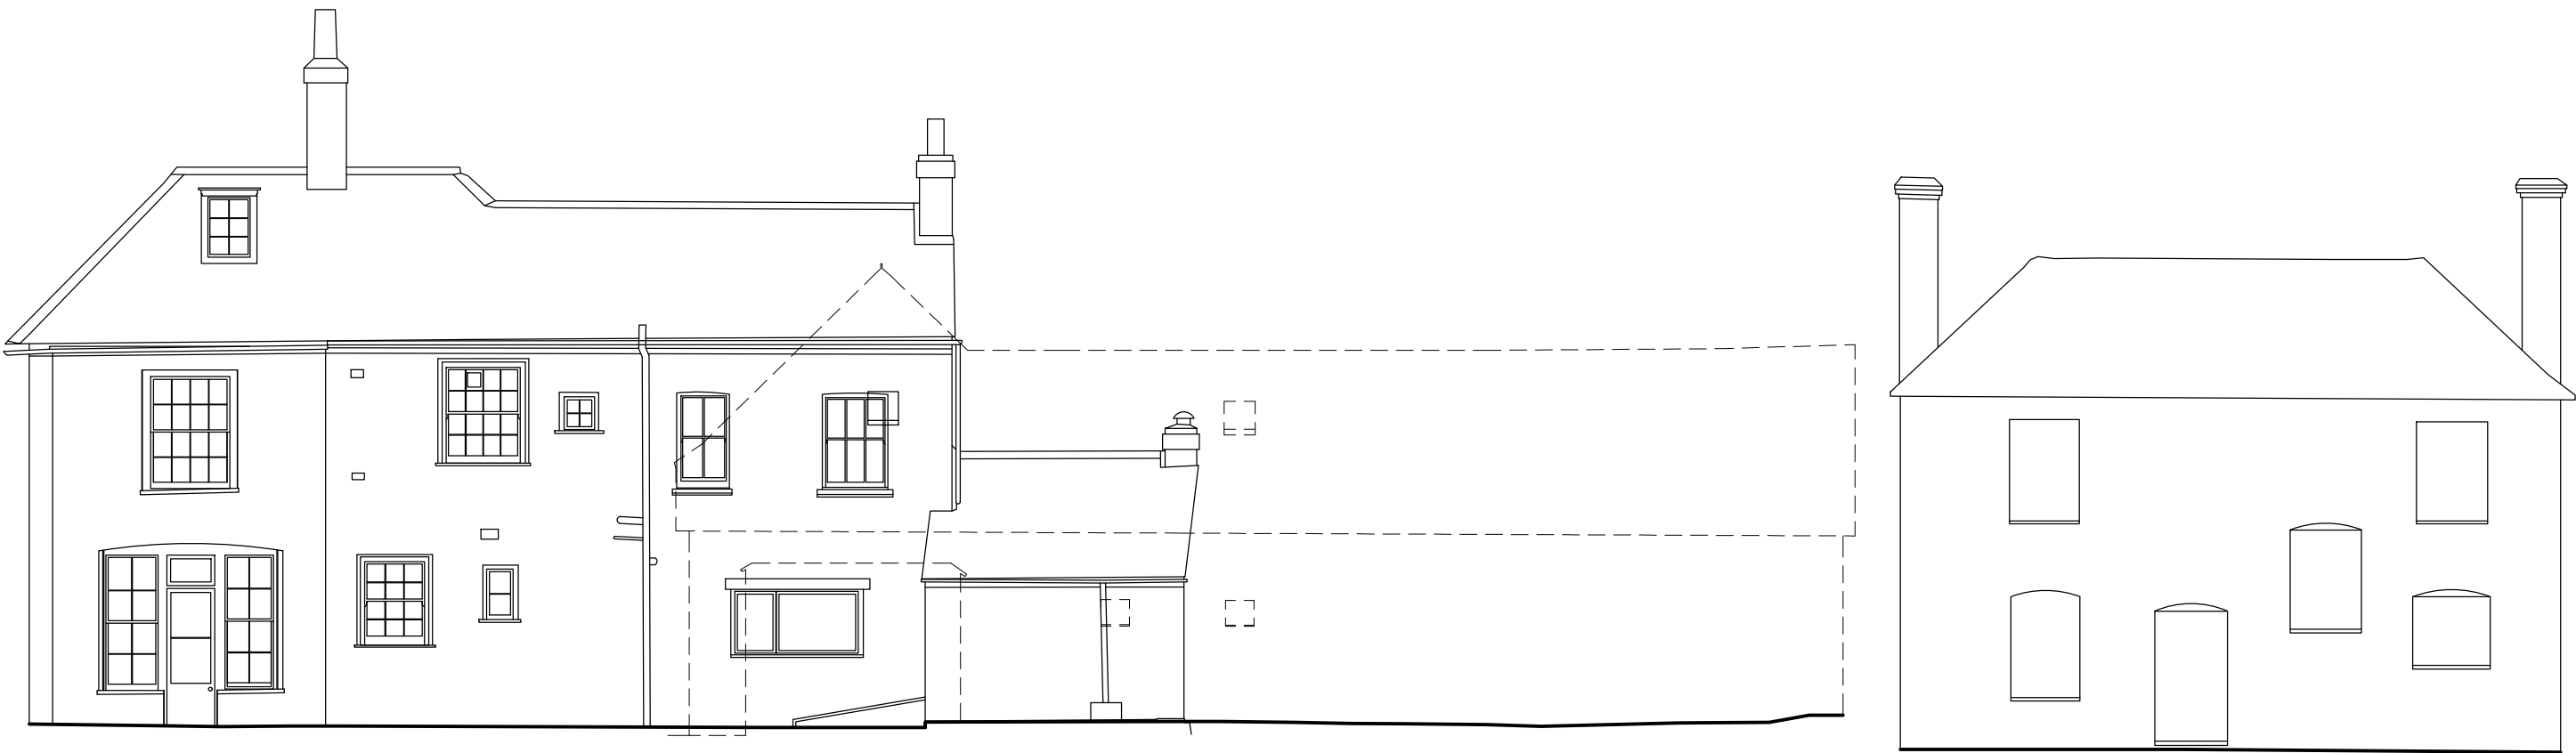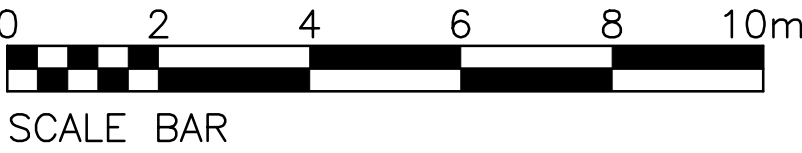

Datum 5.00m

EXISTING NORTH ELEVATION

REV	DESCRIPTION	DATE
AMENDMENTS		
CLIENT		 GIA LTD, 3 Foxglove Park, Common Road, Dunnington, York, YO19 5RZ. t 01904 481 480 f 01904 486 730 e design@gia.co.uk w www.gia.co.uk INCORPORATED IN ENGLAND REG. NO. 2784136
JACOBS CONSTRUCTION LIMITED		
JOB		
ELMSWORTH SURGERY CONVERSION PO10 7DD		
DRAWING		GIA LTD, 3 Foxglove Park, Common Road, Dunnington, York, YO19 5RZ. t 01904 481 480 f 01904 486 730 e design@gia.co.uk w www.gia.co.uk INCORPORATED IN ENGLAND REG. NO. 2784136
ELEVATIONS AS EXISTING		
JOB NO.		
2992		DRAWING NO.
03		SCALE
1:100 @ A1		DRAWN BY
NAS		DATE
JUNE 2022		