



Note:
Do not Scale from this Drawing (except for planning approval).
All dimensions are in millimetres and to be checked on site.
All Dimensions relating to subcontractors or suppliers work
must be checked and agreed between the main contractor and
the sub-contractors and suppliers.

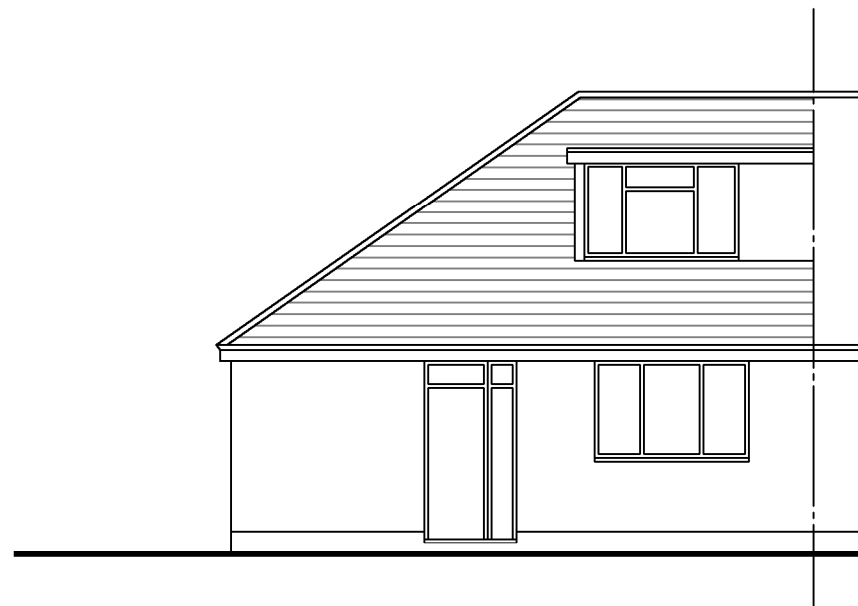


EXISTING FRONT ELEVATION
SCALE 1:100



EXISTING SIDE ELEVATION
SCALE 1:100

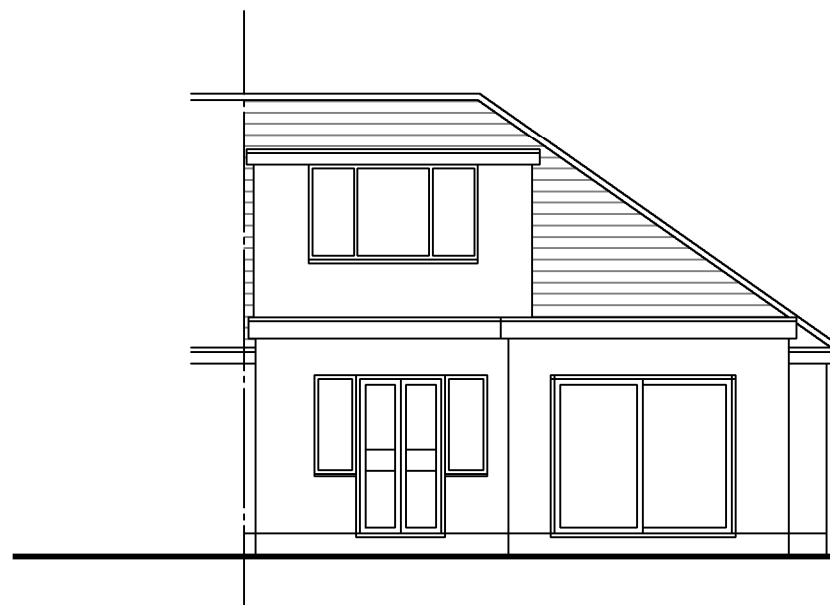


EXISTING REAR ELEVATION
SCALE 1:100

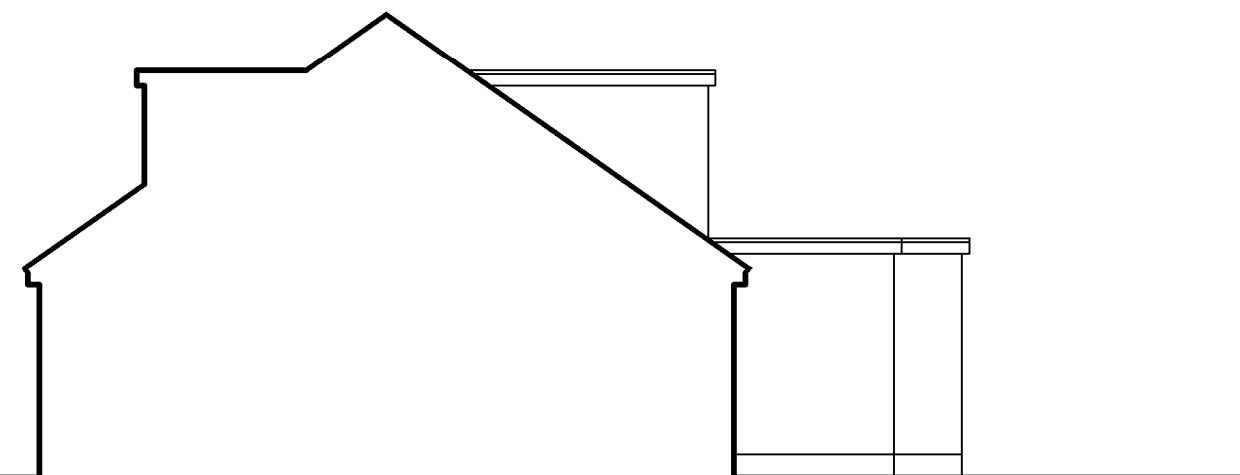

EXISTING SIDE ELEVATION
SCALE 1:100

SCALE BAR 1:100

 

DRAWING TITLE - MEASURED SURVEY - EXISTING ELEVATIONS		DATE - March 2023		SCALE - 1:100 @ A3		grp architectural design t. 07747 011252 e. gavin.page77@gmail.com
		DRN - gp	CHK - -	DRAWING REF - 23228 EX102	Rev A	
CLIENT - Mr & Mrs Griffin, 161a London Road, Cowplain, Waterlooville, Hants.						