


Note:
Do not Scale from this Drawing (except for planning approval).
All dimensions are in millimetres and to be checked on site.
All Dimensions relating to subcontractors or suppliers work
must be checked and agreed between the main contractor and
the sub-contractors and suppliers.

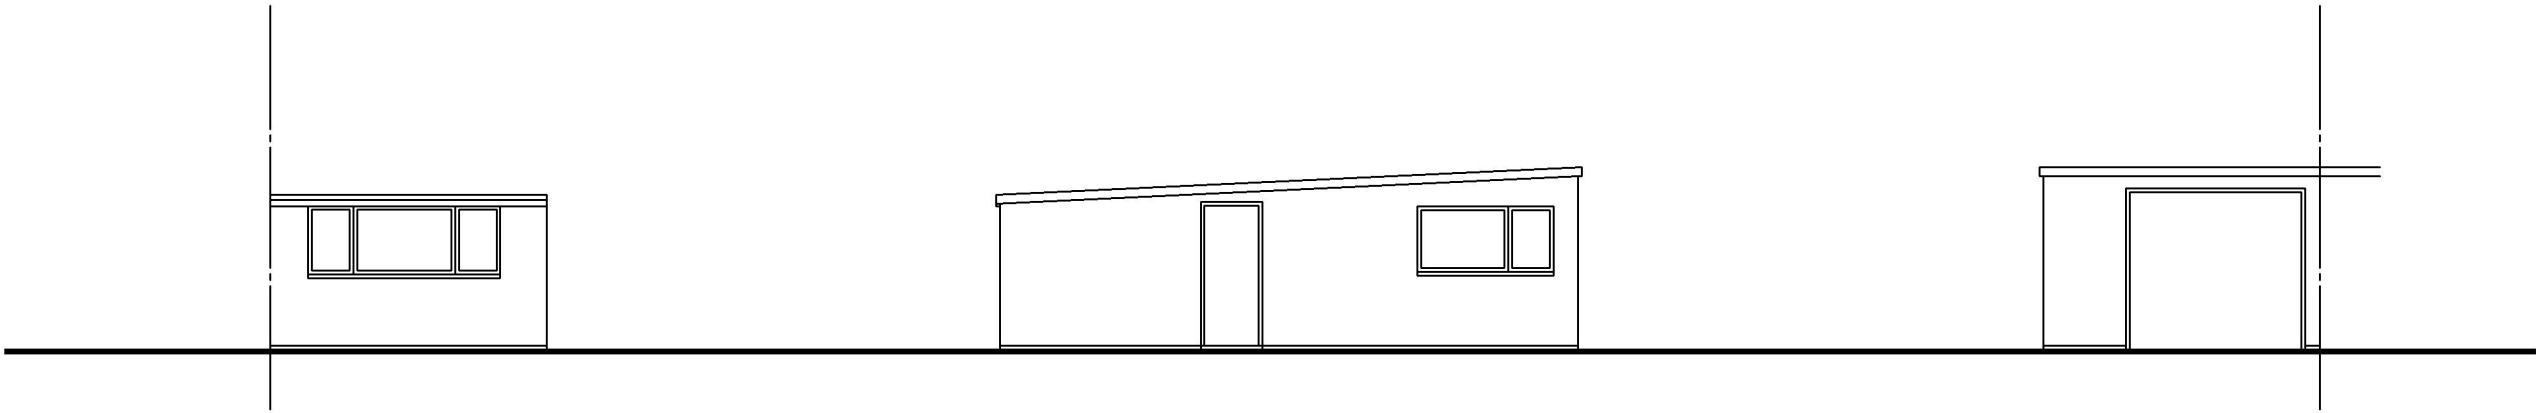


EXISTING REAR ELEVATION
SCALE 1:100

EXISTING SIDE ELEVATION
SCALE 1:100

EXISTING FRONT ELEVATION
SCALE 1:100

SCALE BAR 1:50

 

DRAWING TITLE - MEASURED SURVEY - EXISTING ELEVATIONS		DATE - March 2023		SCALE - 1:100 @ A3	
		DRN - gp	CHK - -	DRAWING REF - 23224 EX101	Rev -
CLIENT - Mr & Mrs Trotter, 13 Esher Grove, Waterlooville, Hants.					

grp architectural design
t. 07747 011252 e. gavin.page77@gmail.com