

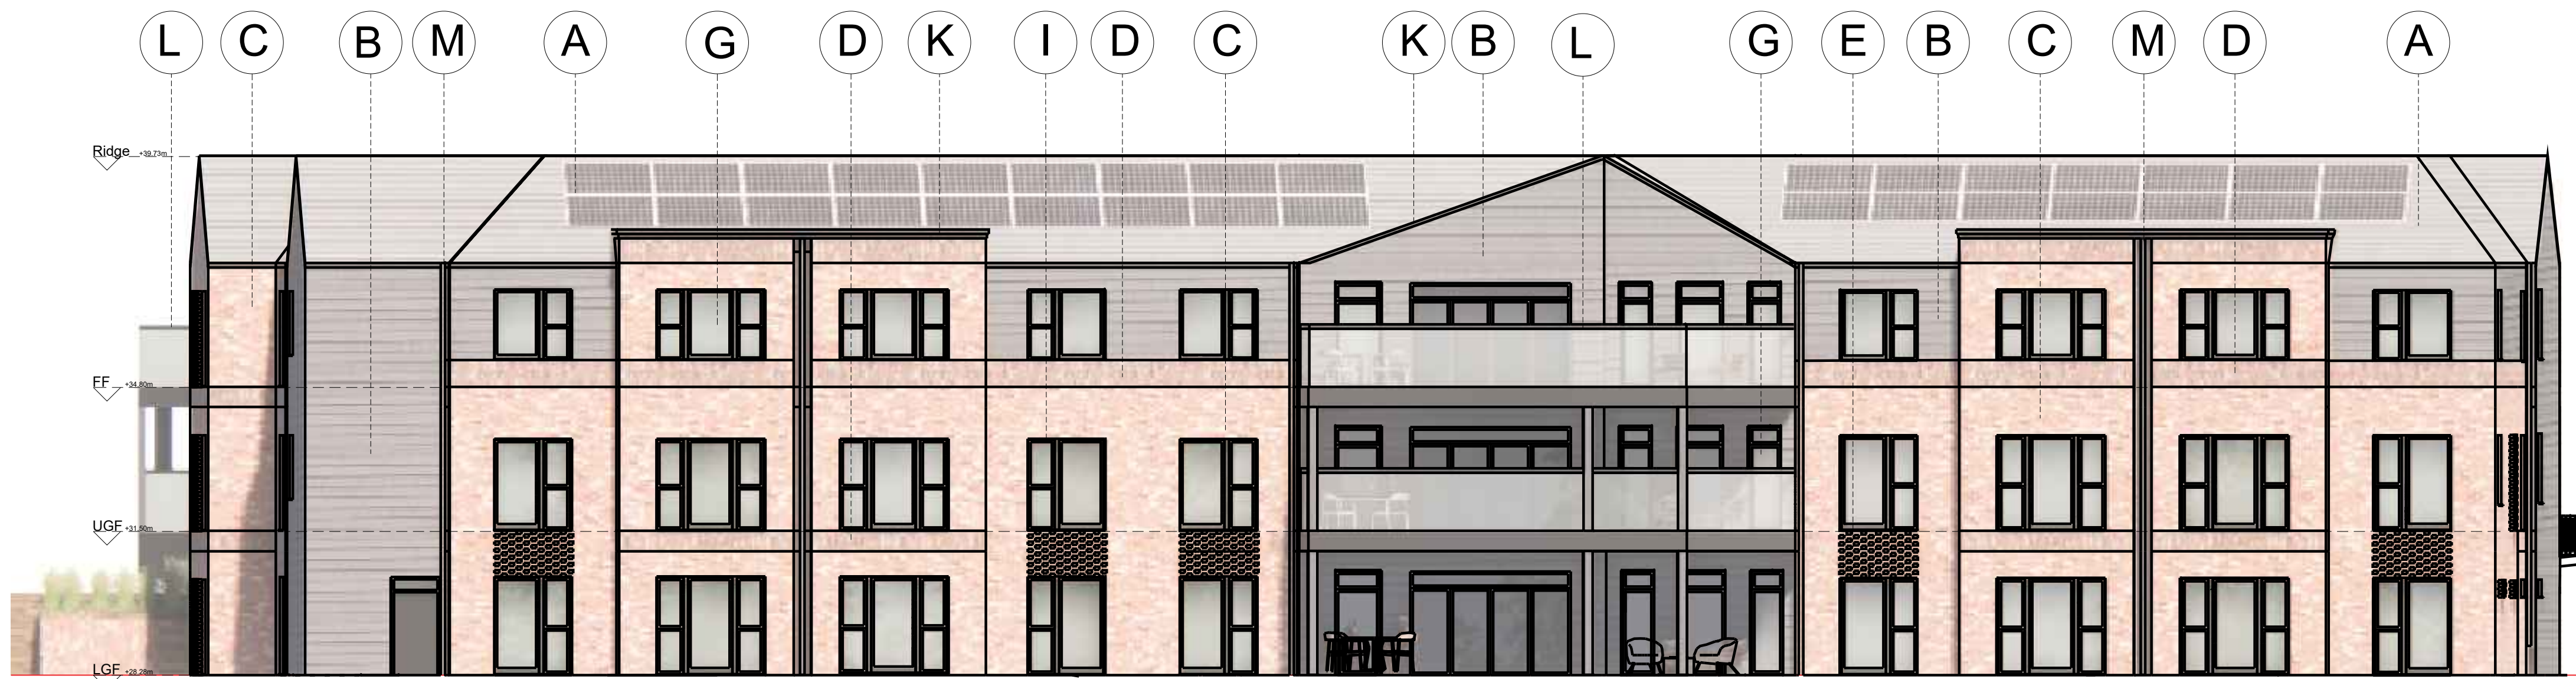


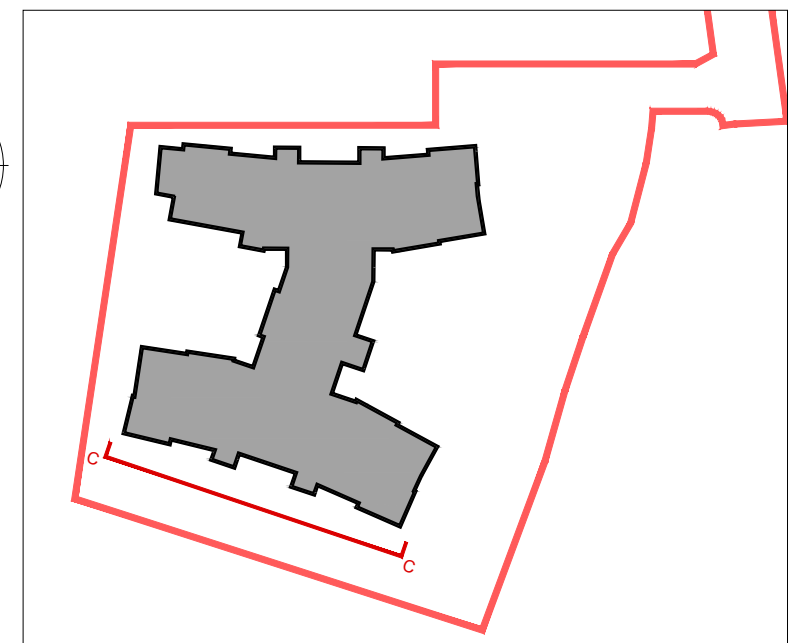

(C) PROPOSED SOUTH ELEVATION

MATERIAL LEGEND

|                                            |                                                         |                                                                |                                                  |                                                        |
|--------------------------------------------|---------------------------------------------------------|----------------------------------------------------------------|--------------------------------------------------|--------------------------------------------------------|
| (A) Roof Tile:<br>Plain Tile - Colour Grey | (D) Vertical Feature Band:<br>Stacked - Multi Red Brick | (G) Windows & Doors:<br>Upvc - Colour: Grey                    | (J) Dormer Flashing:<br>Lead                     | (M) Gutters + Rain Water Pipes:<br>pvc - Colour: Black |
| (B) Vertical Tile Hanging:<br>Colour: Grey | (E) Extruded Brick Feature -<br>Multi Red Brick         | (H) Service Door:<br>Louvers - Colour Grey                     | (K) Soffit / Fascia Board:<br>pvc - Colour: Grey |                                                        |
| (C) Facade Material:<br>Multi Red Brick    | (F) Dwarf Garden Wall:<br>Red Brick + Metal Railings    | (I) Surround/Reveal:<br>Powder Coated Aluminium<br>Colour Grey | (L) Balcony:<br>Toughened Glass                  |                                                        |

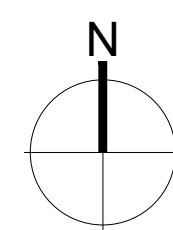

0 1m 5m 10m  
SCALE 1:100@A1

|          |                                                |
|----------|------------------------------------------------|
| Revision |                                                |
| A        | 09-06-2023 LL ISSUED - Draft Planning          |
| B        | 15-06-2023 LL ISSUED - Draft Planning          |
| C        | 12-07-2023 LL CHANGE WINDOWS AND DOORS LOUNGES |

|                    |                                                              |                 |           |           |    |
|--------------------|--------------------------------------------------------------|-----------------|-----------|-----------|----|
| project name:      | HELMSLEY HOUSE, BARTONS ROAD, HAVANT                         | date:           | JUNE 2023 | drawn:    | LL |
| drawing reference: | 78 BED RESIDENTIAL CARE HOME<br>PROPOSED SOUTH ELEVATION (C) | sheet:          |           | checked:  | -  |
| job number:        | M9437                                                        | drawing number: | APL011    | revision: | C  |
| status:            | PLANNING                                                     | scale:          | 1:100@A1  | checked:  | -  |
| cad ref:           |                                                              |                 |           |           |    |

Use figured dimensions only. All levels and dimensions to be checked on site. This drawing is to be read in conjunction with all other relevant drawings and specifications.  
Hunters is a trading name of Hunter & Partners Limited.  
© Hunter & Partners Limited. All rights reserved.  
M9437\_APL009-14\_PlanningIssue\_Elevations and Section\_Bartons Road\_1-100@A1.dwg

Space One Beadon Road  
London W6 0EA  
T 020 8237 8200  
F 020 8241 2814  
mail@hunters.co.uk  
www.hunters.co.uk

hunters