

LEGEND

The proposed principal facing and roofing materials schedule:

1. New exterior walls:

Lower section:

Engineering brickwork to match in type, colour and texture, those of the existing original house as far as practicable.

Upper section:

Render finish, colour to match existing render finish in type, colour and texture, those of the existing original house as far as practicable.

2. New windows and external doors:

Double or triple glazed PVCu or aluminium windows and external doors, framework colour Dark grey/anthracite.

3. Wall cladding to new dormers:


PVCu cladding, colour blue, to match in type, colour and texture, those of the existing original house as far as practicable.

4. New pitch roofs:

New pitch roof slate tiles, to match in type, colour and texture, those of the existing original house as far as practicable.

5. Guttering/downpipes:


Half round guttering and round downpipes, colour Black; or to match existing colour.

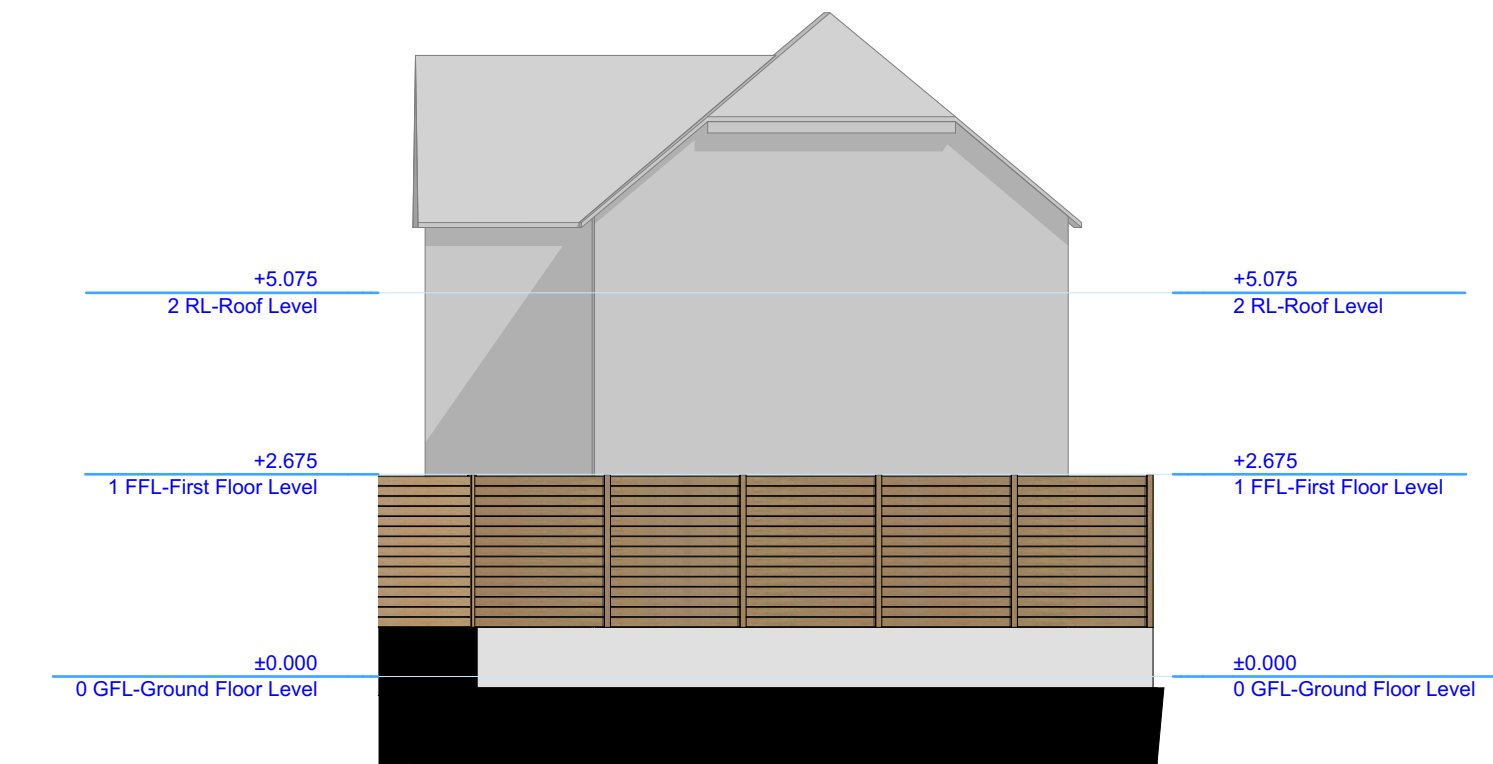

E-01 Existing South Elevation
1:100



E-01 Proposed South Elevation
1:100

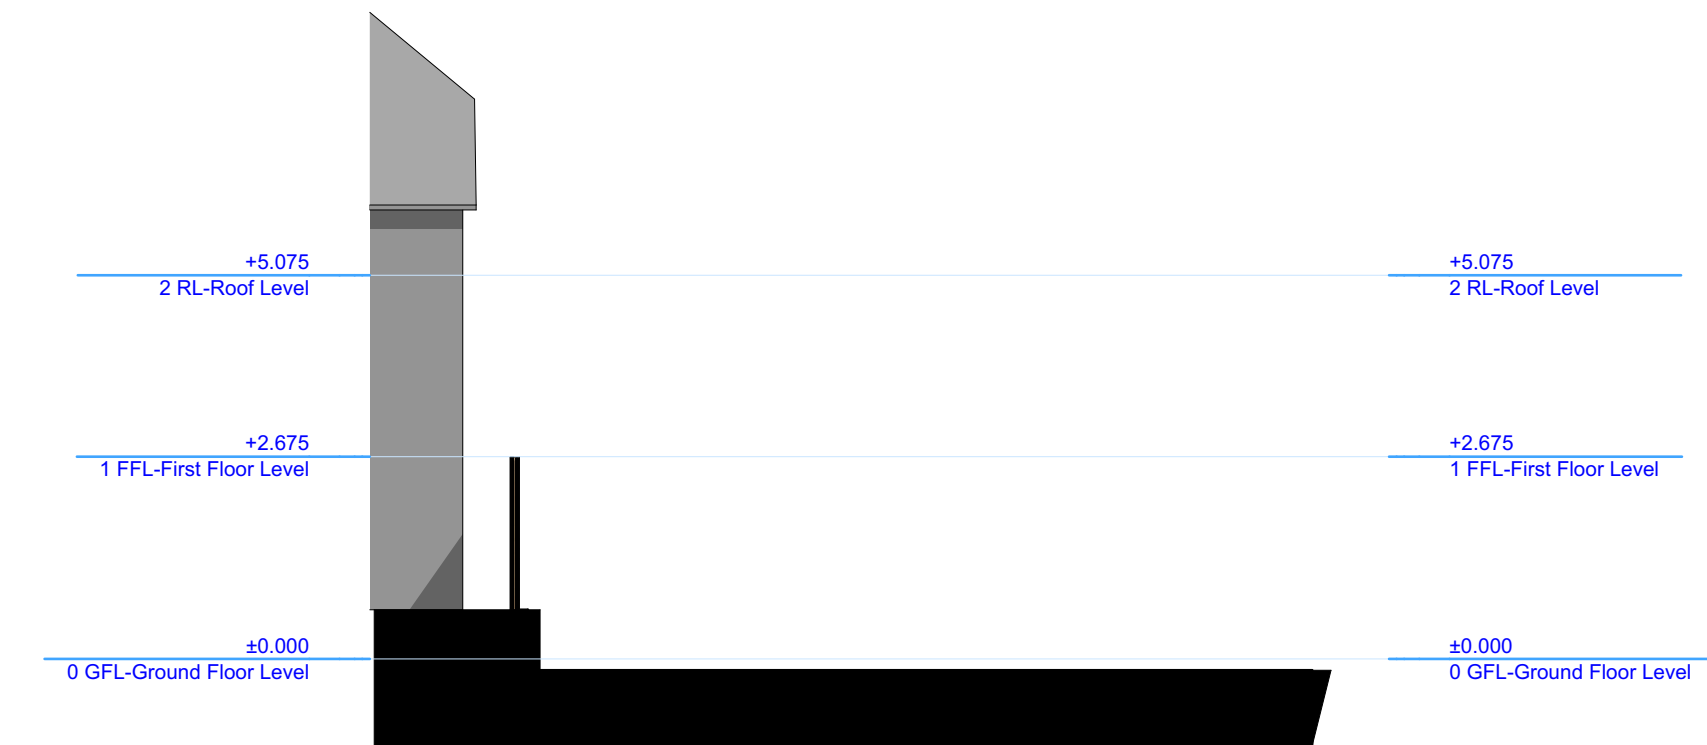


E-02 Existing West Elevation
1:100




E-02 Proposed West Elevation
1:100




E-03 Existing North Elevation
1:100

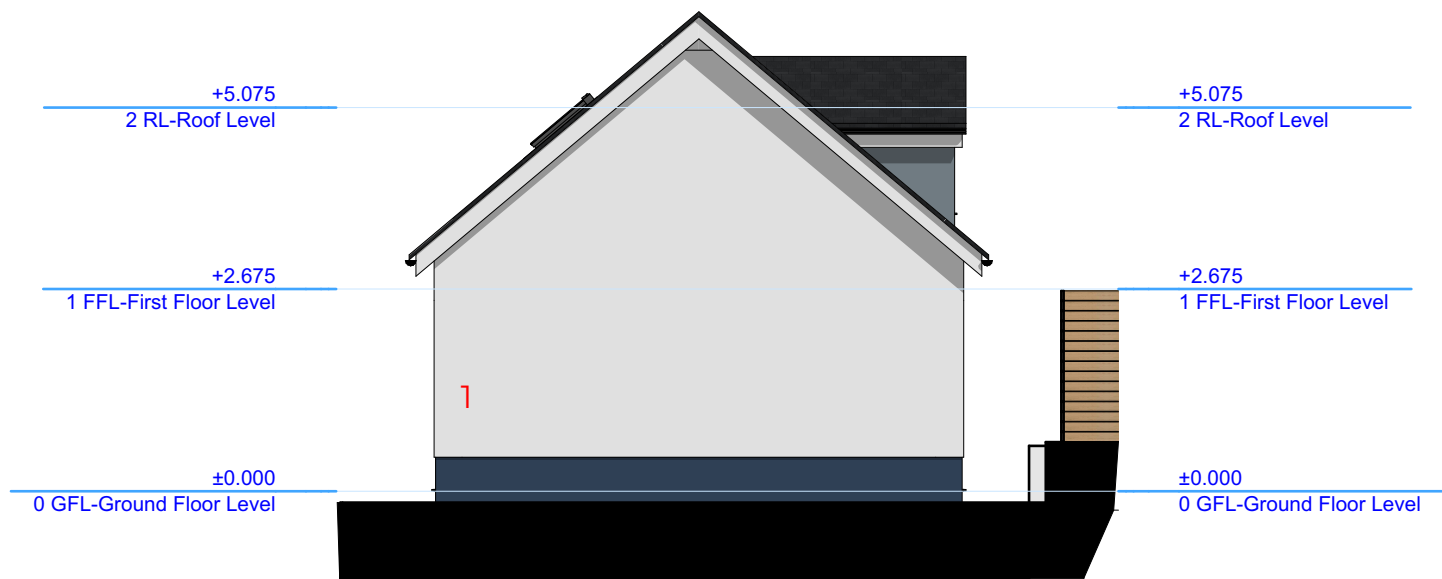

E-03 Proposed North Elevation
1:100

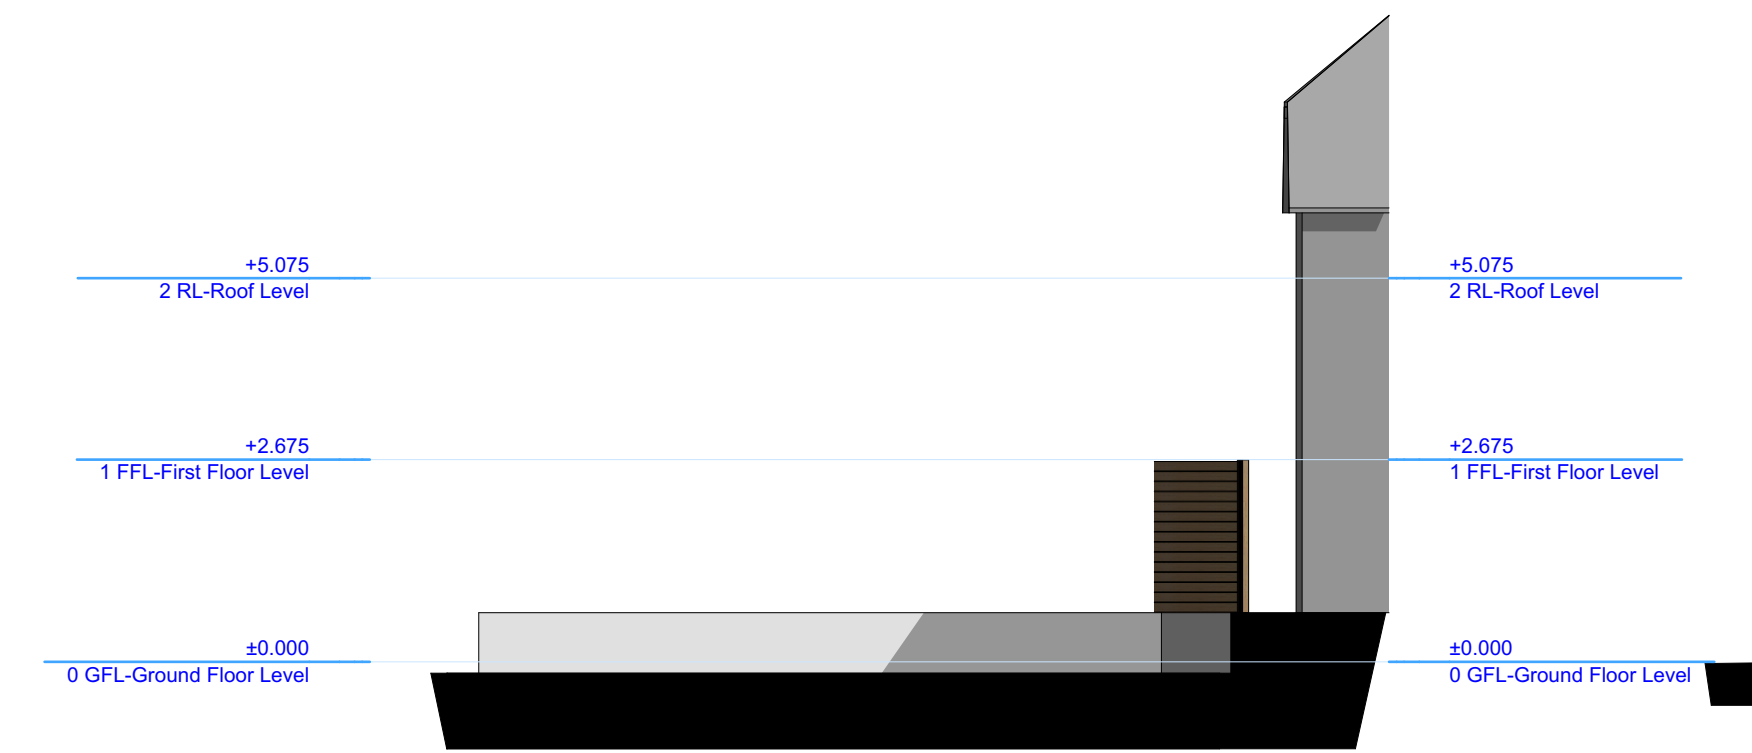

E-04 Existing East Elevation
1:100

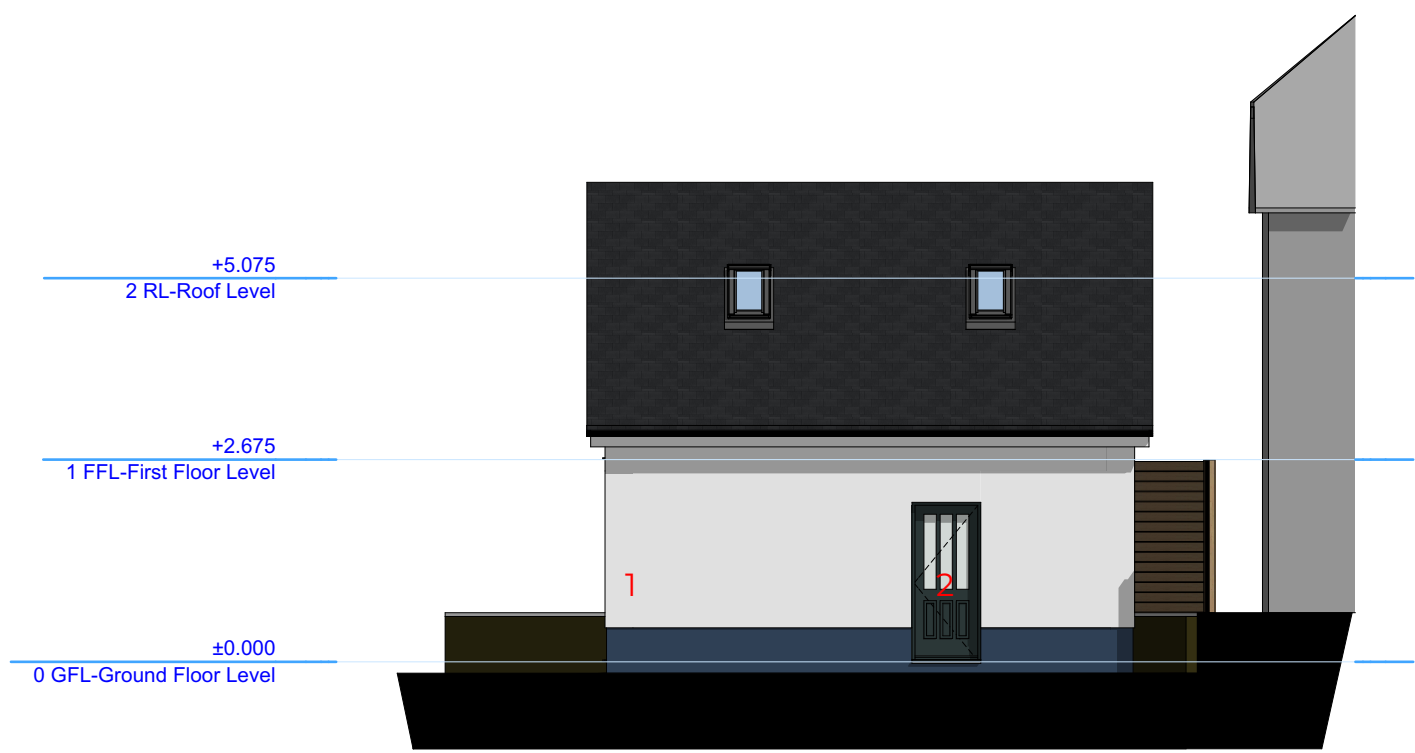

E-04 Proposed East Elevation
1:100

Scale 1:100
1 0 1 2 3 4 5m

Client
Mr. & Mrs. Smith

Proposed new outbuilding
13 Frogmore Lane, Horndean.

Existing and Proposed 'Indicative' Elevations

27 July 2023
0749-01.005.01

RevID	ChID	Transmittal Set Name	Date
01		Planning Application	02/08/2023

☐ preliminary ☒ planning ☐ building regulations
☐ production ☐ tender ☐ construction ☐ as built ☐ other

The Steven Barlow Partnership
The Studio, 81 Manor Road,
Portsmouth, Hampshire, PO1 5LB,
United Kingdom.

+44 (0) 800 756 9776
info@tsbp-architecture.co.uk
tsbp-architecture.co.uk

This drawing is produced for the use of THE STEVEN BARLOW PARTNERSHIP under the Copyright, Design and Patents Act 1988 and the reproduction or use in any form without prior written consent from THE STEVEN BARLOW PARTNERSHIP will be an infringement of copyright.

Only the original drawing should be relied on. Plans are liable to distortion in transmission to the web. Do not scale off this drawing in any event except for planning application purposes. Figure dimensions must be used if in doubt contact THE STEVEN BARLOW PARTNERSHIP.

Contractor to check and verify all levels, amounts and dimensions on site and shall report any discrepancies or omissions to THE STEVEN BARLOW PARTNERSHIP prior to commencement of work and during construction phase. This drawing is to be read and understood in conjunction with structural, mechanical, electrical and any other consultant's documentation as may be applicable to the project prior to the commencement of work and in the field.

This drawing including notes has been prepared and produced for the client named for the project detailed and solely for the purposes indicated and is not intended for use by any other person or for any other purpose.

© Copyright 2023 - The Steven Barlow Partnership (TSBP Architecture)
Chartered Institute of Architectural Technologists Chartered Practice
Principal - Steven V. Barlow FCITAT



Concept Design Visual



Concept Design Visual