


Garage
(to be demolished)



Boundary fence

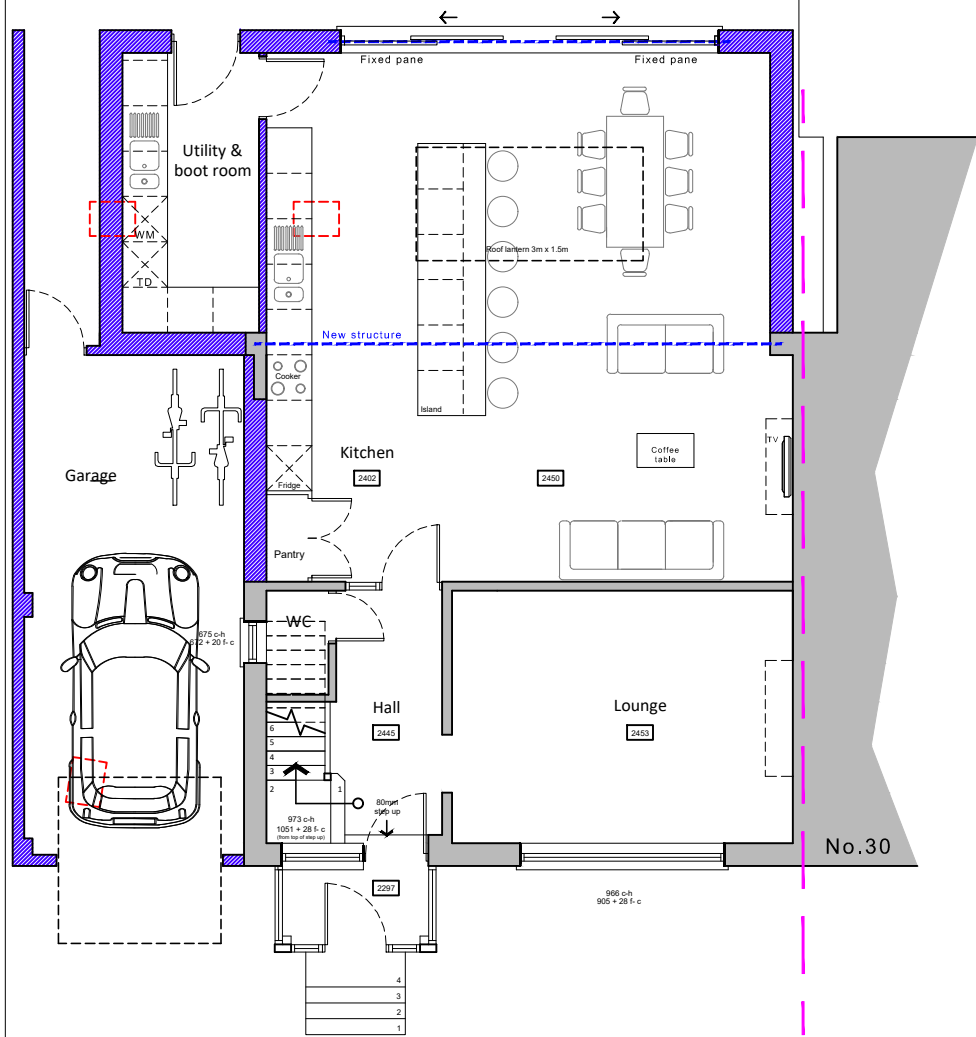

Boundary wall

Garage
(to be demolished)

Existing walls
Proposed walls
Proposed structure

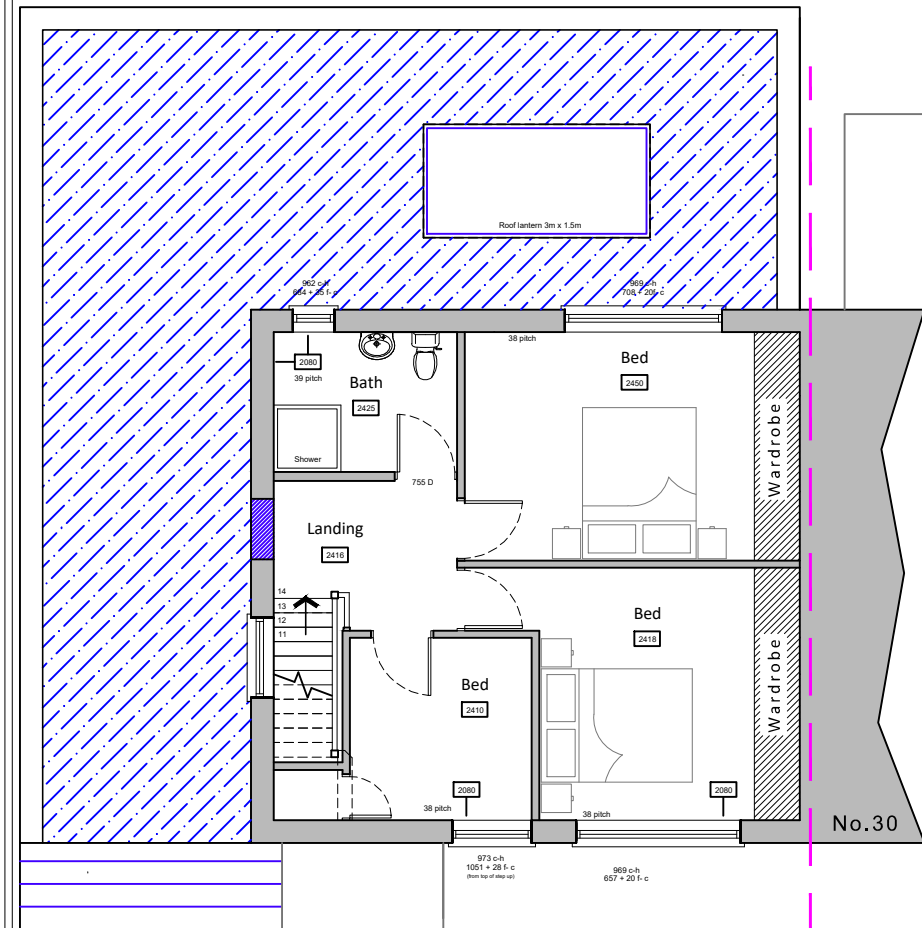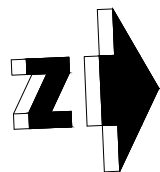

For MR & MRS TUNBRIDGE	Title PROPOSED FLOOR PLANS	Office Tel: 01243 933732
Project PROPOSED EXTENSION 32 LITTLEPARK AVENUE, BEDHAMPTON, PO9 3QY.	Date JULY 2023	Email: admin@jb-architecturedesign.com
	Drawn JB	Web: www.jb-architecturedesign.com
	Scale 1:100 @ A3	
	Checked	
	Job Number PL 722.22	Revision -04
	Drawing Number -04	
		C

