




FRONT ELEVATION

SIDE ELEVATION



REAR ELEVATION

SIDE ELEVATION

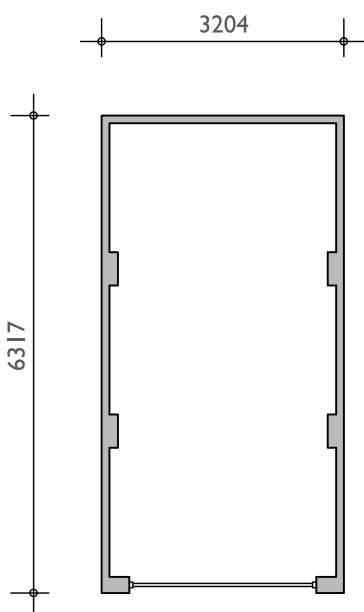

FLOOR PLAN

Housetype Name:		GARAGES	
Occupancy:			
Gross Area ft²:	Gross Area m²:	Net Area ft²:	Net Area m²:

For Colours of Material See External Finishes Layout (CB_62_265_008)	
Primary Material:	STRETCHER BOND MASONRY BRICKWORK.
Feature Material:	
Architectural Detail:	
Window & Door Frames:	
Fascia, Soffit & Bargeboard:	BLACK UPVC BOXED EAVES ROOFING SYSTEM.
Architectural Ornaments:	
Guttering & Drainage:	BLACK UPVC DRAINAGE SYSTEM.

Plot Numbers:
539, 560, 561, 569, 573, 579, 583, 584, 594, 599, 600



Location Plan (Not to Scale)

Scale @ A1:
0 1 2 3 4 5m
Scale 1:100

Rev	Date	Drawn	Checked

Project:
CAMPDOWN, PURBROOK,
PORTSMOUTH

Title:
GARAGES
FLOOR PLANS & ELEVATIONS

Client:

Date: MAY 2023

Drawn by: RKDB Checked by: BB

Dwg No: CB_62_265_GAR_06 Rev:

COOPERBAILLIE

Cooper Baillie Limited - Connaught House, 24 Guildford Road, Bagshot, Surrey GU19 3JN - Telephone 01276 450039 - www.cooperbaillie.co.uk
This drawing and the works depicted on it are the copyright of Cooper Baillie Ltd, and may not be reproduced or altered, stored by any other process. No liability will be accepted for any damages caused by other persons.