


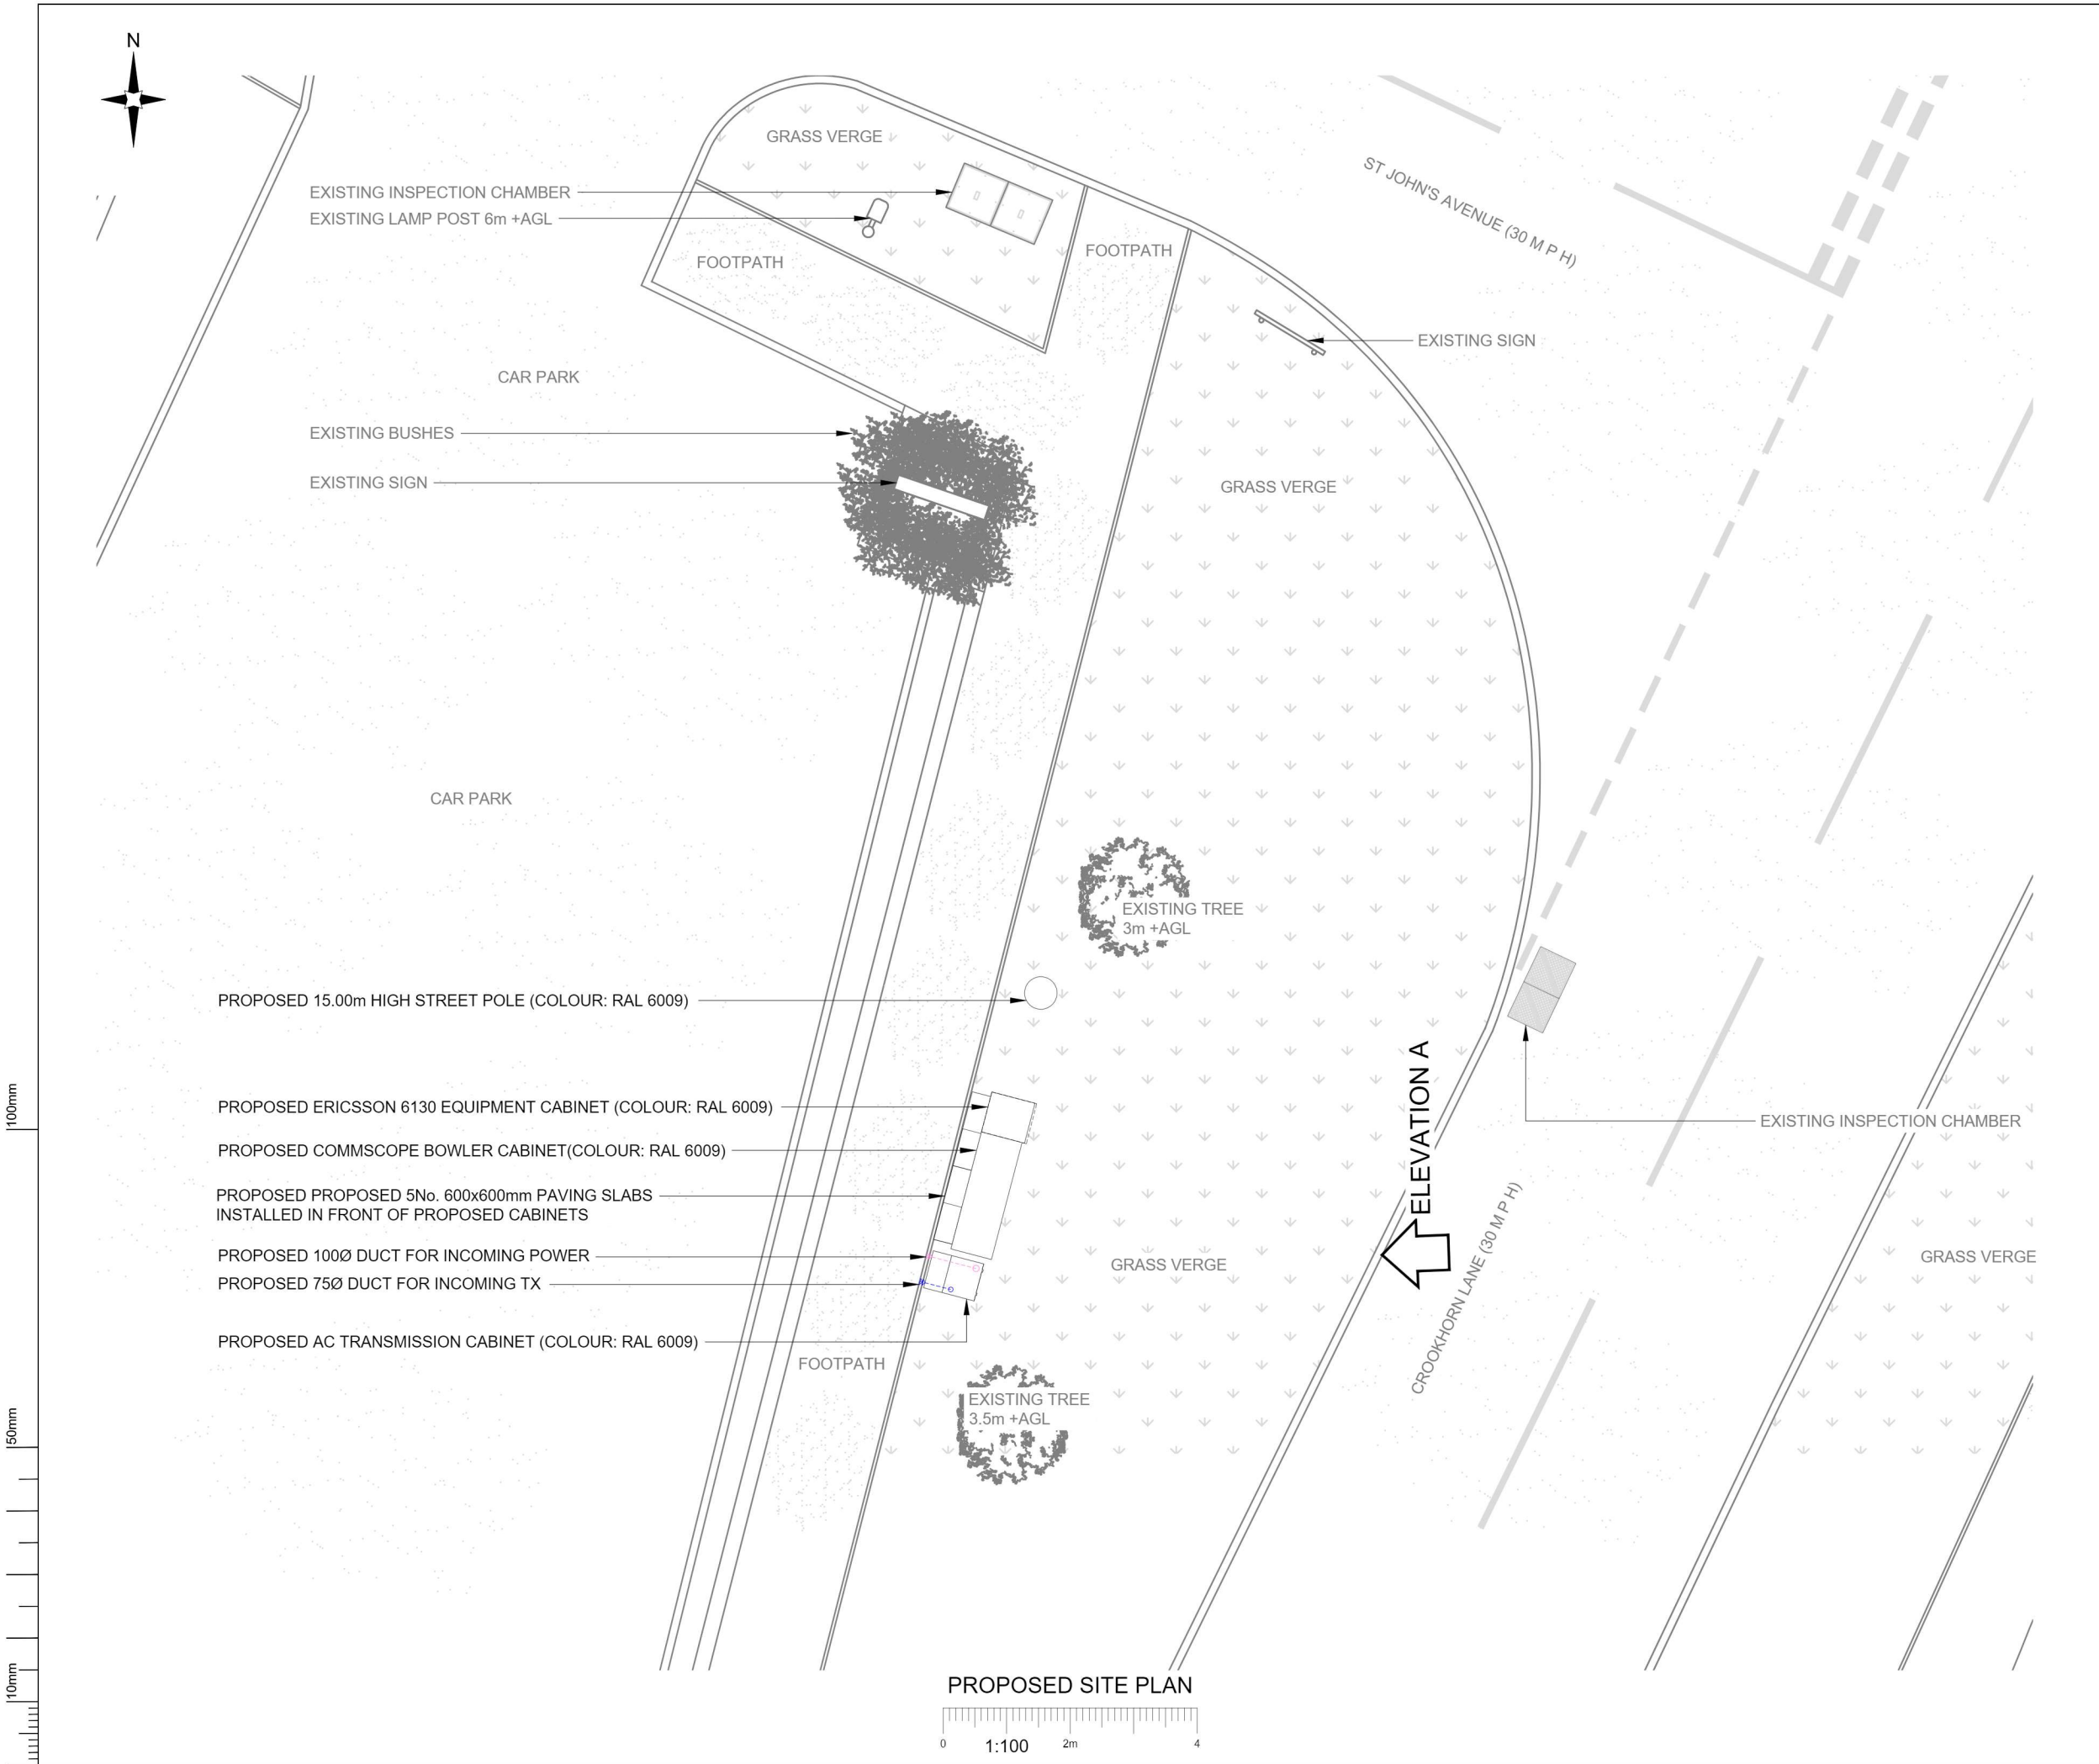

NOTES:				
1. ALL DIMENSIONS IN MM UNLESS OTHERWISE NOTED.				
A	Issued for Planning	JS	GBC	17.04.23
REV	MODIFICATION	BY	CH	DATE
CK Hutchison Networks (UK) Limited 450 Longwater Avenue, Green Park, Reading, RG30 3UR				
Design Consultant & Principal Contractor:				
GBC Great British Communications Lapwing House, Block 3 Forward Point, Tan House Lane, Widnes, Cheshire, WAB 0SL t. 44 (0)151 420 4128 www.gbcservices.co.uk				
Site Name: CROOKHORN LANE				
3UK Nominal ID: HVT21858				
Address: CROOKHORN LANE PURBROOK HAVANT HAMPSHIRE PO7 5XH				
Title: 215 PROPOSED SITE PLAN				
Project: UNILATERAL SW				
Purpose of Issue: PLANNING				
MBNL/TM/H3G Cell ID: HVT059/86292/PO0920				
Drawing No: HVT21858_HVT059_86292_PO0920_GA_REV_A			Issue: A	