



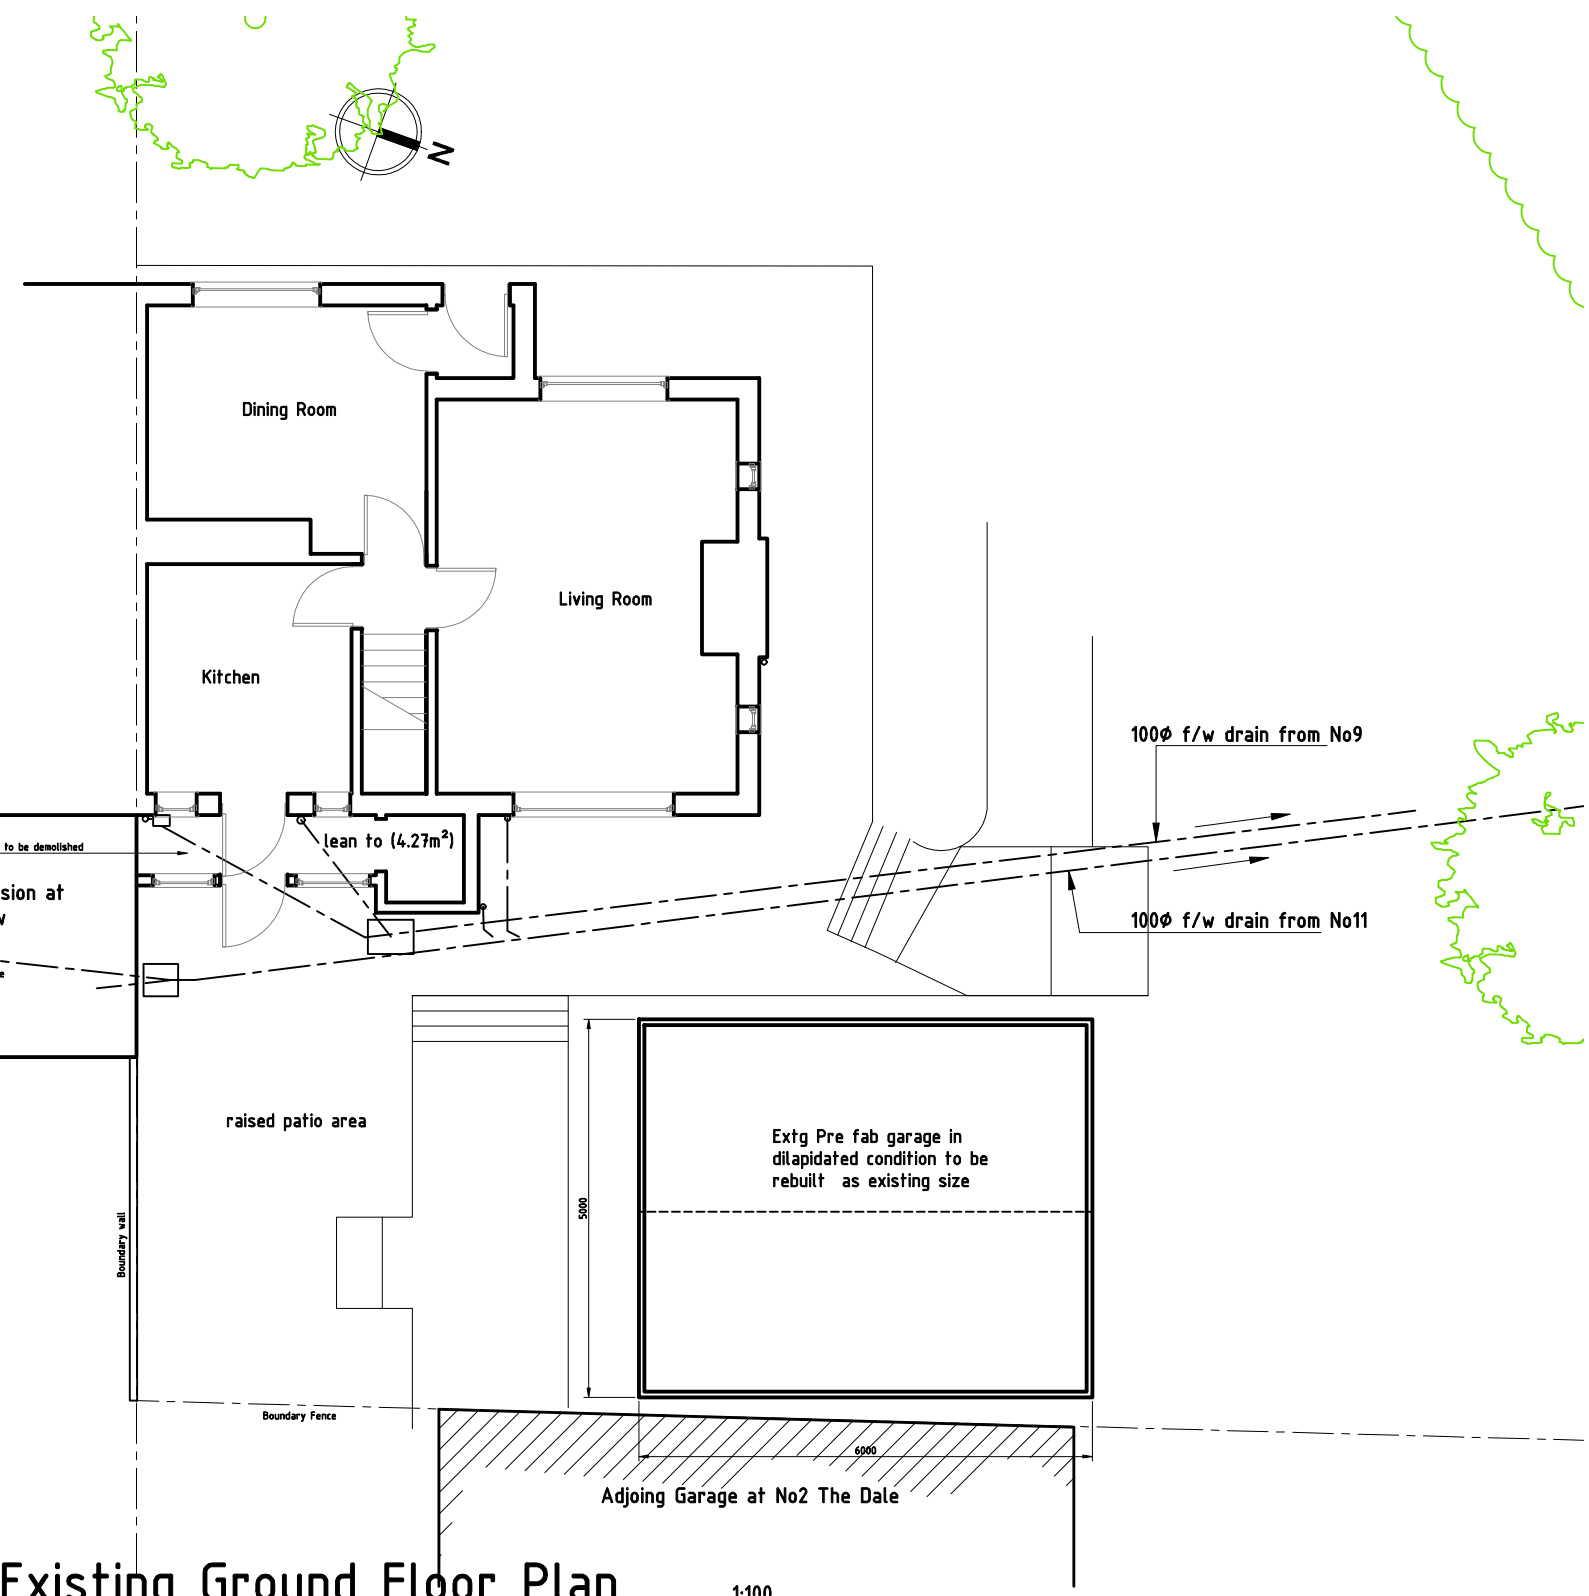

Existing Ground Floor Plan

1:100

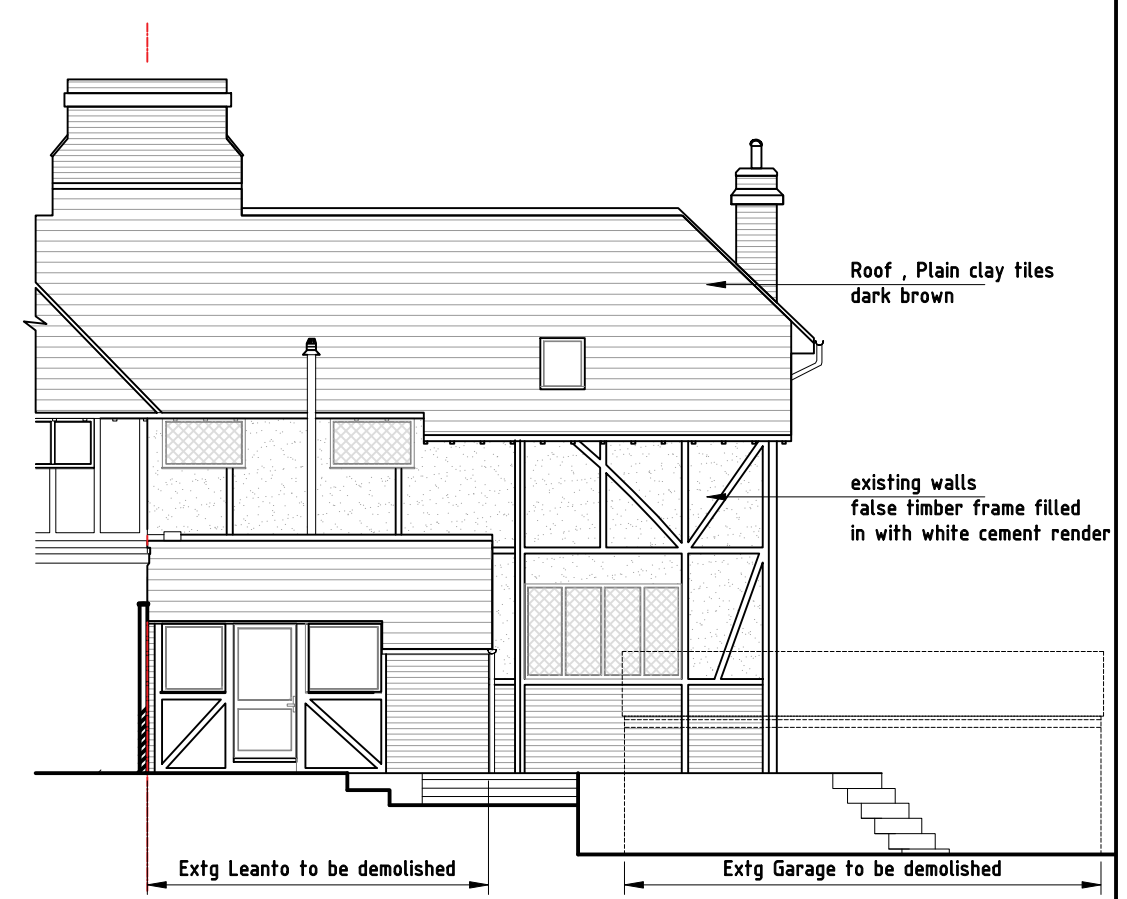

Existing East Elevation

1:100

- rev D, drawings updated for new planning application may23 bfs
- rev C, sewer pipes indicated may23 bfs
- rev B, correct address for adjoining properties jun22 bfs
- rev A, Issued for Planning Approval sept 21 bfs

© Construction Design Projects
 These drawings are not to be copied or distributed to third parties without the written consent of Construction Design Projects

project	Proposed New Extension and replacement garage 9 The Brow,Purbrook					drawn by	bf.sales					date	--					job No		Drq No		 PROJECTS CONSTRUCTION DESIGN	Architectural , Civil & Structural Draughting Services 6 Tukes Avenue,Bridgemary Gosport,Hampshire,PO13 oSE tel 01329 311671 tel 07956 065421 Bernie_cdp100@hotmail.com
	drawing title	Existing Ground Floor Plan & Rear Elevation					checked by	bf.sales					date	--					2016	02			
							scale	1:100					rev	A	B	C	D						