




DOLPHIN COTTAGE
PROPOSED

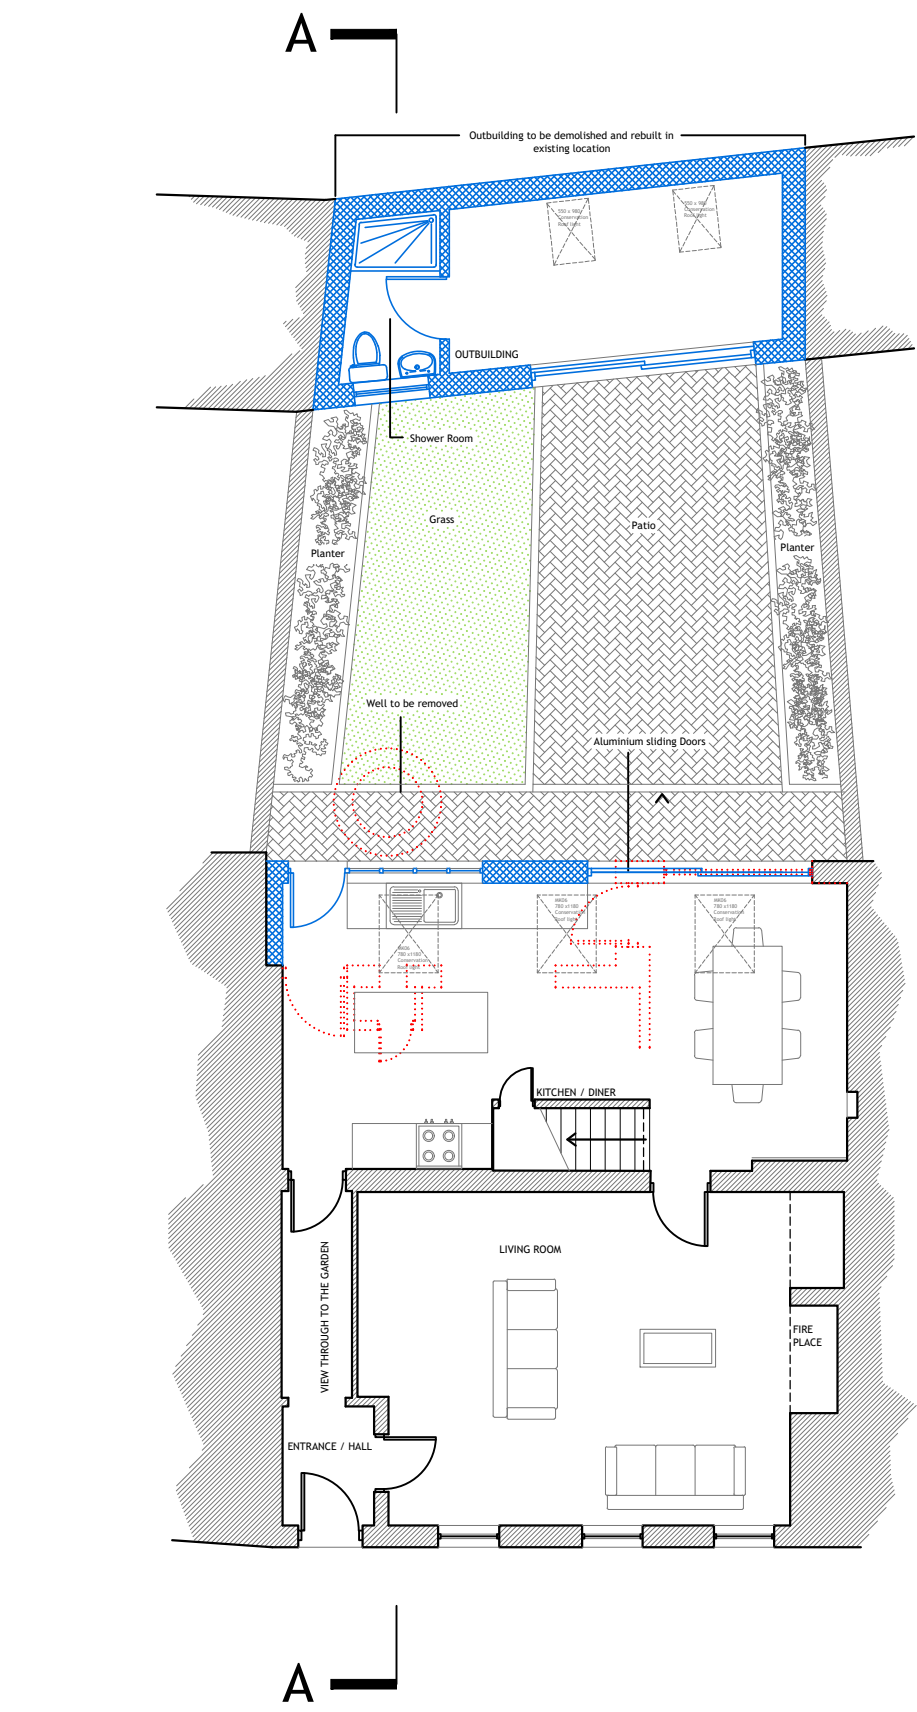


GROUND FLOOR PLAN
1:100

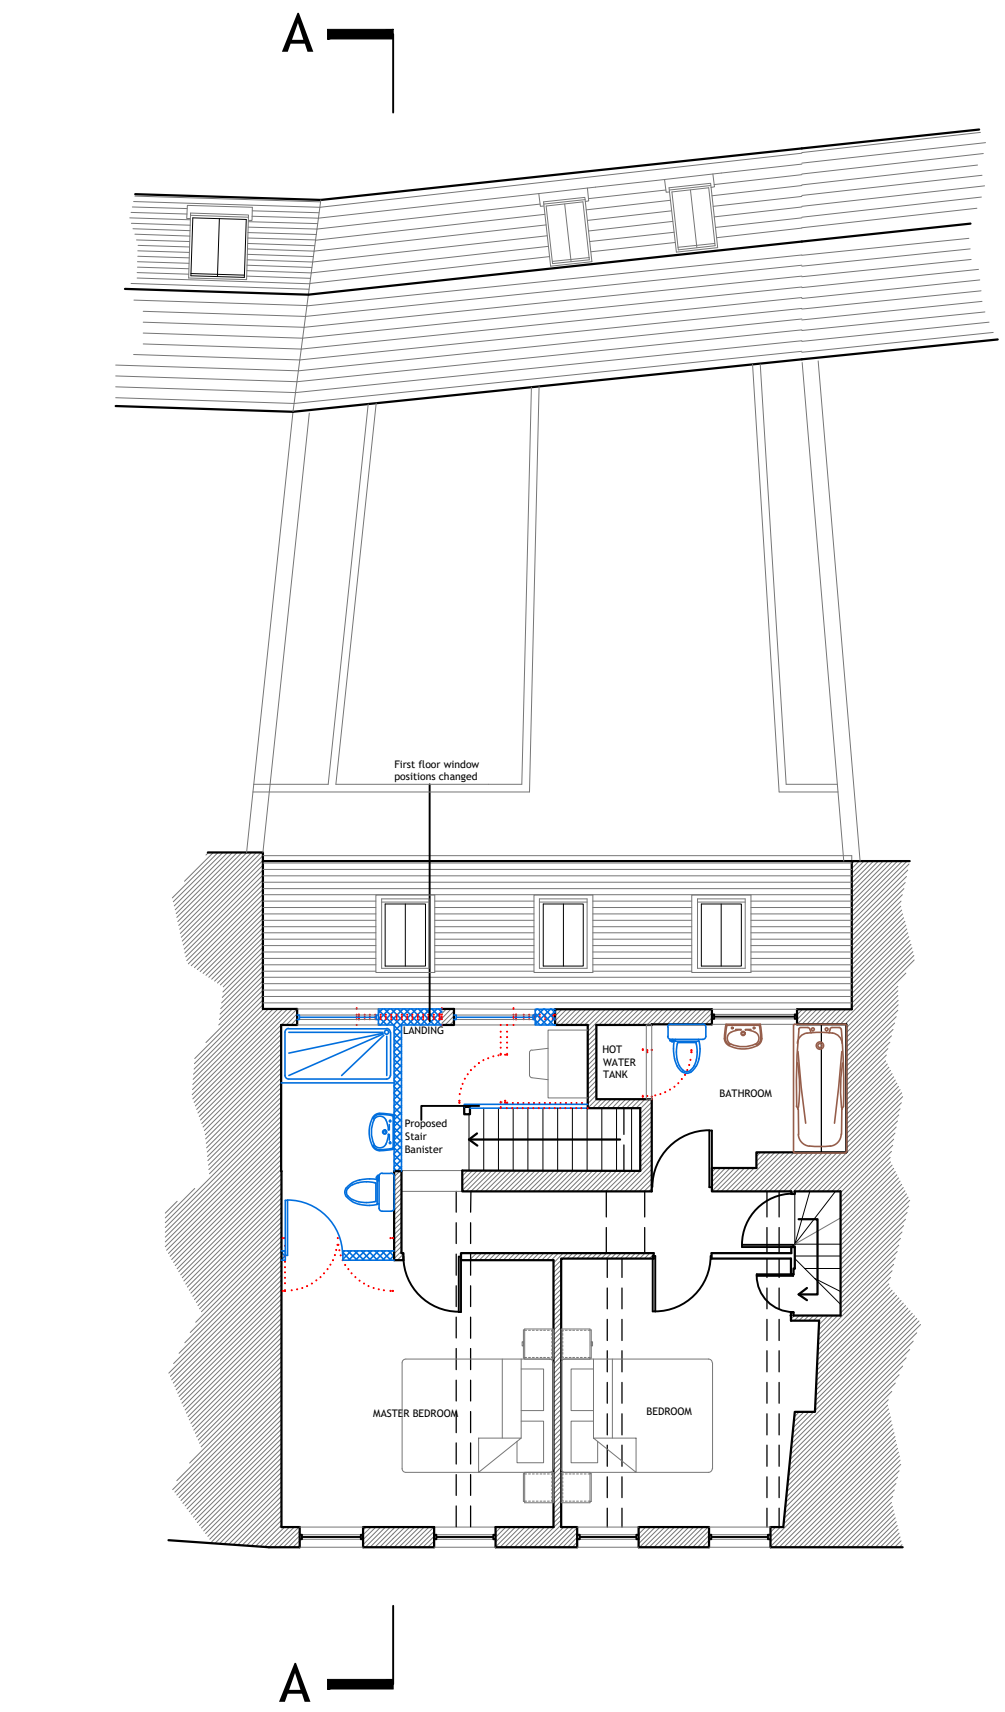

FIRST FLOOR PLAN
1:100

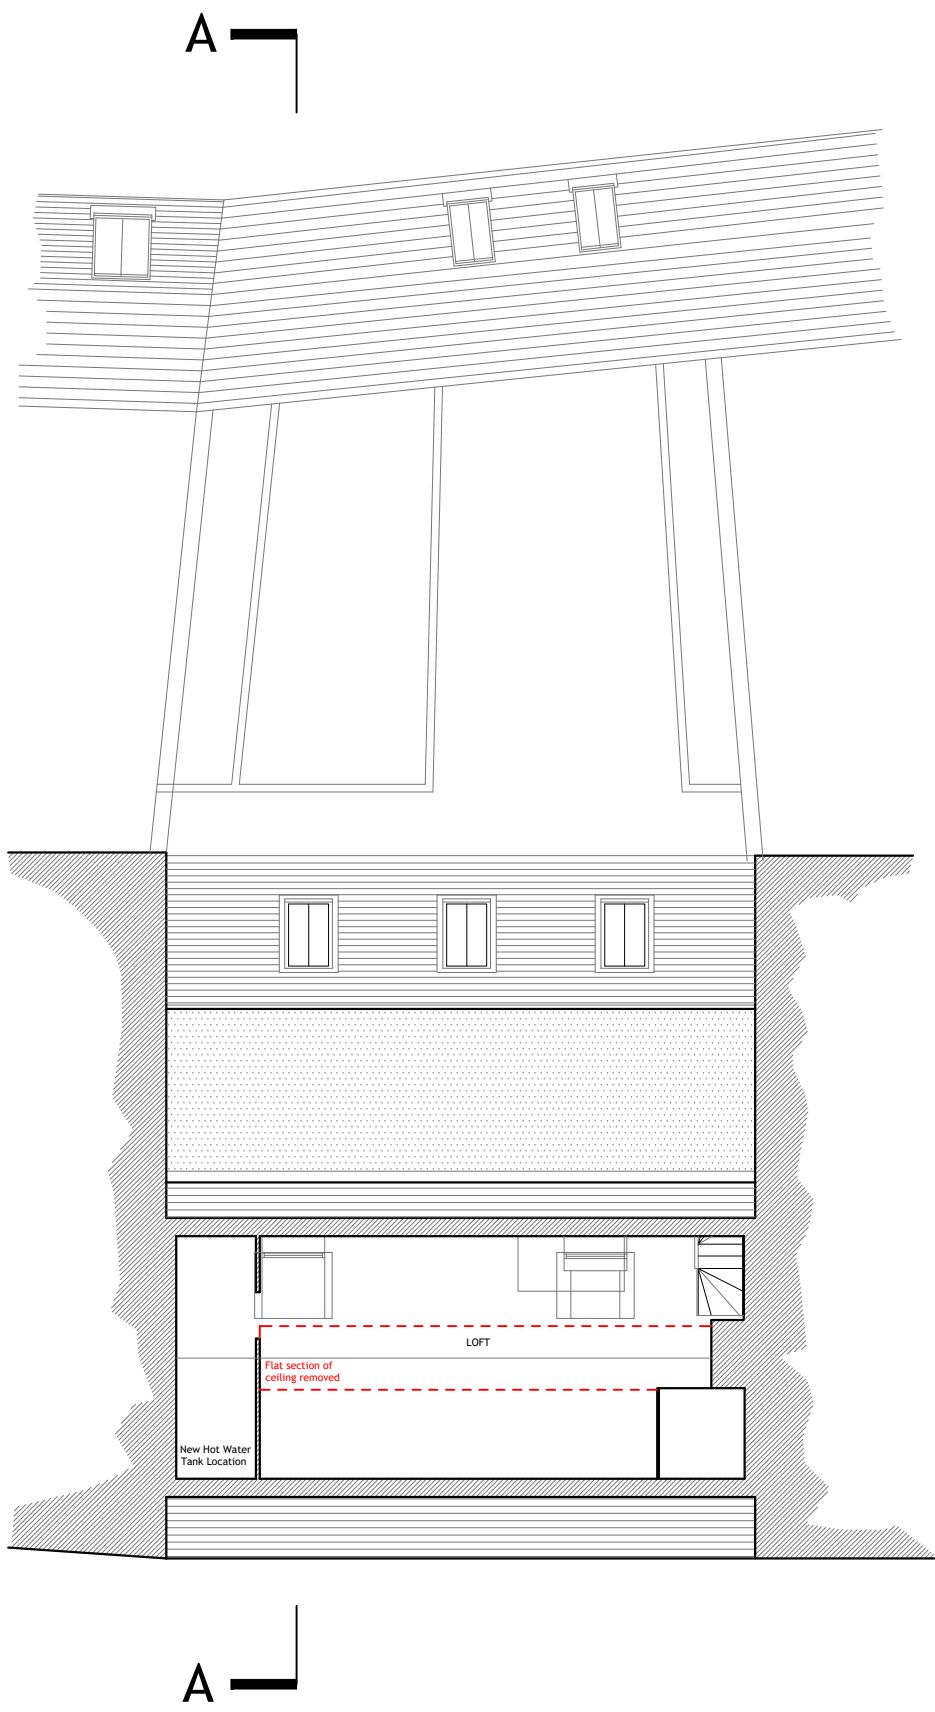

SECOND FLOOR PLAN
1:100

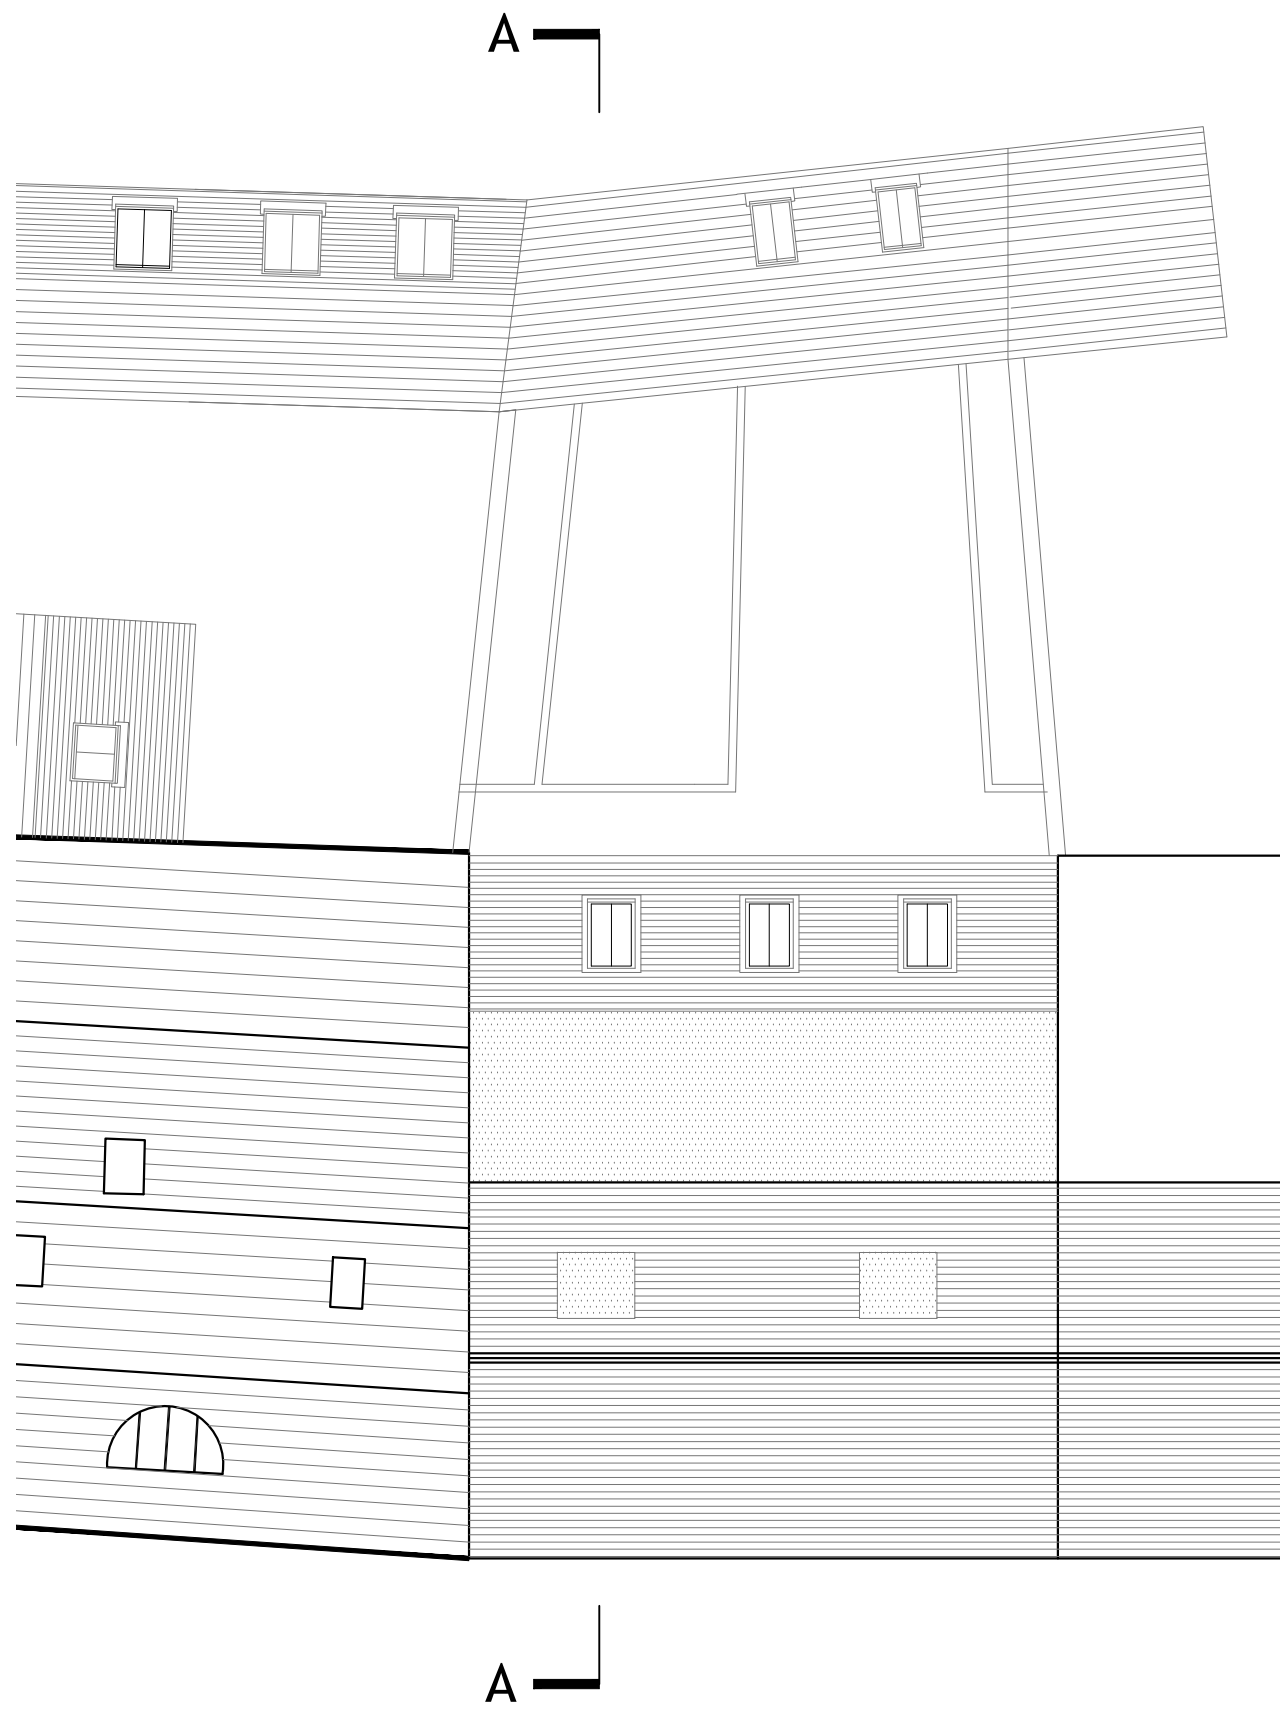


ROOF PLAN
1:100





FRONT ELEVATION
[West] 1:100




REAR ELEVATION
[East] 1:100

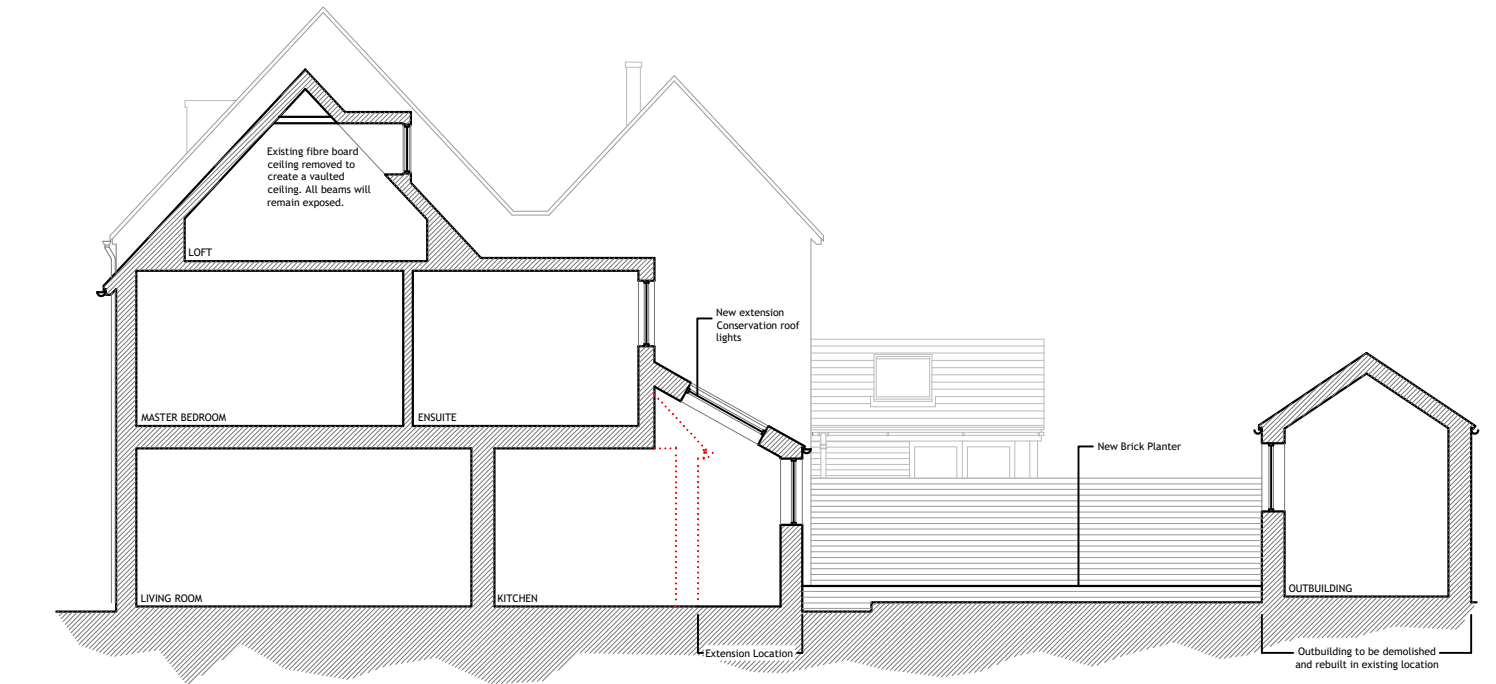


SECTION A
1:100

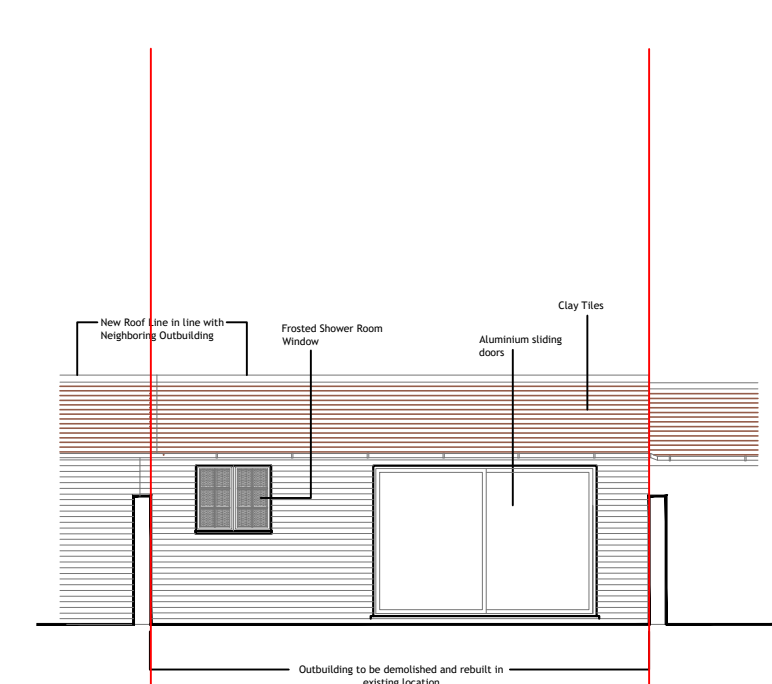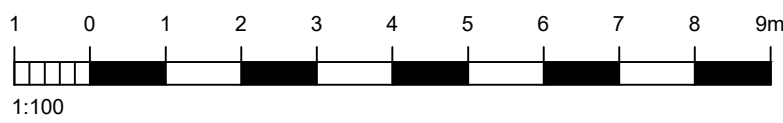


OUTBUILDING FRONT ELEVATION
[West] 1:100

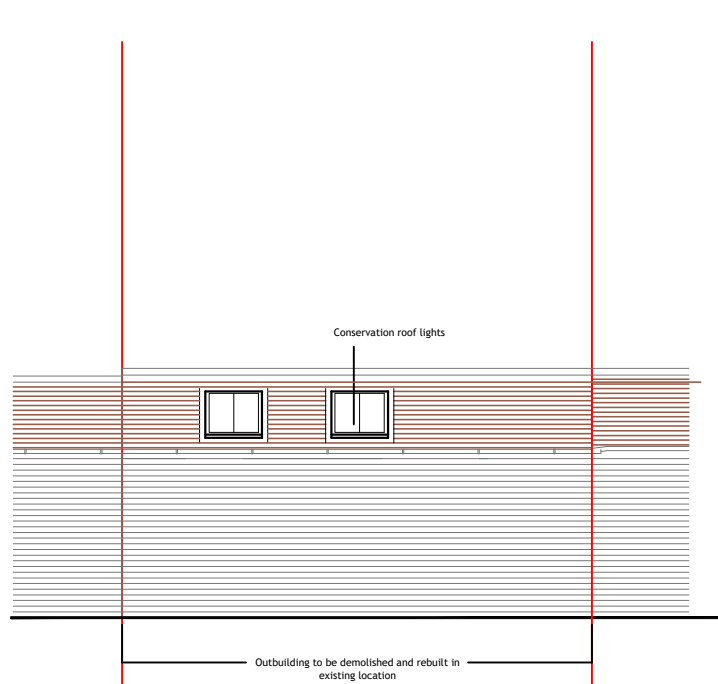


OUTBUILDING REAR ELEVATION
[East] 1:100

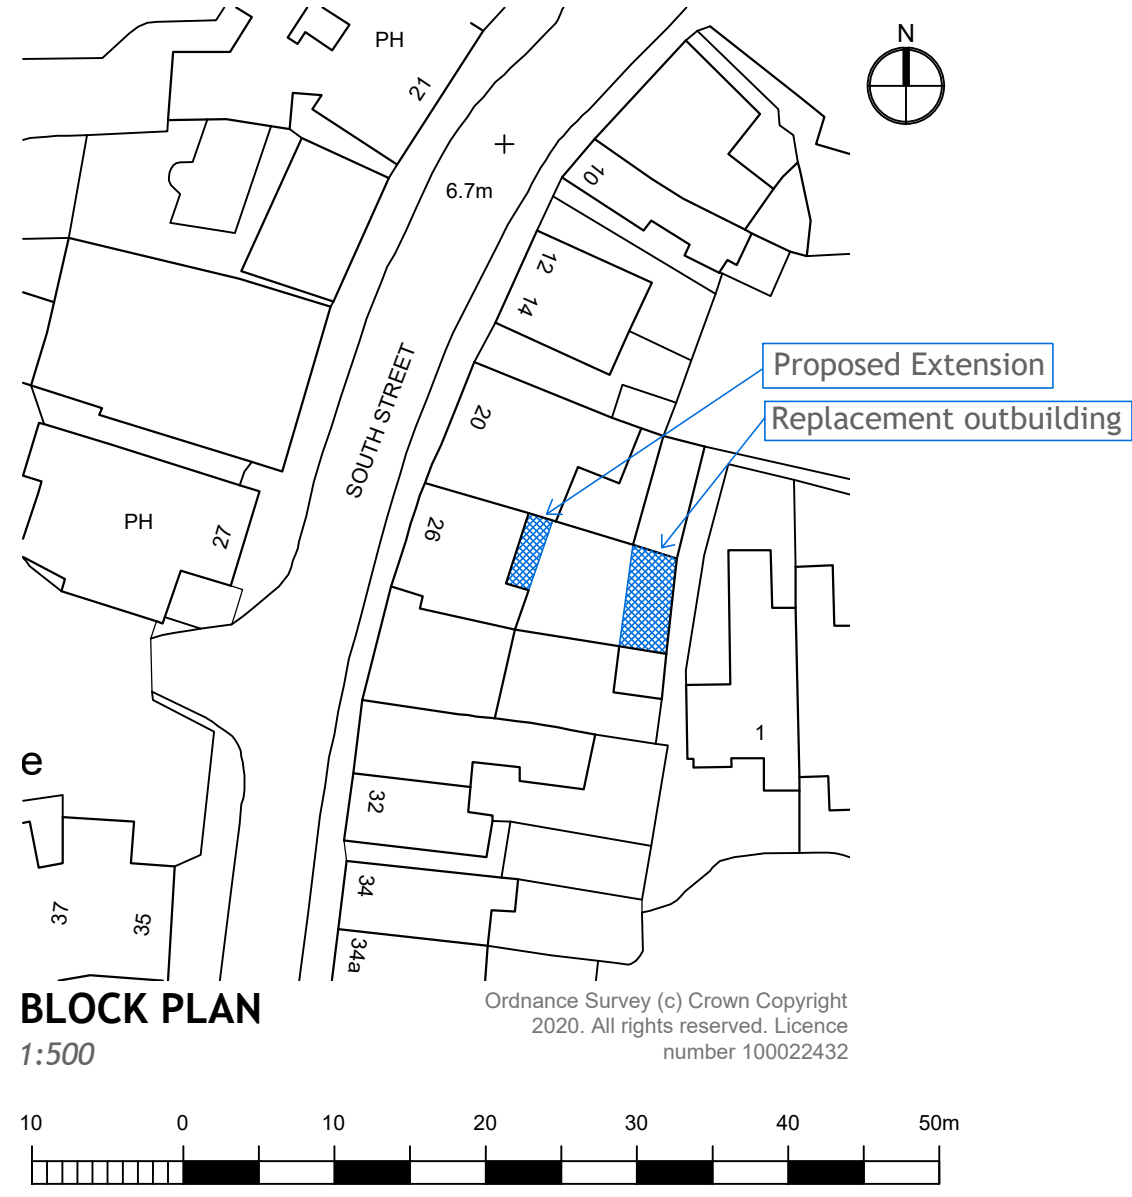

BLOCK PLAN
1:500

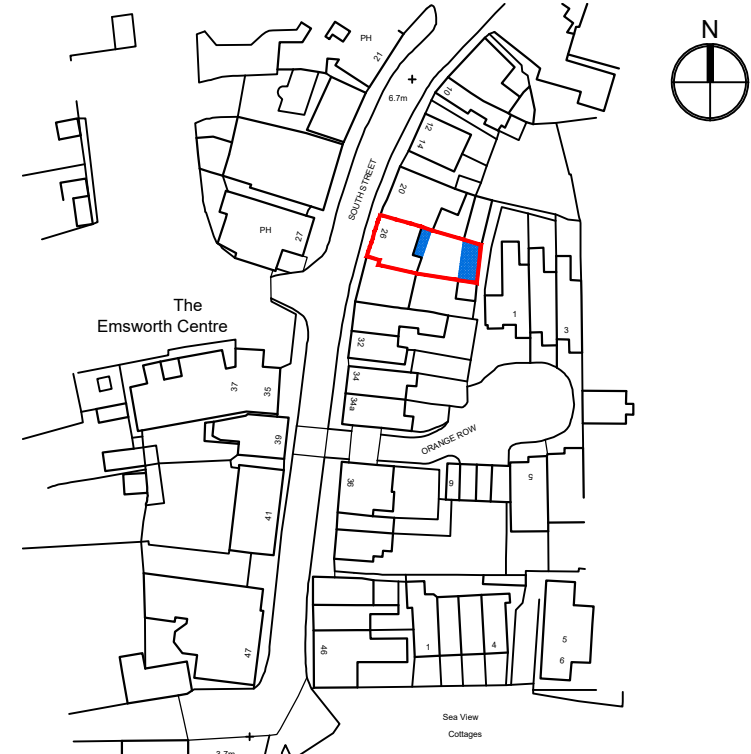

SITE PLAN
1:1250

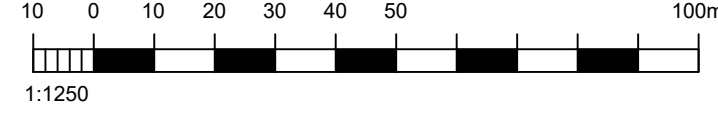

NOTES:
Dimensions to be checked on site before commencing work.
Any discrepancies shall be reported to the architect immediately.
Do not scale from these drawings except for planning purposes.
Use figured dimensions only.
Where applicable this drawing is to be read in conjunction with other consultants' drawings.
All drawings to be read in conjunction with specification and all other drawings including structural engineer and mechanical and electrical drawings / specification

A	28/01	Revisions following meeting 27/01. Including changing bi-fold doors to sliding doors and vaulting ceiling on the second floor	NW
REV	DATE	AMENDMENT	DRAWN
hdarchitects Helyer Davies Architects Ltd 1 The Old Flour Mill, Ensworth, PO10 7BT 01243 370 715 www.hdarchitects.co.uk mail@hdarchitects.co.uk			
PROJECT DOLPHIN COTTAGE SOUTH STREET ENSWORTH			
DRAWING PROPOSED Plans Elevations Section Block and Site Plan		SCALE as noted @ A1	
DATE	DEC 2020	DRAWN	TP
DRAWING NUMBER	20189-02	REVISION	B