



Proposed Elevations


Scale 1:100@A3 + 1:50@A1

 


Proposed South/Front Elevation

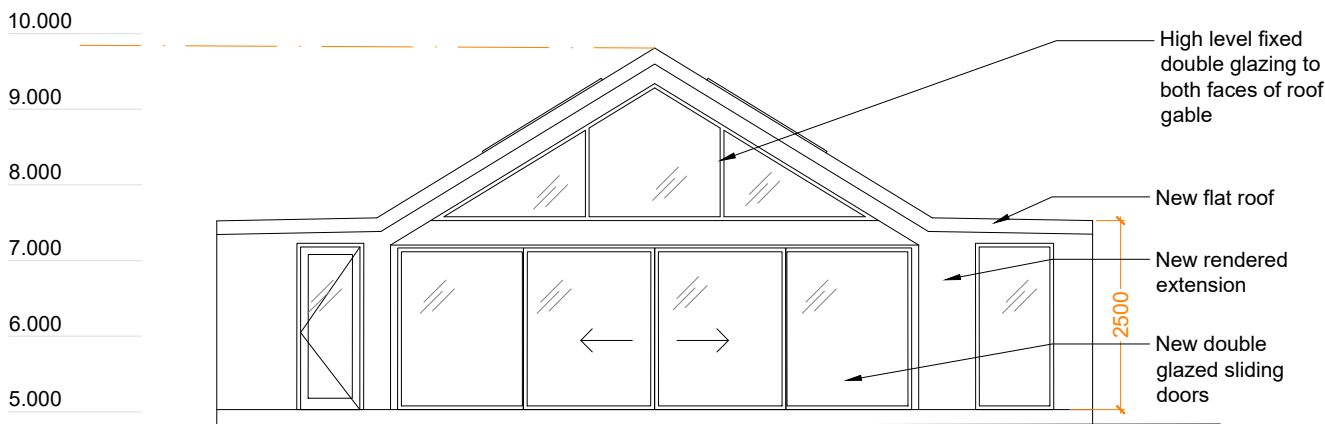

Proposed North/Rear Elevation

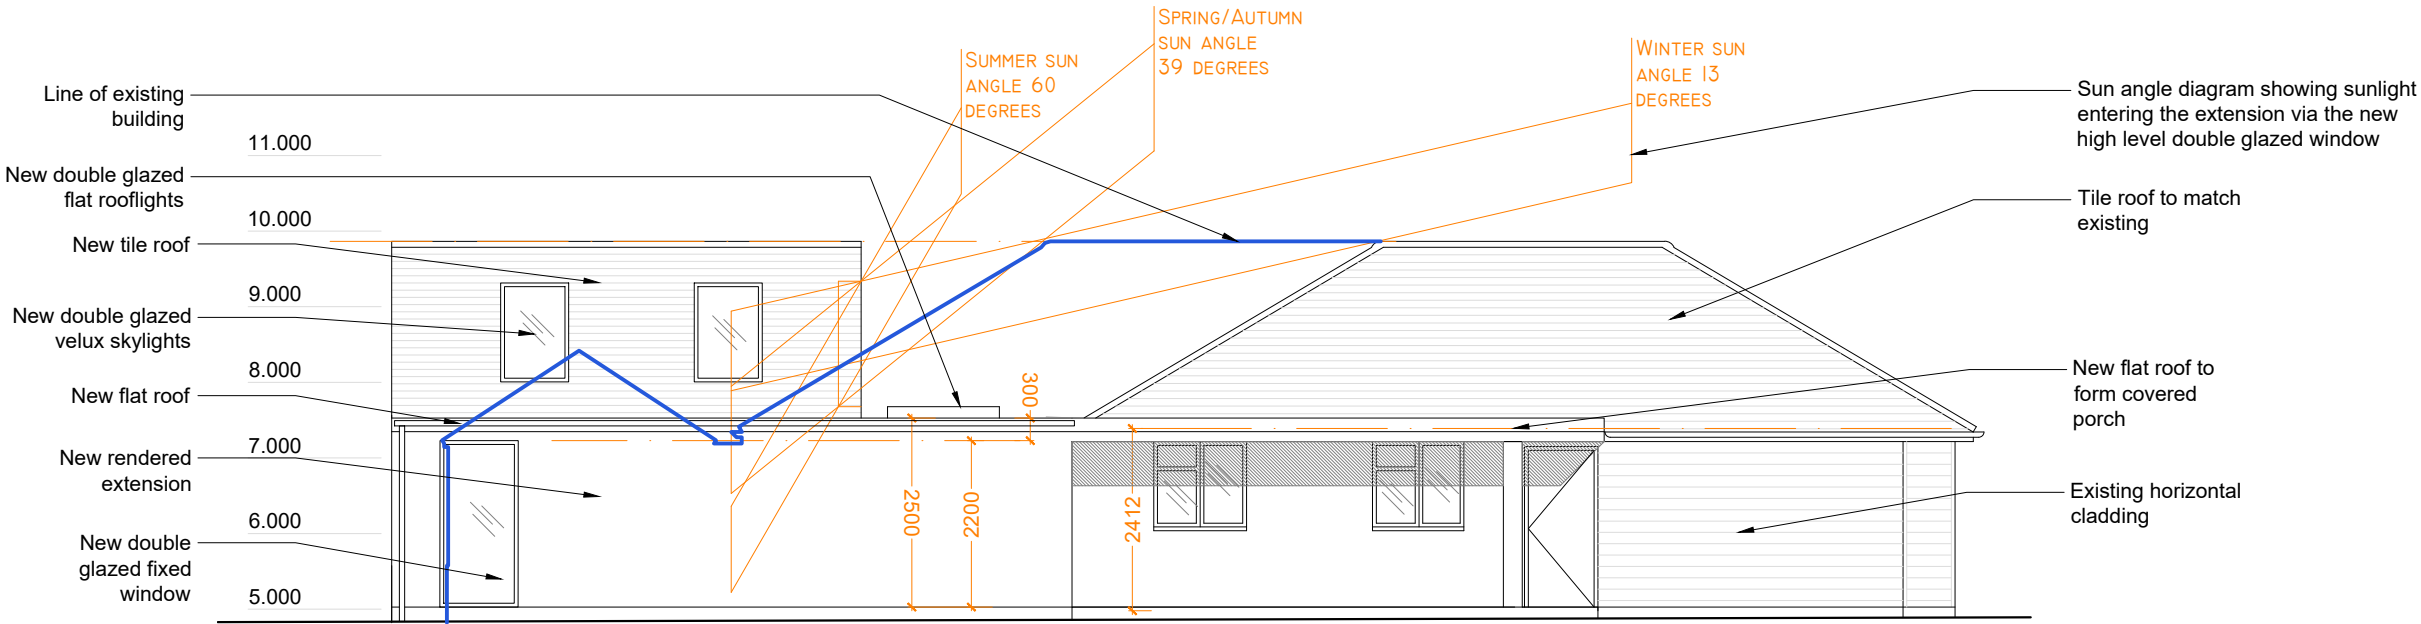

Proposed West/Side Elevation

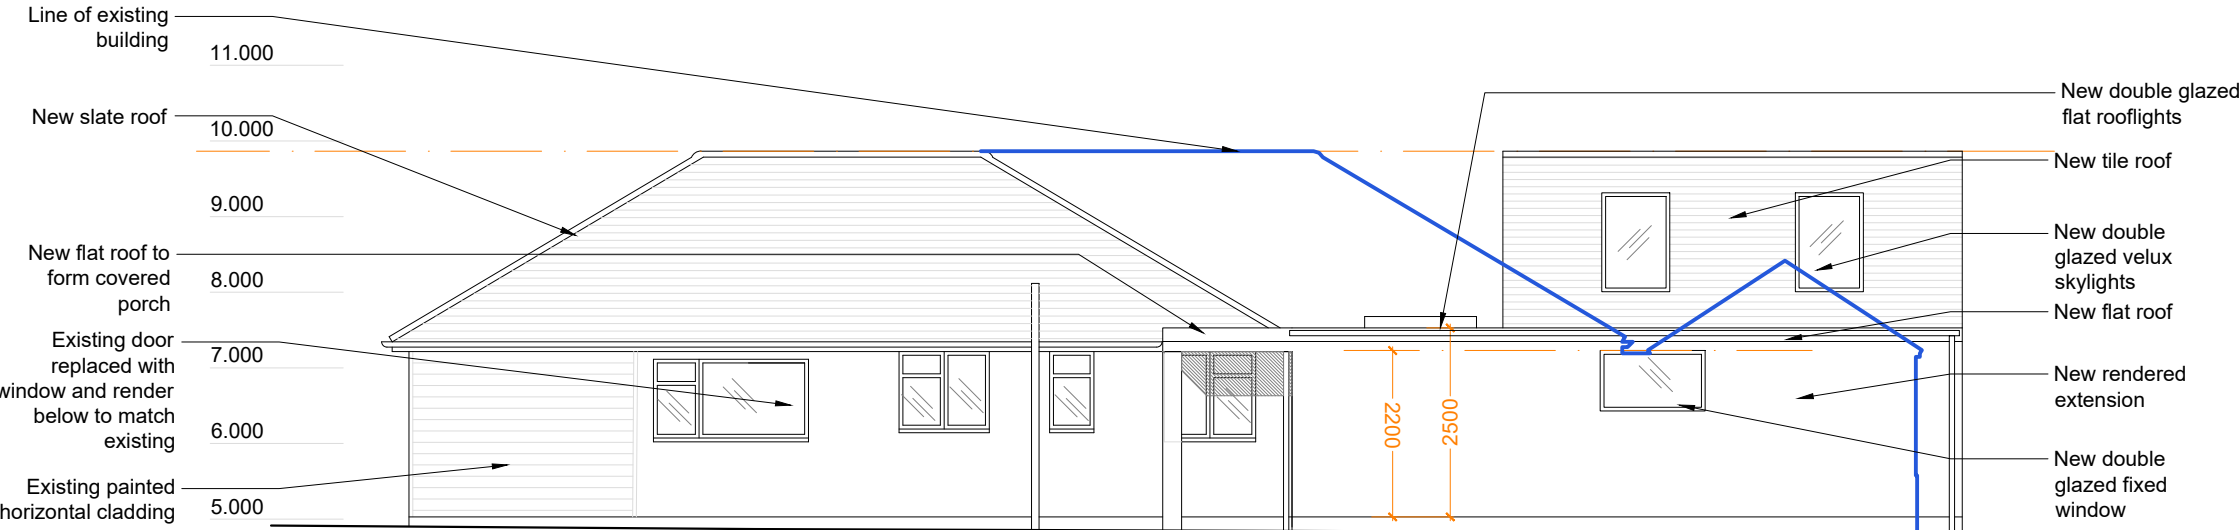

Proposed East/Side Elevation

PLANNING



RS ARCHITECTURE

CLIENT:

PROJECT:
6 Webb Close

TITLE: Proposed Elevations

DRAWING NUMBER : 040PE

Scale : 1:100 @ A3

DATE: 4 July 2023
DRAWN BY: AS APPROVED BY: RS

194 Southwood Road, Hayling Island,
Hampshire, PO11 9QL
07887933281
rob@rs-architecture.co.uk
www.rs-architecture.co.uk