




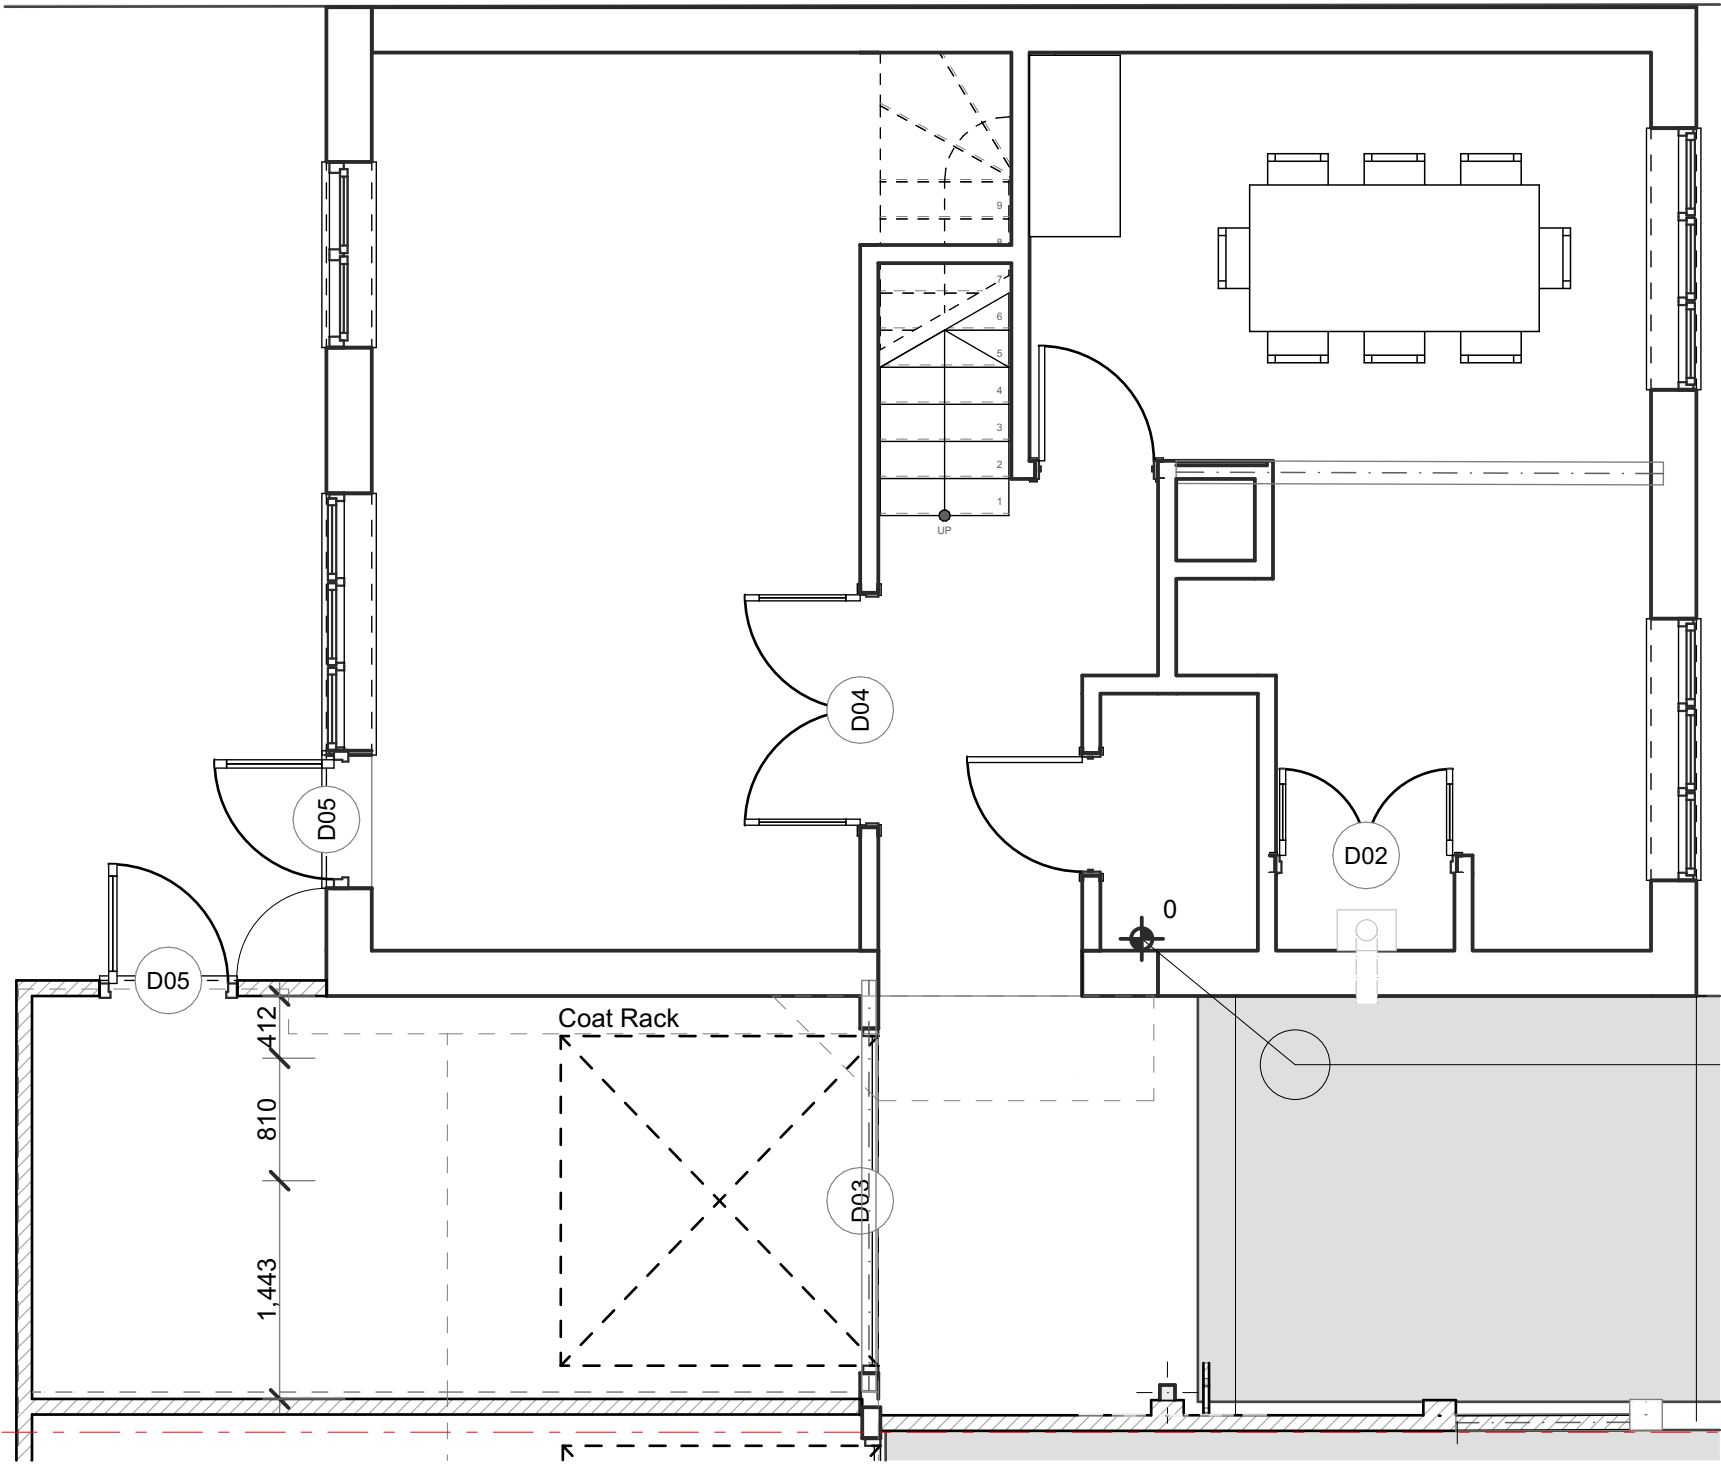

1 GROUND FLOOR (Existing)
1:50

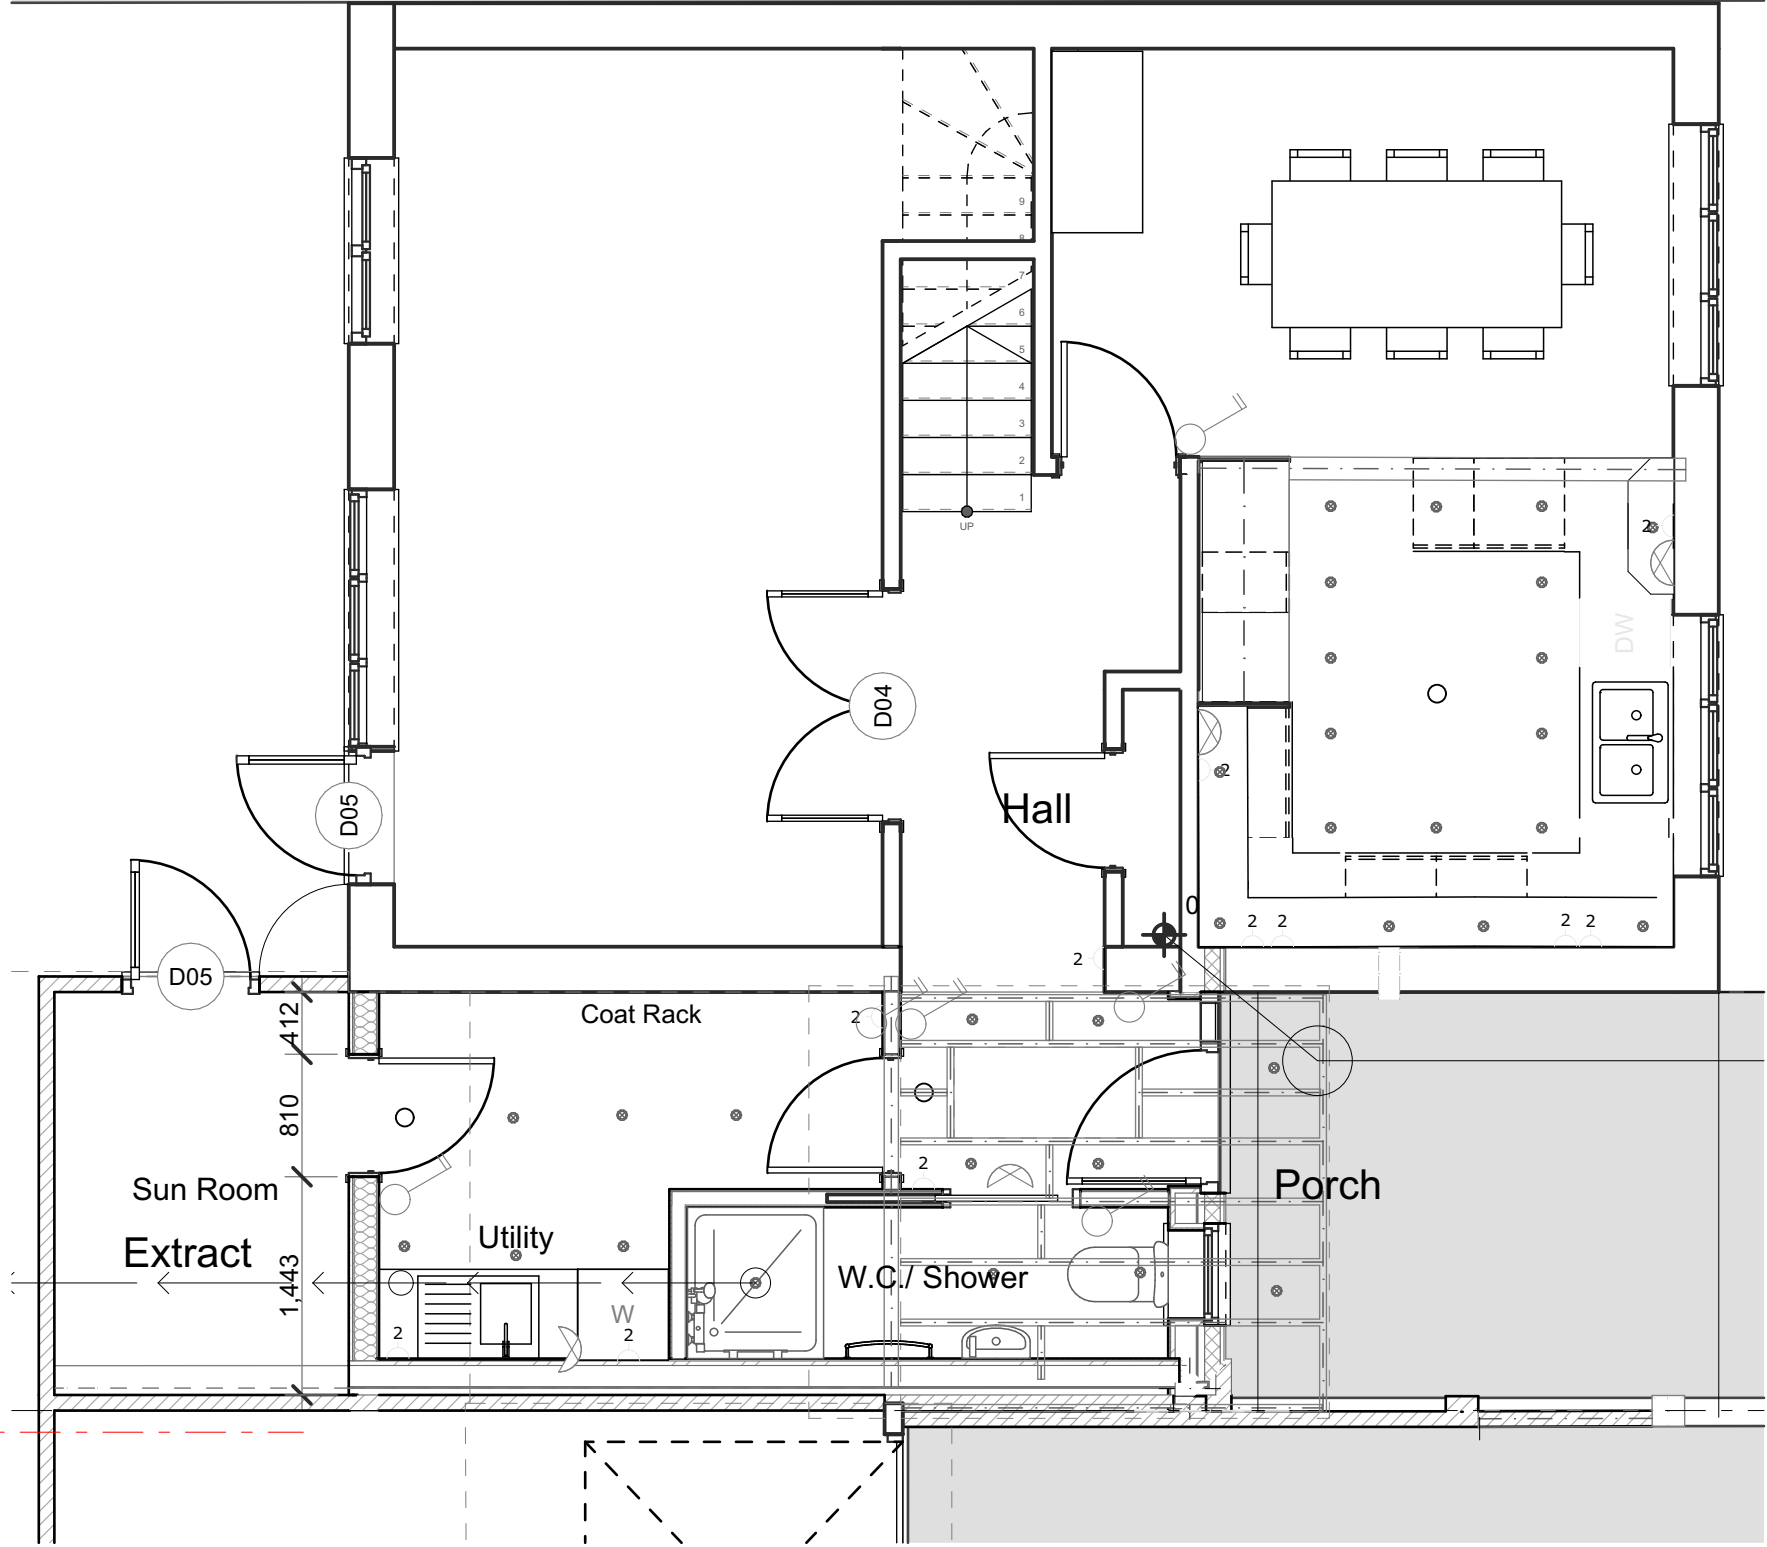

2 GROUND FLOOR (Proposed)
1:50

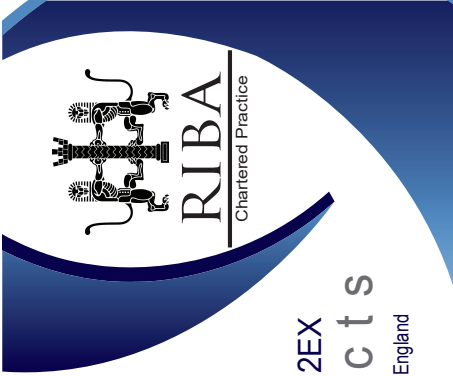

Steve Eastland Design Ltd

The Old Farmhouse Orway Kentisbeare Devon, EX15 2EX
Chartered Architects
Registered Office: 5 Wheatfield Close, Cullompton, Devon, EX15 1RP Registered No. 4930308 England

Extension to Existing dwelling

A Muxworthy
4 Osprey Drive
Hayling Island
Havant

IF THE ABOVE DIMENSION DOES NOT MEASURE THREE CENTIMETERS (3 cm) EXACTLY, THIS DRAWING WILL HAVE BEEN ENLARGED OR REDUCED, AFFECTING ALL LABELED SCALES.

BY	REVISIONS	DATE

Date:	07/02/2023
Scale:	AS NOTED
Drawn:	
Job:	
Sheet	

A.07

Plotted On: 07/02/2023

FLOOR PLANS