

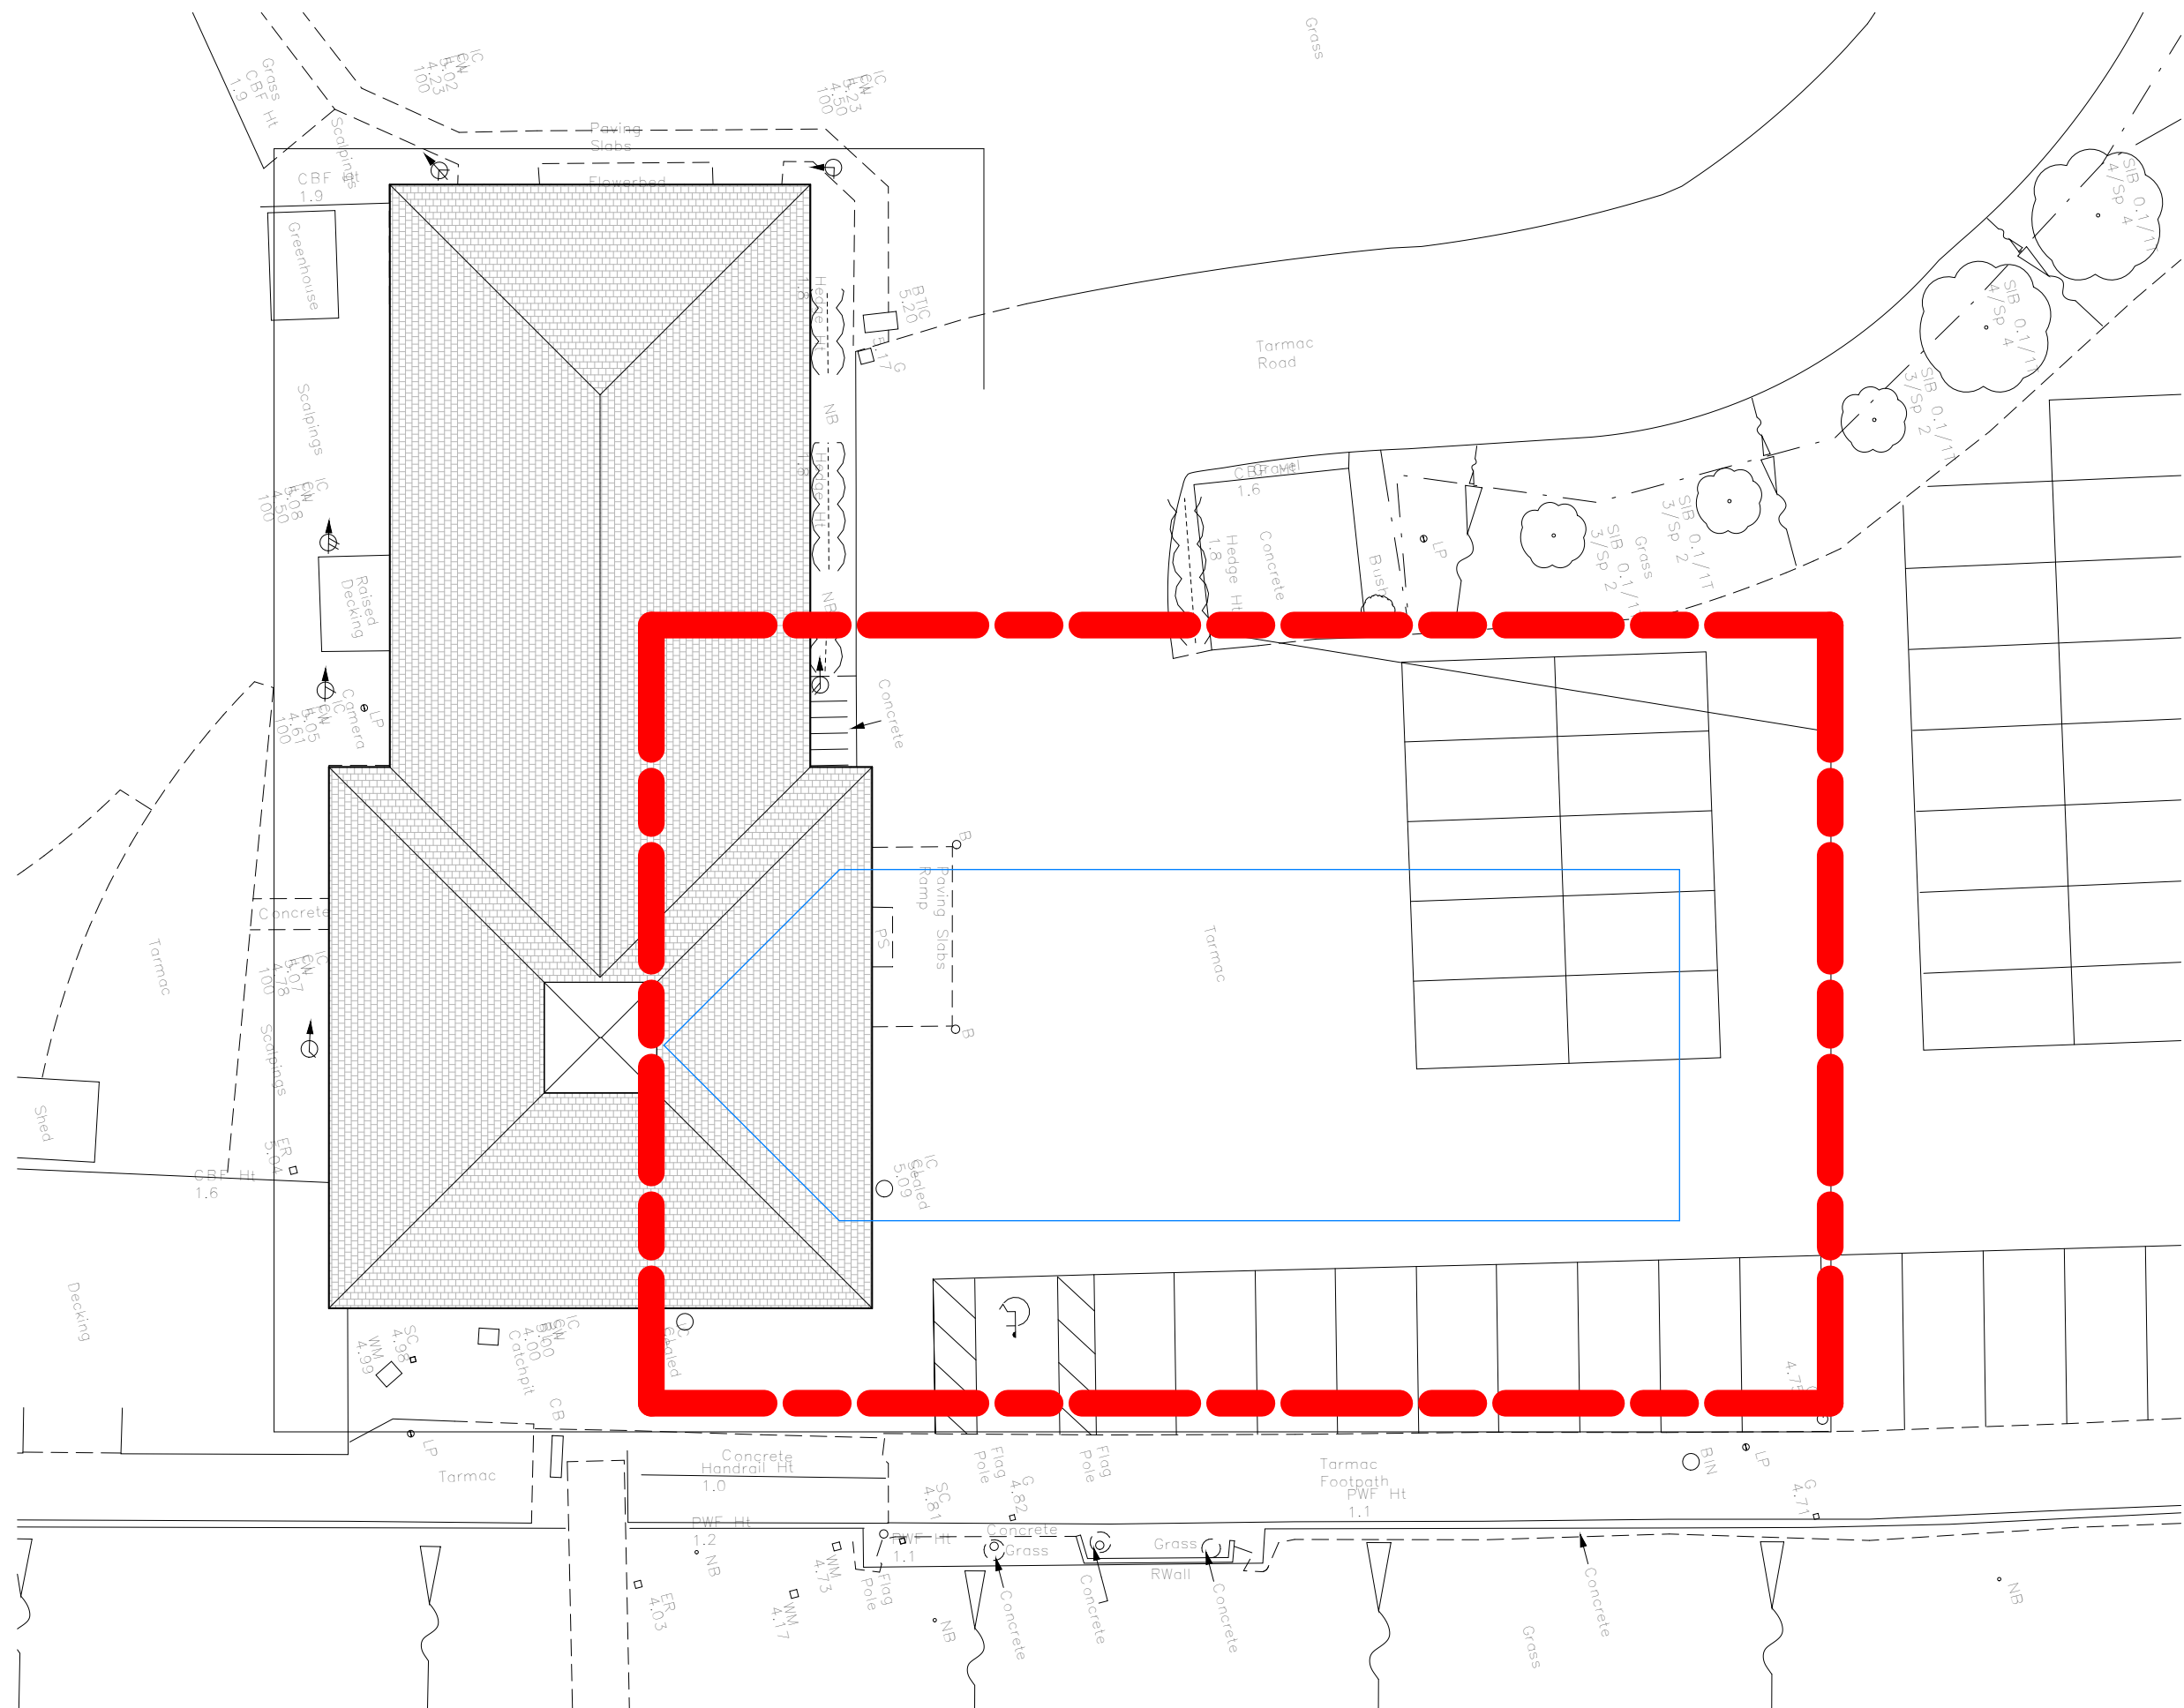
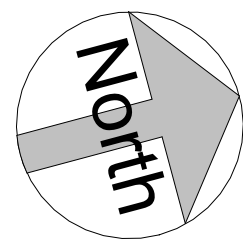


-This drawing is copyrighted and is not to be reproduced without permission.
-Do not scale from drawing. All dimensions are in millimetres unless otherwise indicated.
-All dimensions to be checked prior to commencement of works.
-Discrepancies to be reported for confirmation.
-To be read in conjunction with all additional relevant drawings, specifications and manufacturer's instructions.
-All products identified are 'or similar approved'

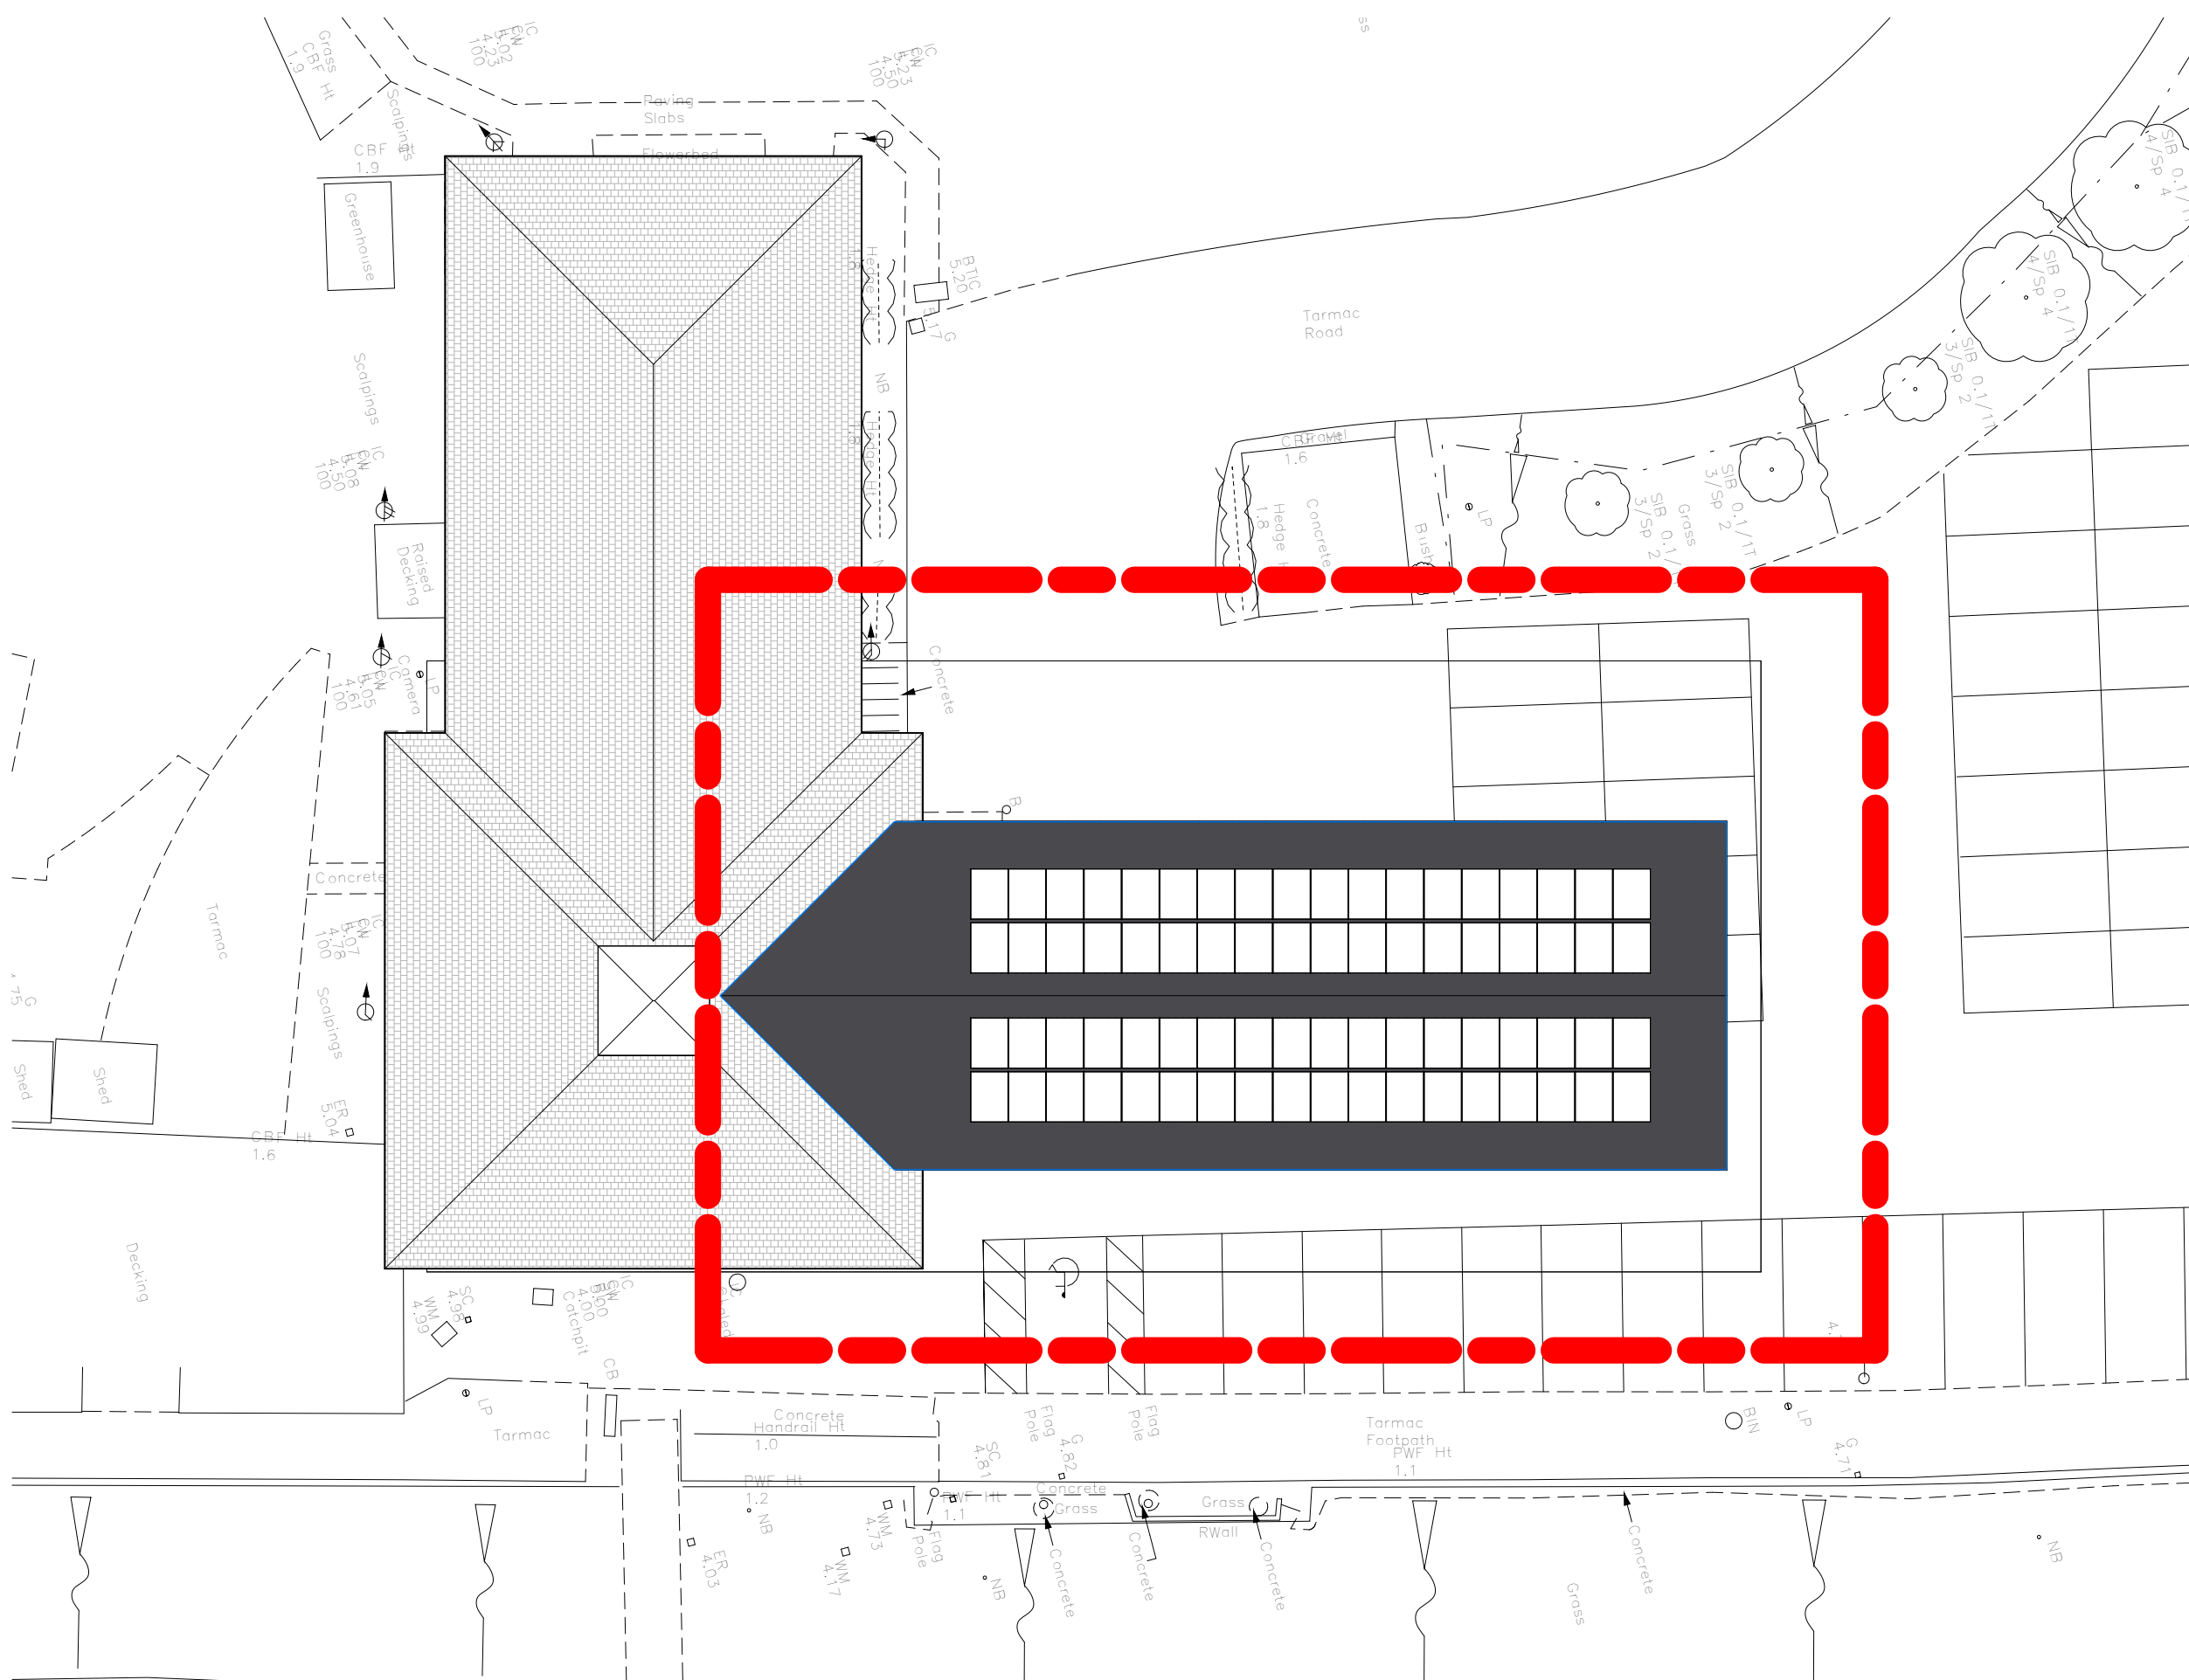

EXISTING SITE PLAN

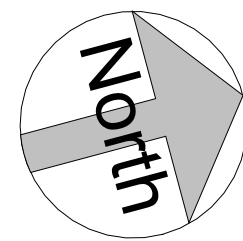

PROPOSED SITE PLAN

DRAWING KEY



PROPOSED BUILDING ROOF



EXISTING BUILDING ROOF



PROPOSED BUILD FRAME



PROPOSED SITE SIZE

0 2 4 6 8 10 m

SCALE 1:200

P07	08/09/23	TYP0 ERROR CORRECTION	TI	HGC
P06	06/09/23	UPDATED TO COMMENTS	HGC	TI
P05	31/08/23	PV PANELS ADDED	TI	HGC
P04	24/04/23	DOORS/WINDOWS SIZE ADDED	HGC	TI
P03	03/04/23	AMENDED FOR COMMENT	HGC	TI
P01	22/03/23	ISSUED FOR SUBMISSION	TI	
P02	23/03/23	ISSUED FOR CONFIRMATION	TI	RS
Rev	Date	Ammendments	By	Chk

Drawing Status:

PRELIMINARY



Rollalong Ltd.
Woolsbridge Industrial Park,
Three Legged
Cross,
Wimborne, Dorset.
BH21 6SF
www.rollalong.co.uk

Project Title:
MDL MARINAS

Drawing Title:
EXISTING & PROPOSED SITE PLAN

Contract No.: 683418	Project / Production No.: 683418	Rev. P07
Drawing No.: 683418-MDL-GA-RLG-002	Date: 03/23/23	Scale: As indicated
By: TI	Checked: Checker	Approved: Approver

C:\Tick\MDL Marinas - PLANNING 07.rvt