



North Elevation

5 1 : 100




East Elevation

6 1 : 100




West Elevation

4 1 : 100

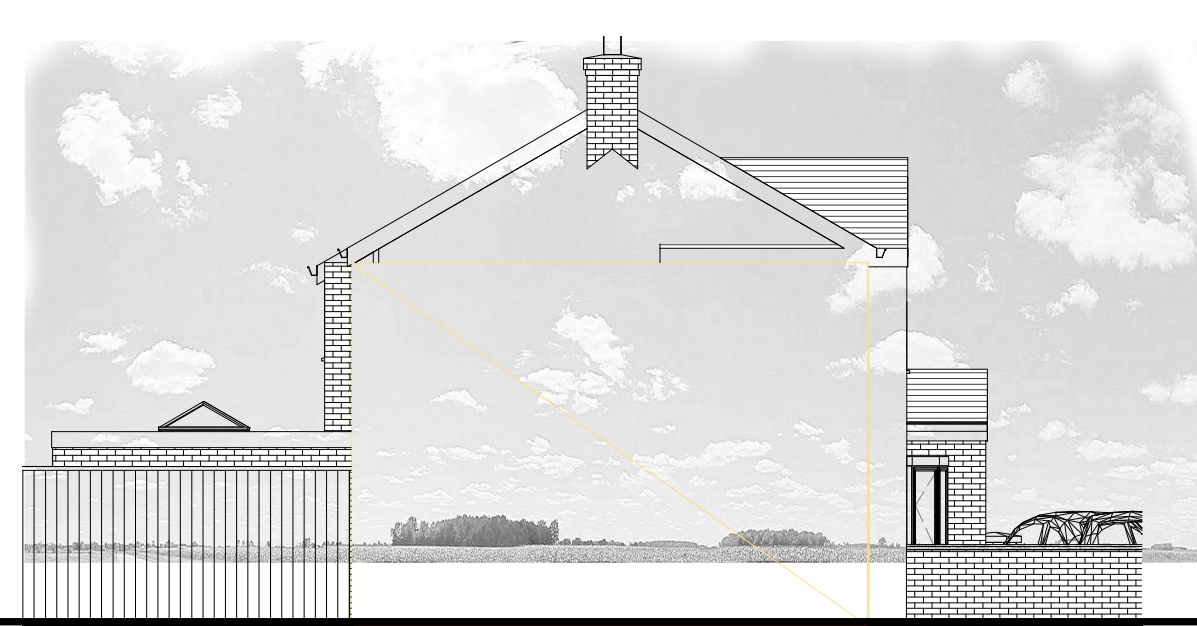

South Elevation

9 1 : 100

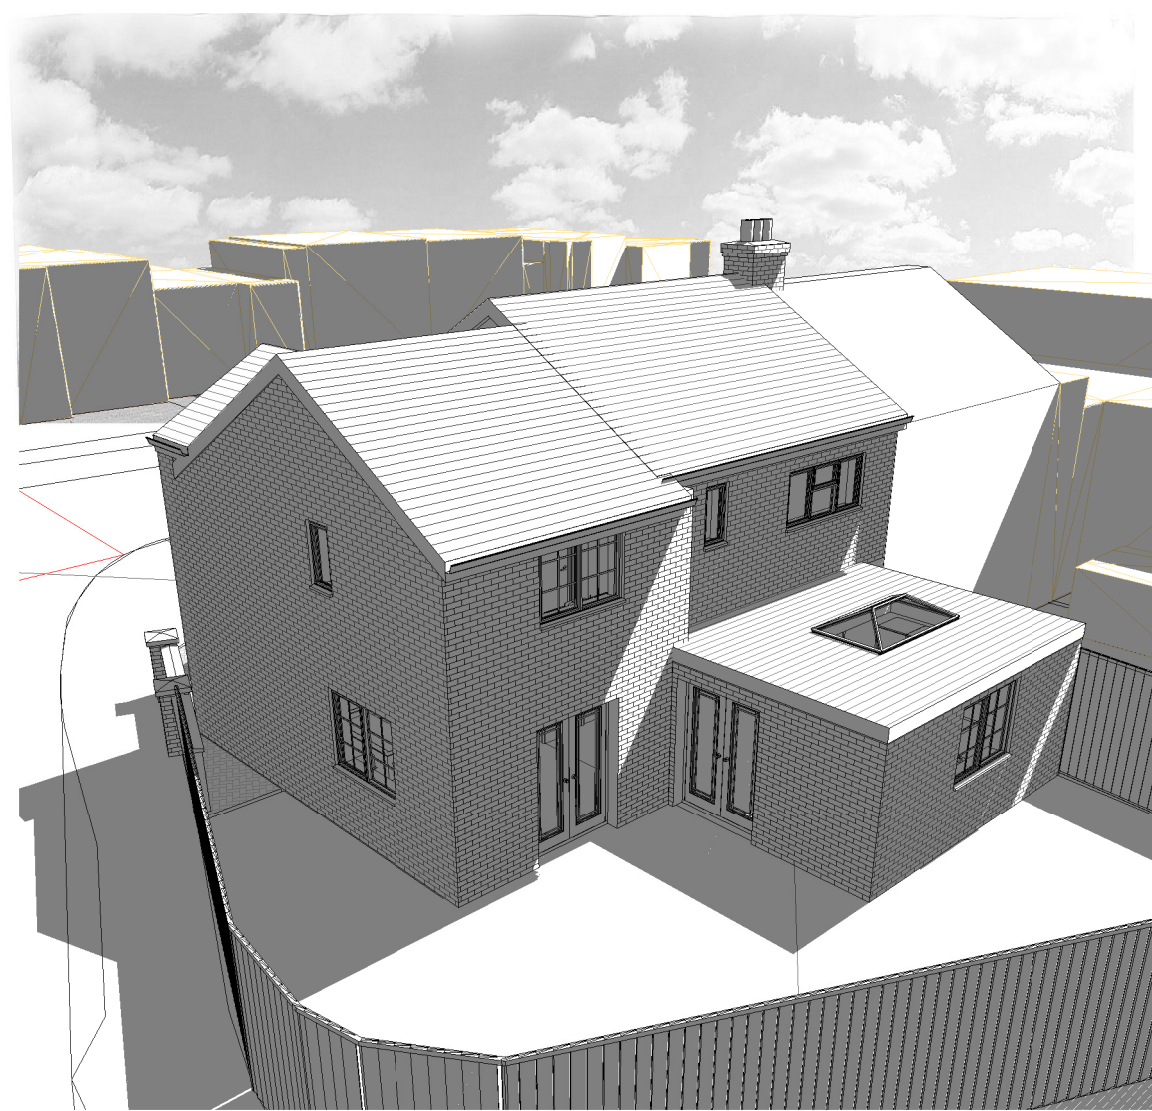


Front Aerial

7



Rear Aerial

8





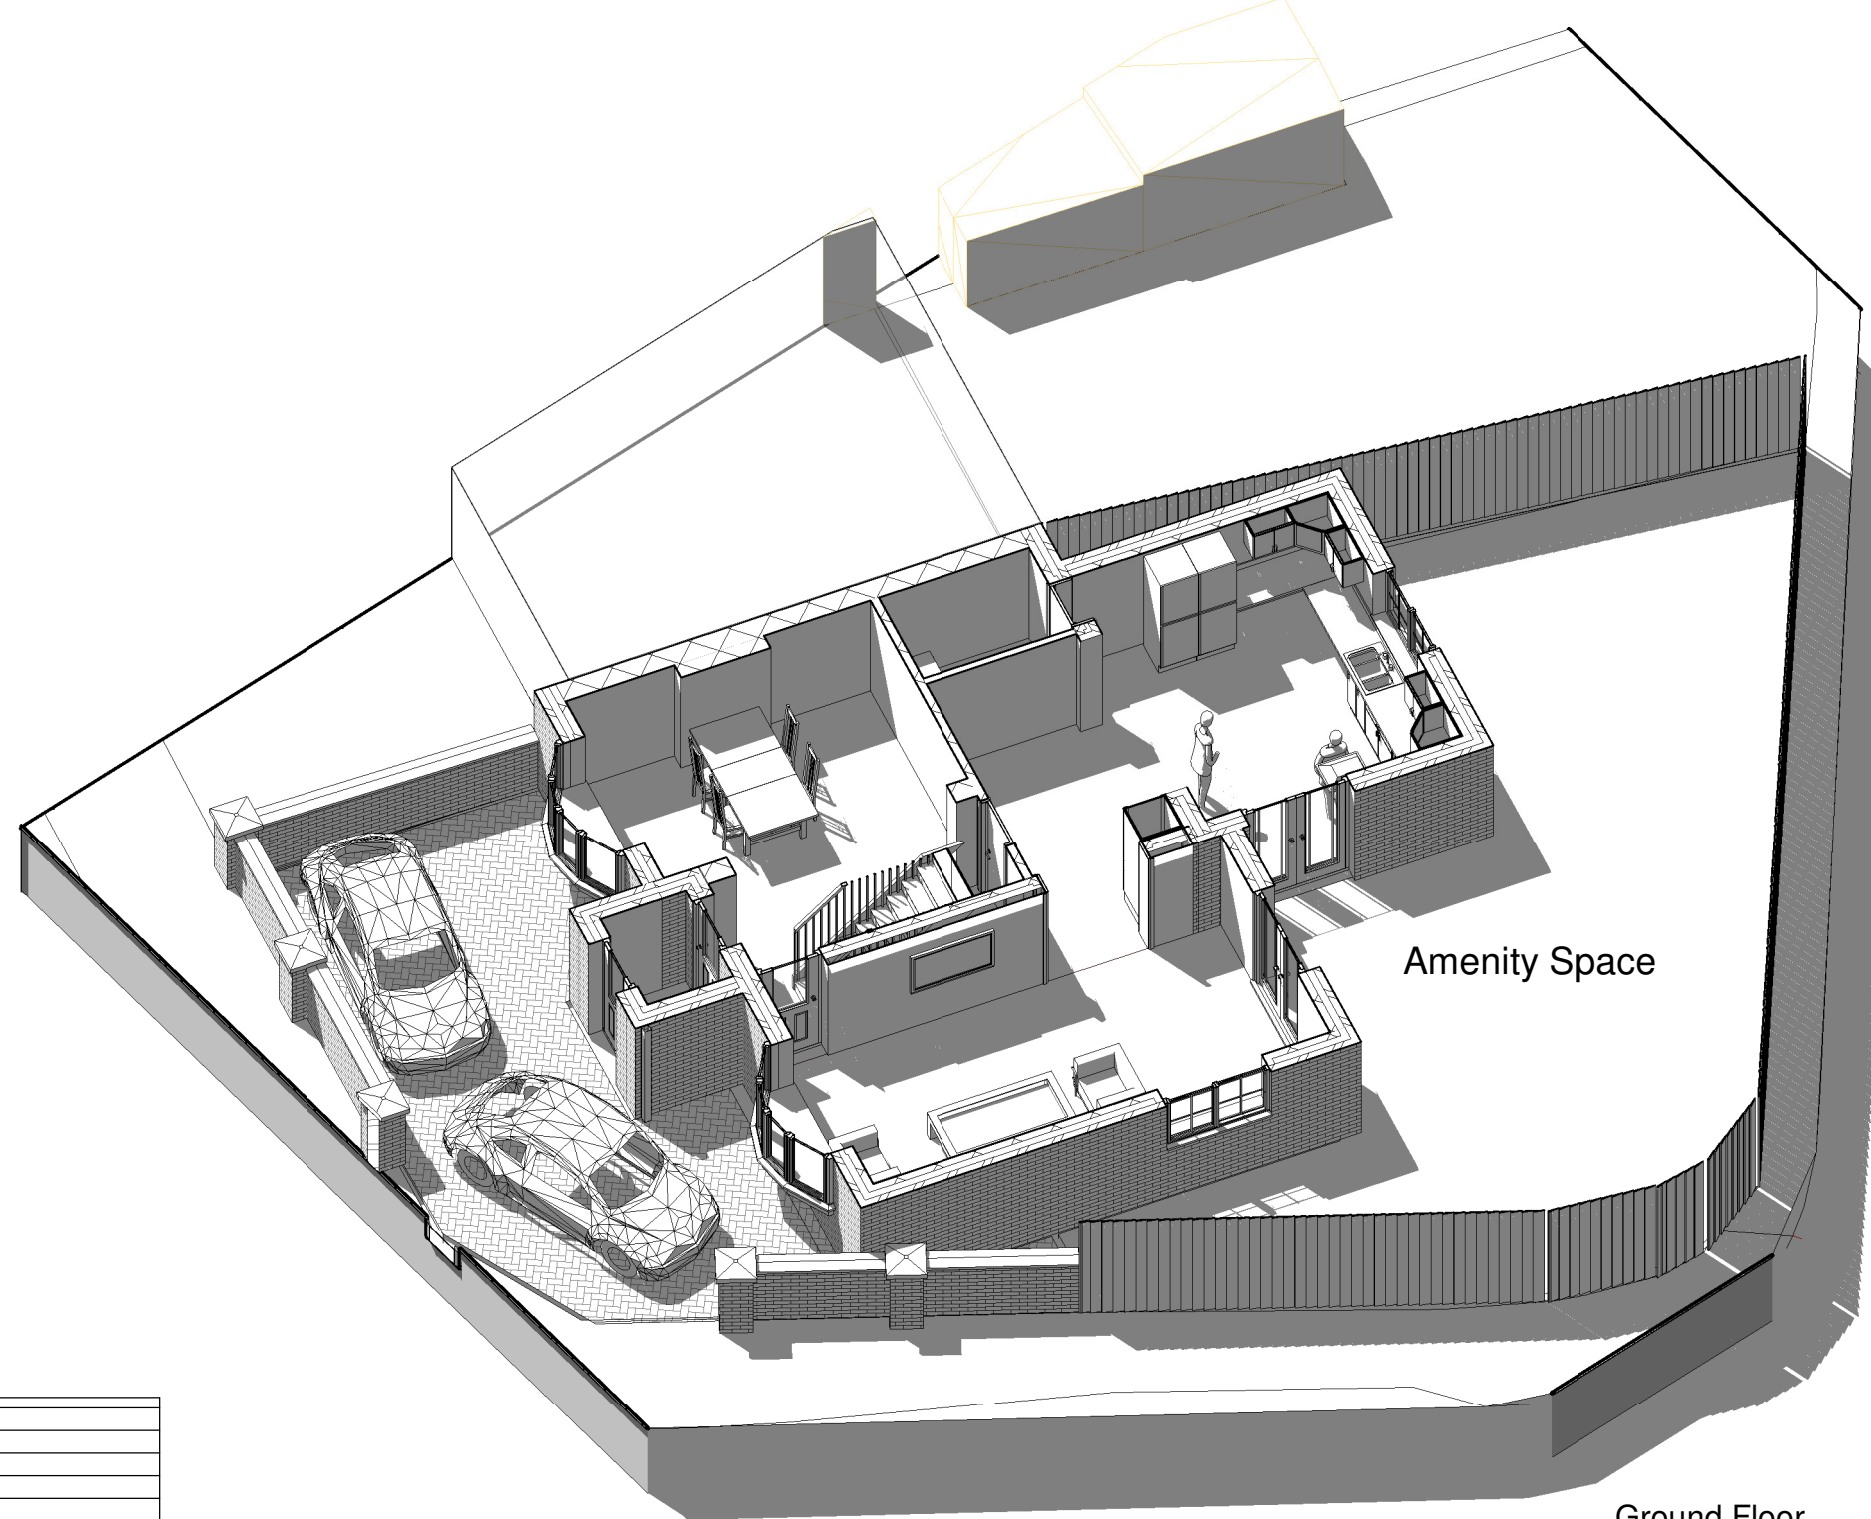


Ground Floor Cut

10




Ordnance Survey, (c) Crown Copyright 2023. All rights reserved. Licence number 100022432

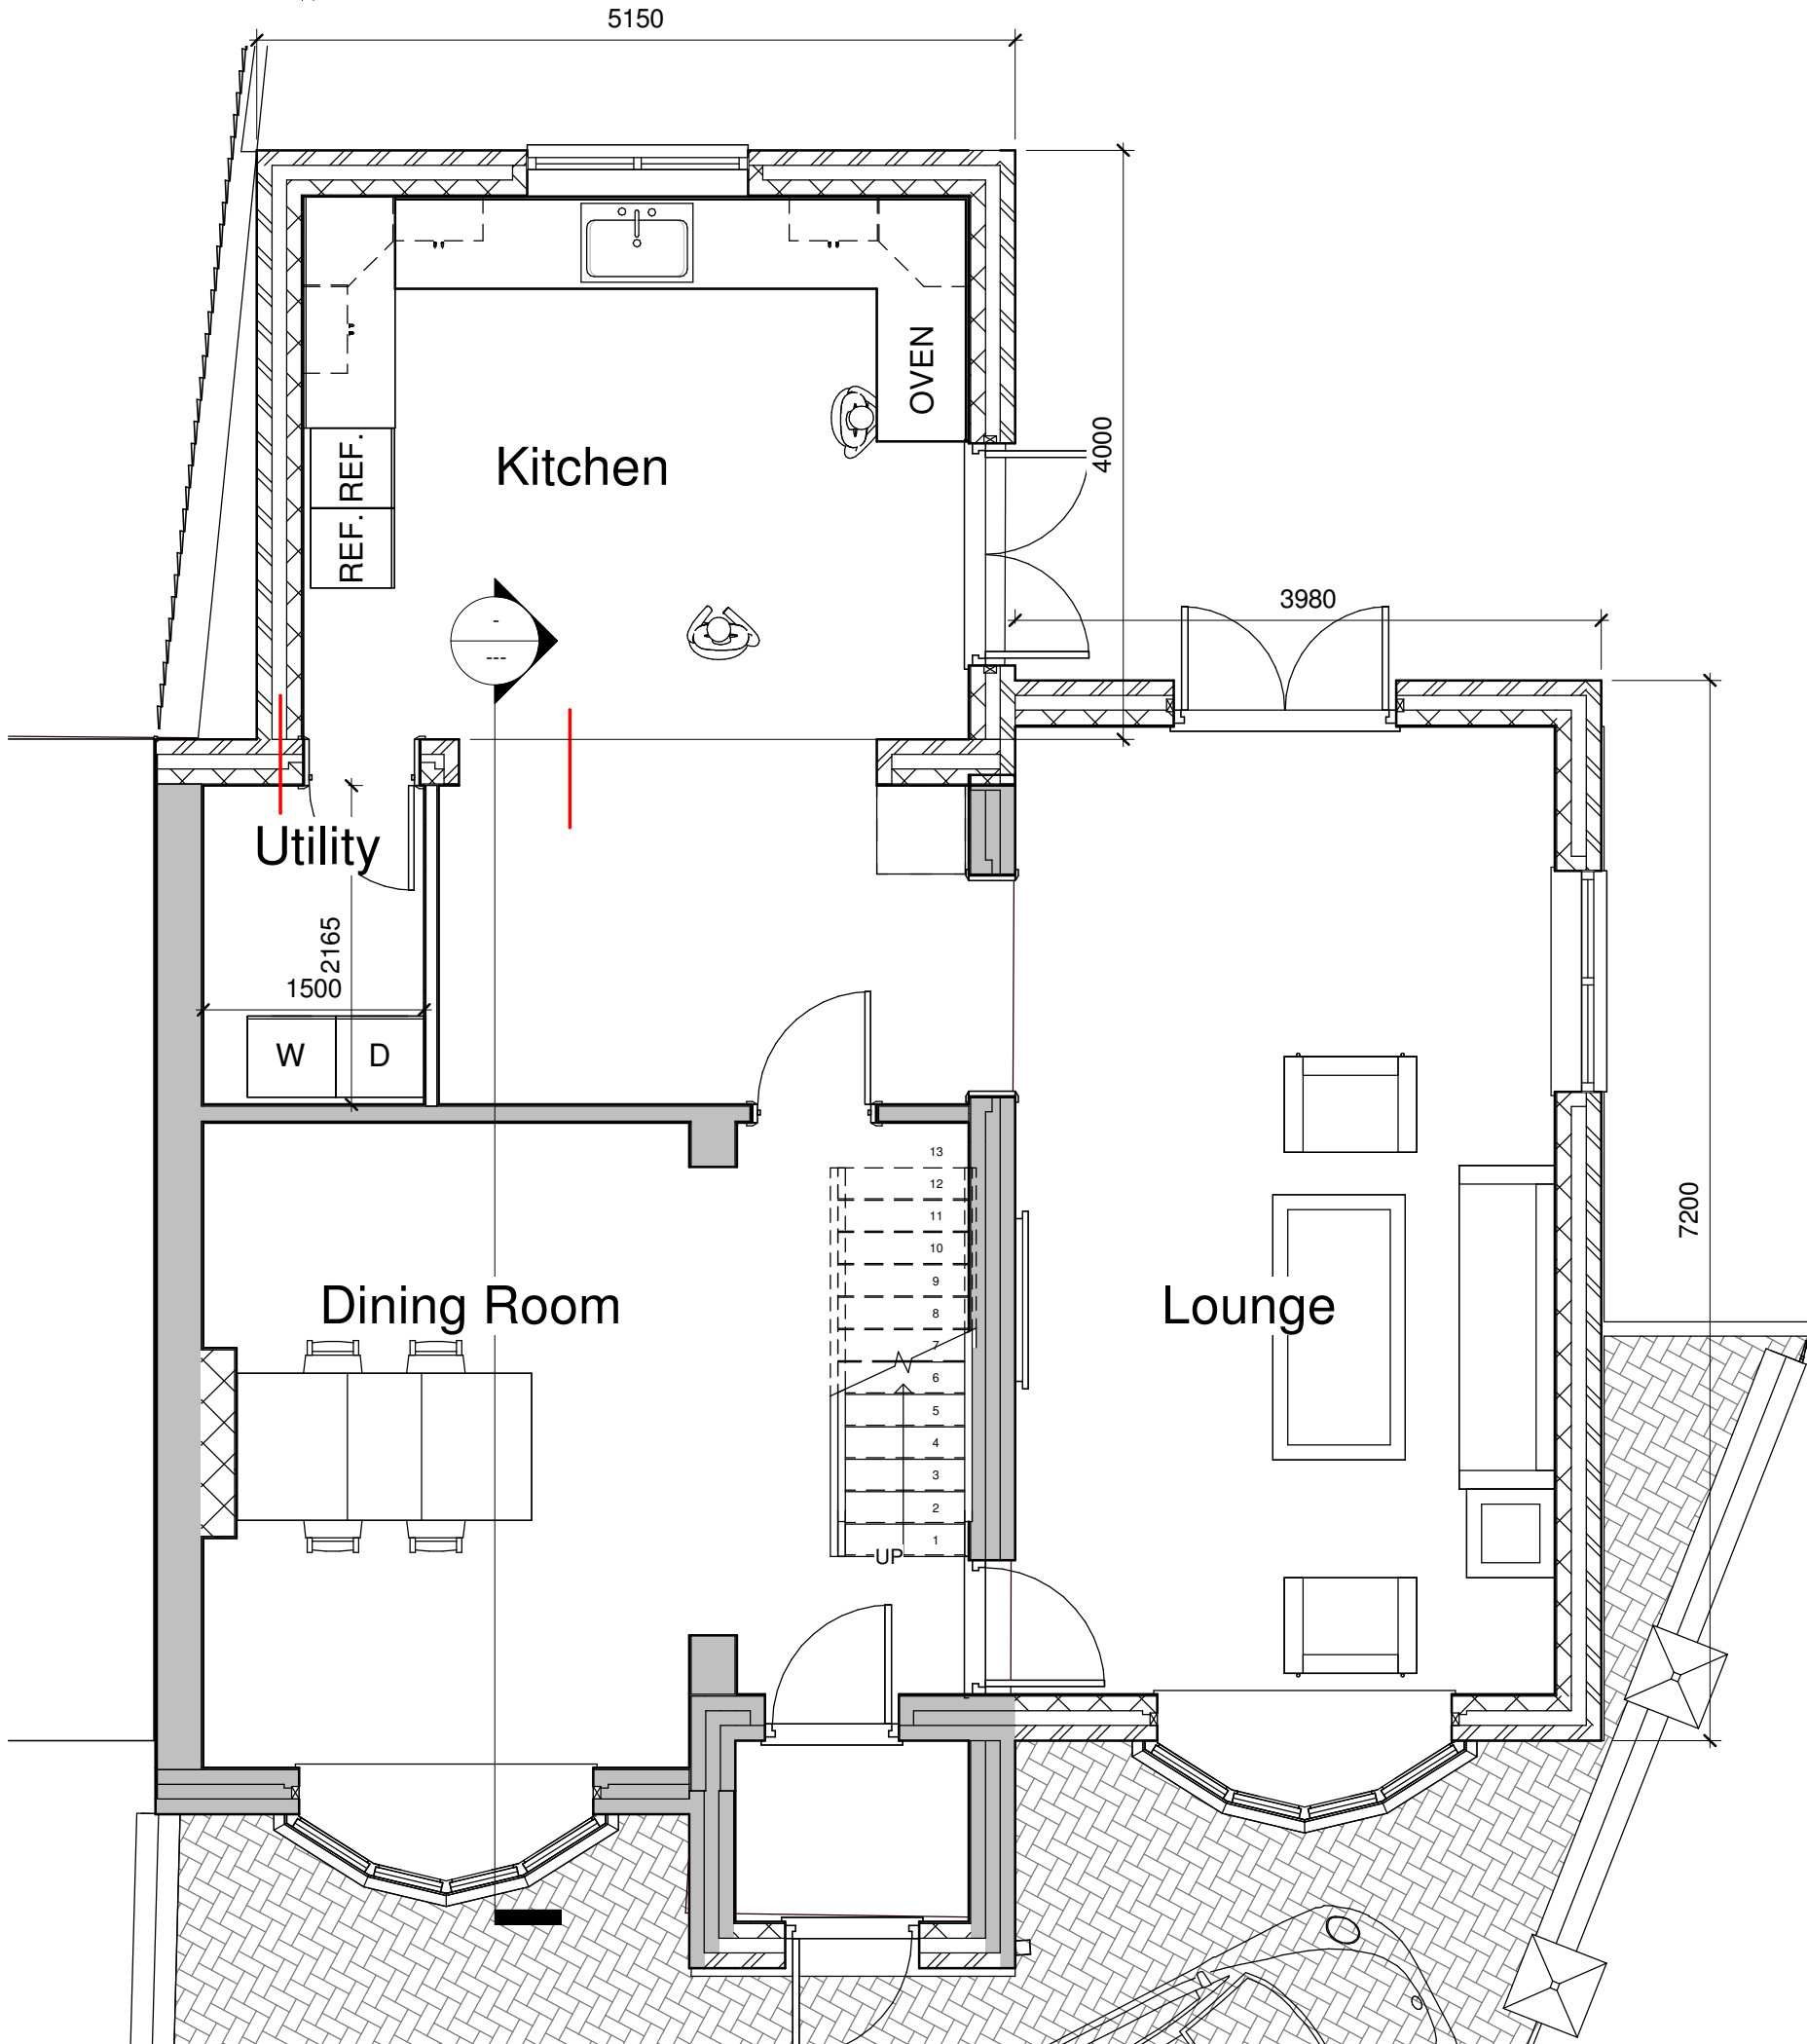 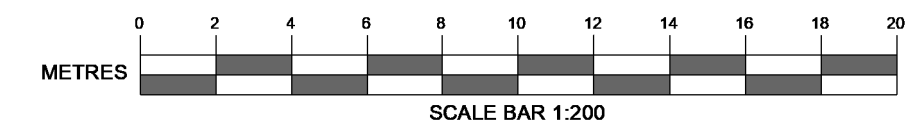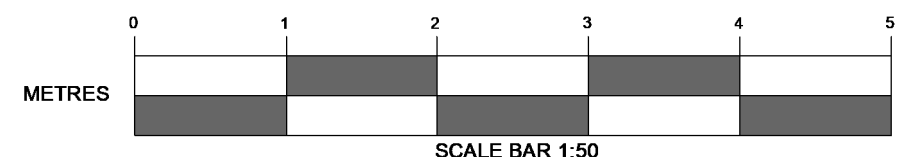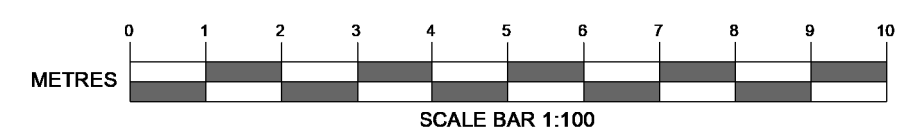


Ground floor

2

1 : 50

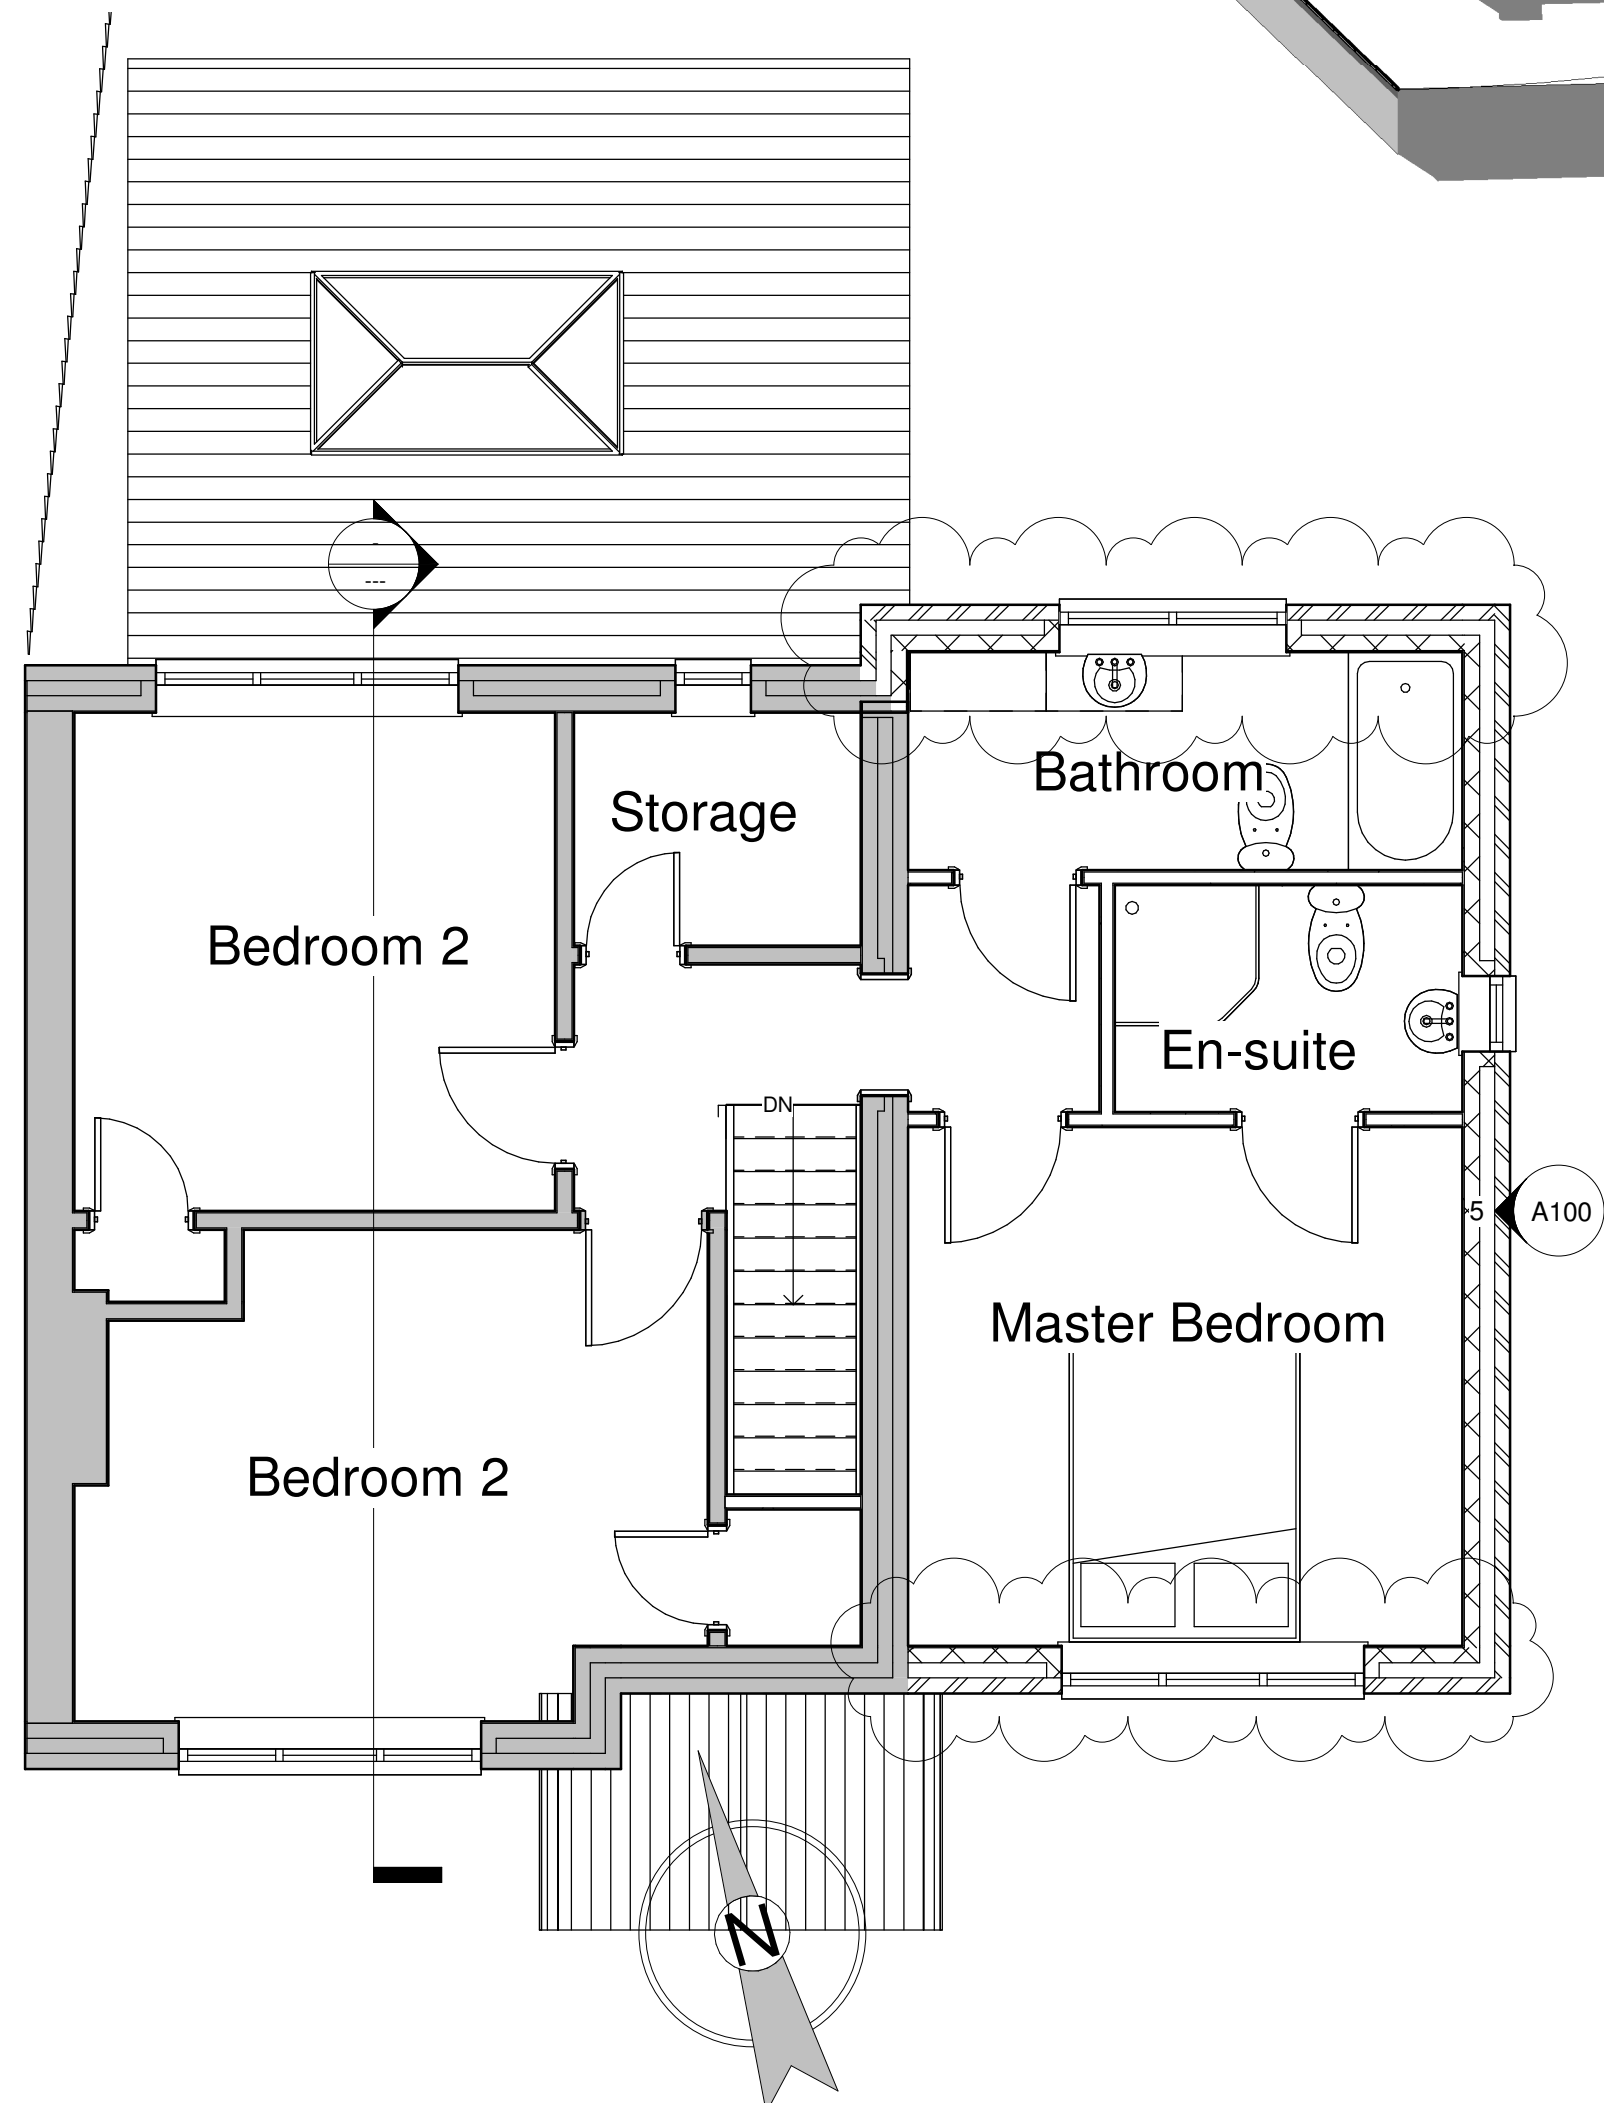

Solar Study at 2023-06-01T14:30

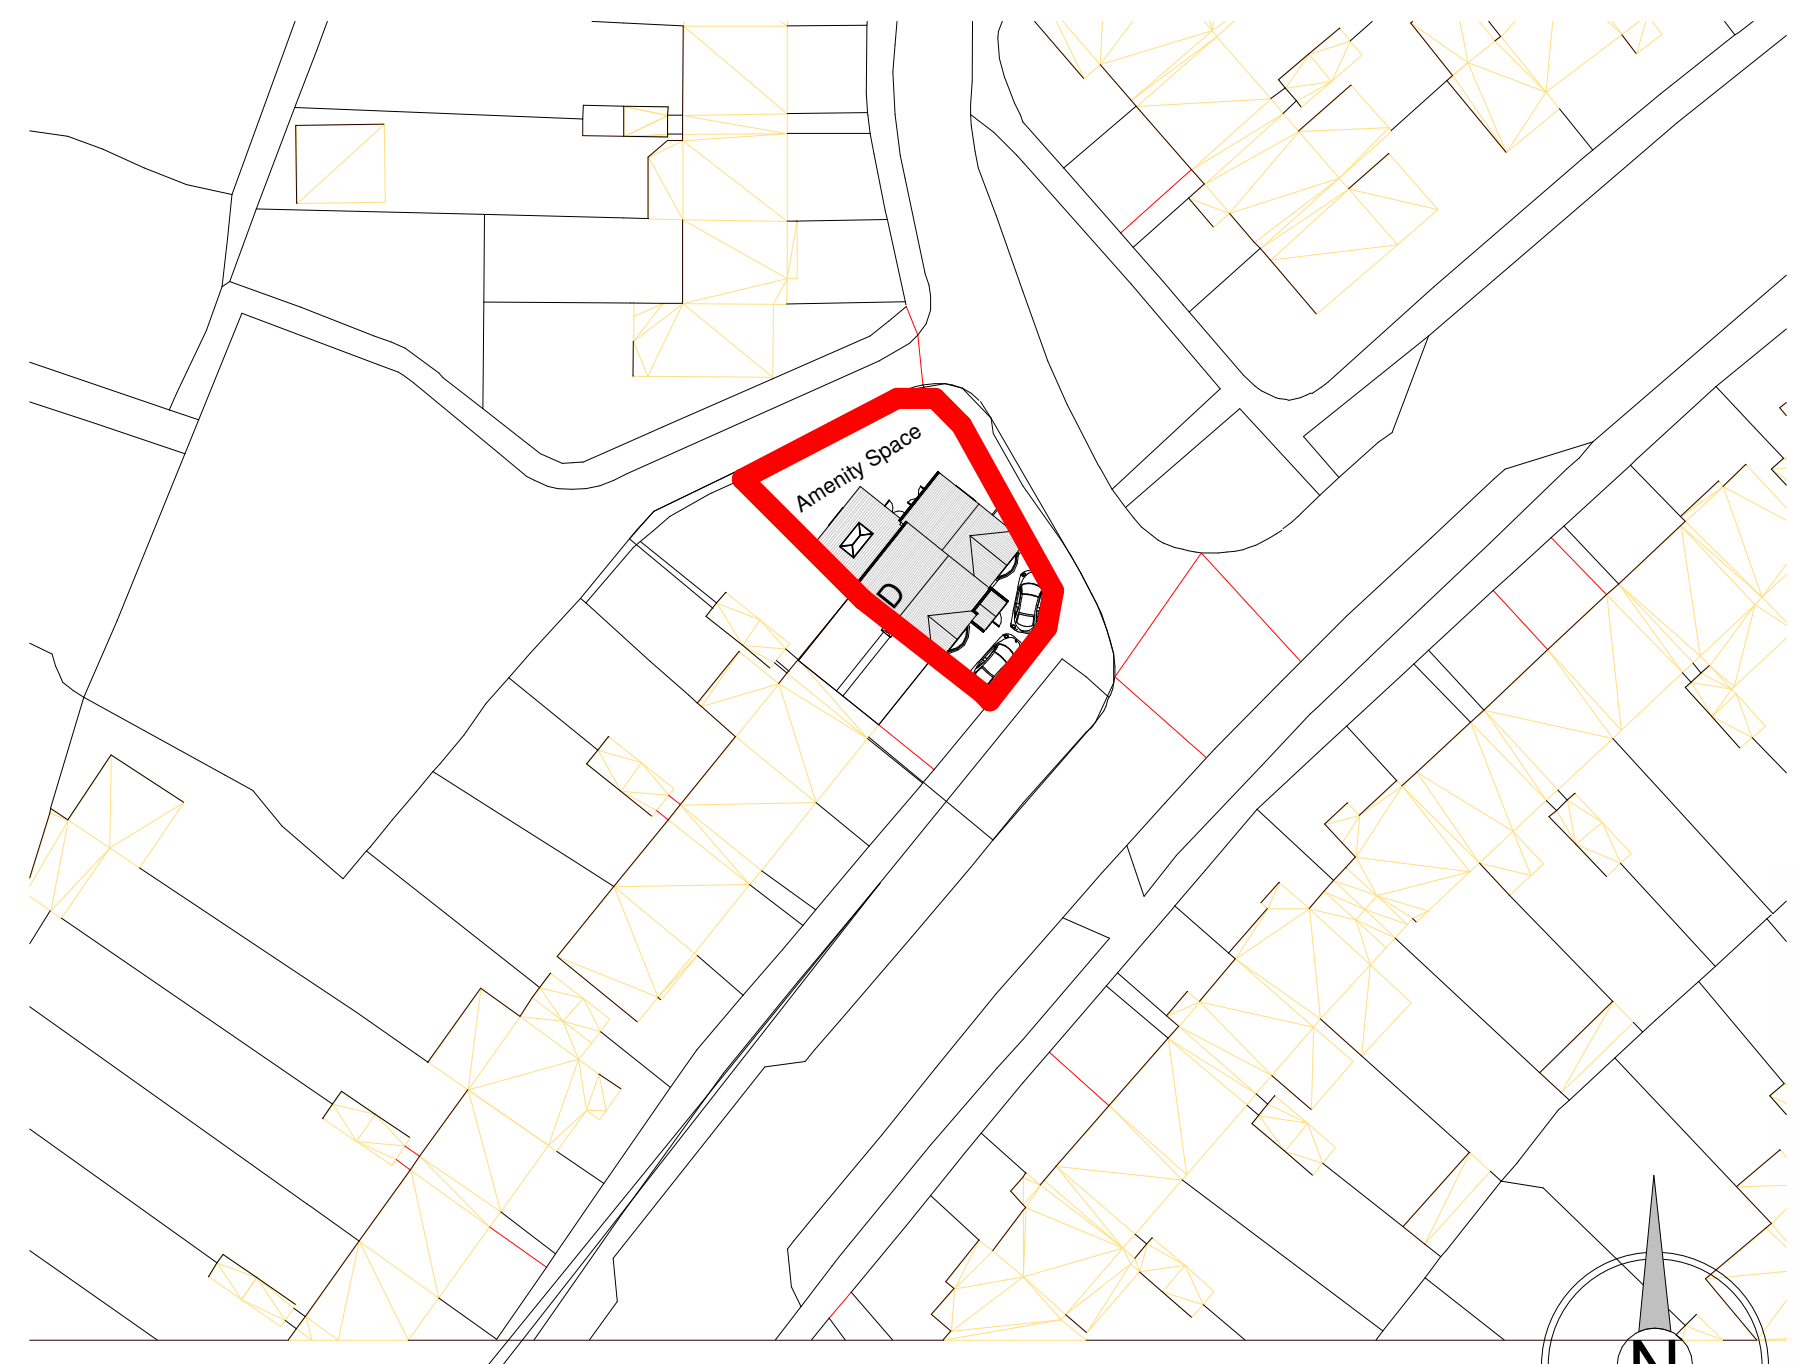

Ordnance Survey, (c) Crown Copyright 2023. All rights reserved. Licence number 100022432

Site

1

1 : 500

NOTES:

All dimensions to be checked on site and any discrepancy notified to The Consultant. Written dimensions are to be used in preference to scaled dimensions.

This drawing is the property of The Consultant and must not be reproduced, in part or whole, or deviated from, without their permission.

It is essential that prior to commencement and during construction works, the contractor reviews the drawings and specification and discusses with the practice any inconsistencies, anomalies, non-industry standard features or other concerns.

For both pricing and construction purposes Structural, Mechanical and Electrical Engineers designs, calculations and sizes etc are to take preference over the layout drawings. Any discrepancies are to be brought to the immediate attention of The Consultant.

AMENDMENTS

AMENDMENTS	DATE
Amend proposed front elevation to be inline with existing principal elevation. In line with recommendations	
Relocate location of rear elevation to maintain footprint of proposed side extension, following amendment to front elevation. In line with recommendations	
Offset roof height, in line with recommendations	

CLIENT

Ryan Catlin
71 Park House Farm Way
Havant
PO9 4AJ

PROJECT

71 Park House Farm Way
Havant
PO9 4AJ

DRAWING TITLE

Side Extension - Proposed Plans & Elevations

DATE

27/03/2023

SCALE

As indicated

DRAWING No.

22.048.SP 03C1

REVISION

1

