


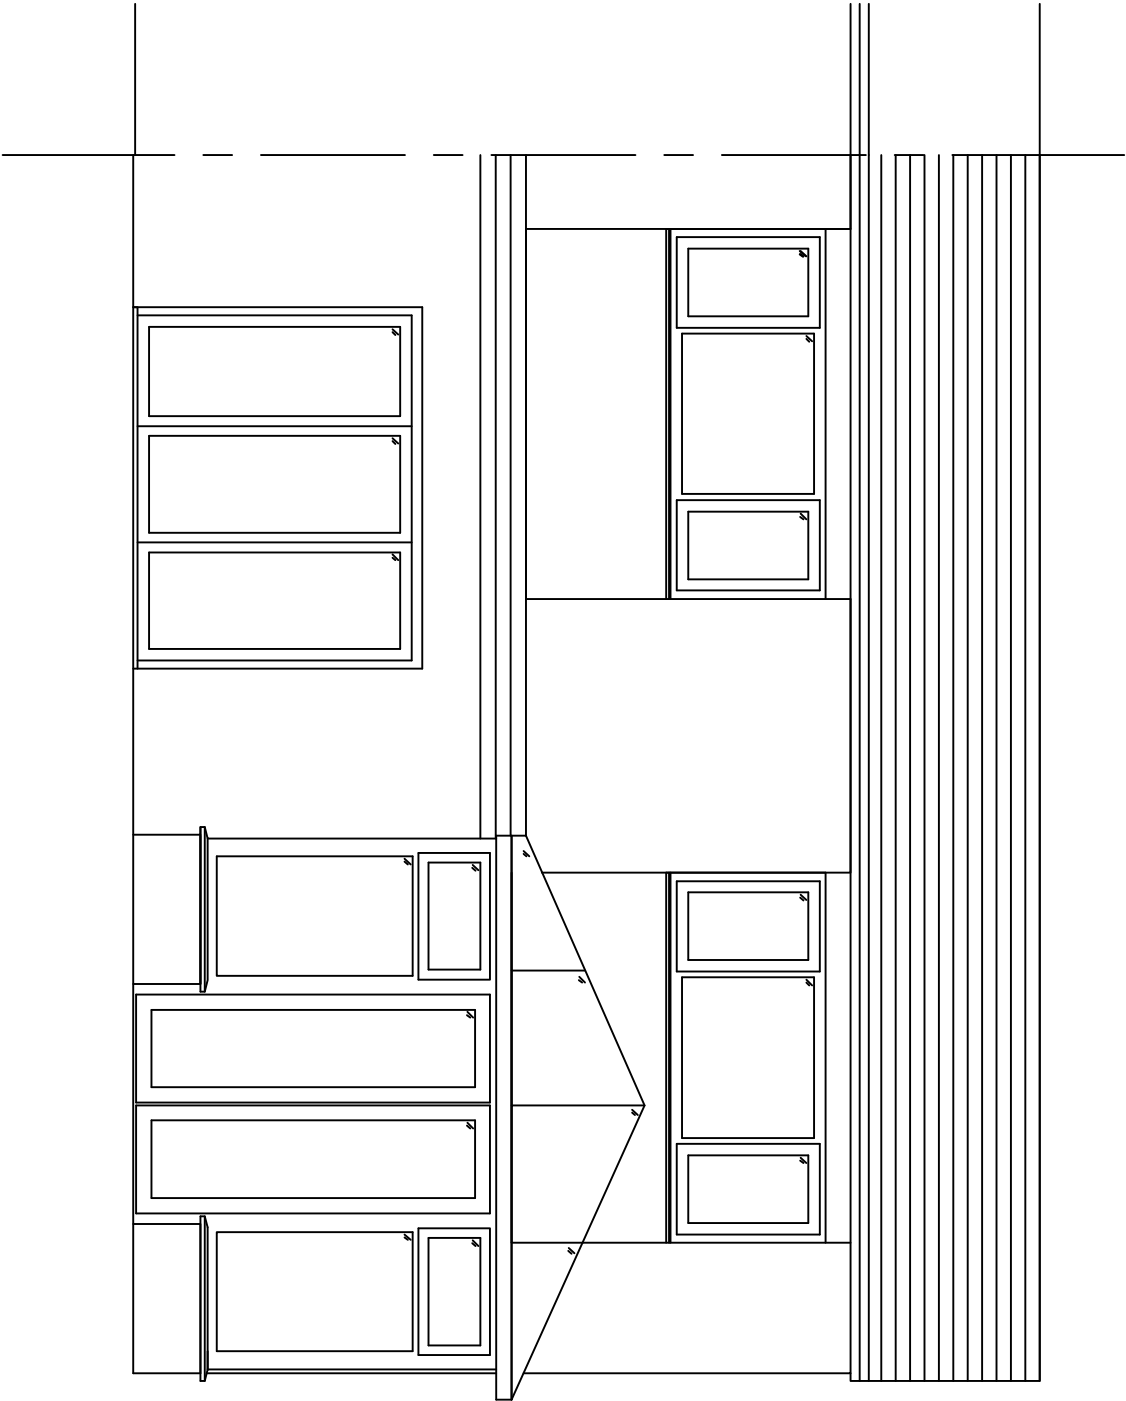

Scale 1:50 @ A3



NB
ALL FIGURED DIMENSIONS MUST BE TAKEN IN
PRESENCE TO CALLED DIMENSIONS AND SITE
DIMENSIONS ARE TO BE CHECKED BEFORE WORK
IS PUT IN HAND.

Project:-
65 Galaxie Road
Waterlooville
Hampshire
PO8 9AT

Rev:-	Description:-	Date:-	Drawn by:-
-------	---------------	--------	---------------

Title:-
Existing Rear Elevation

Scale:-	1:50 @ A3		
---------	-----------	--	--

Date:-	22.03.23	Dwg No:-	501	Rev:-	
--------	----------	----------	-----	-------	--