



1 West Elevation Existing
1 : 200

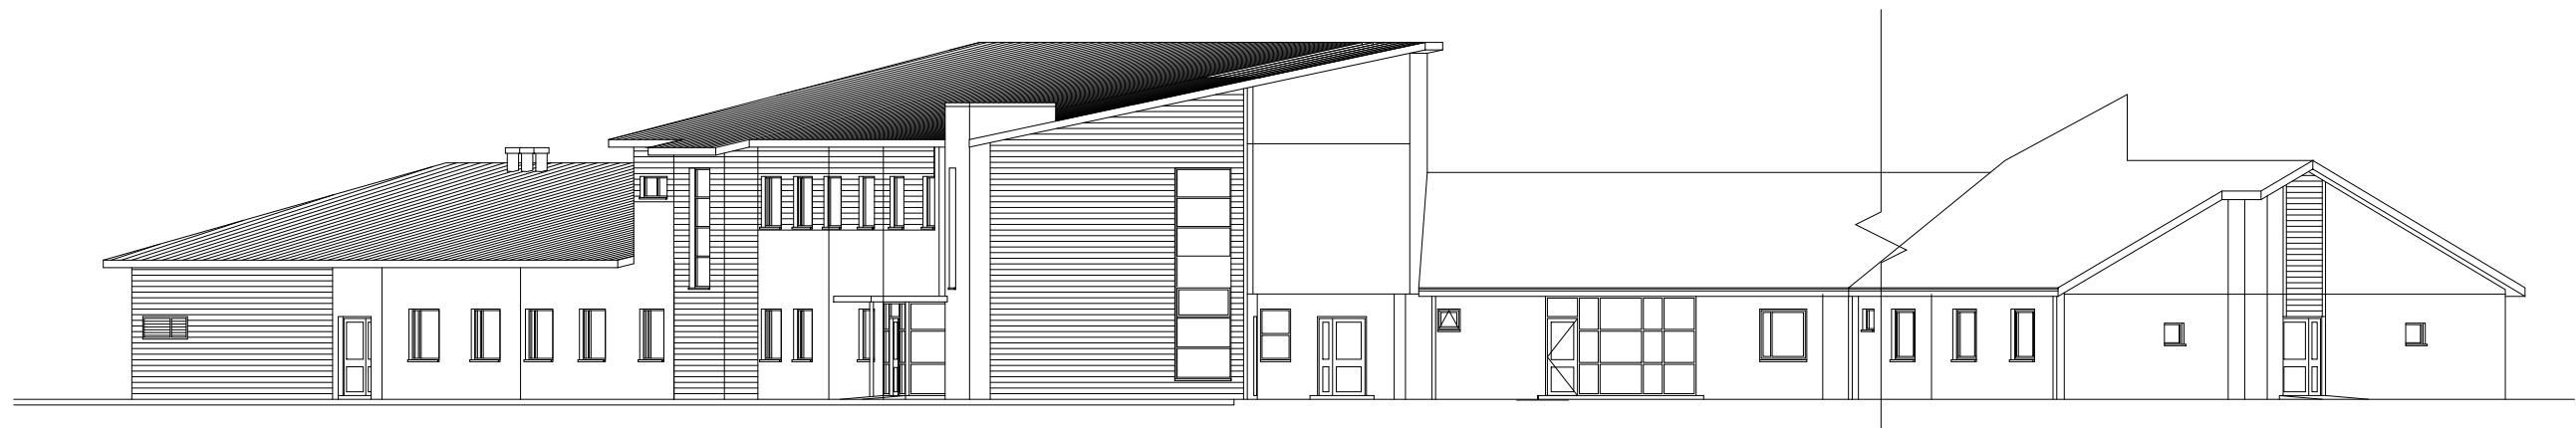

2 North Elevation Existing
1 : 200

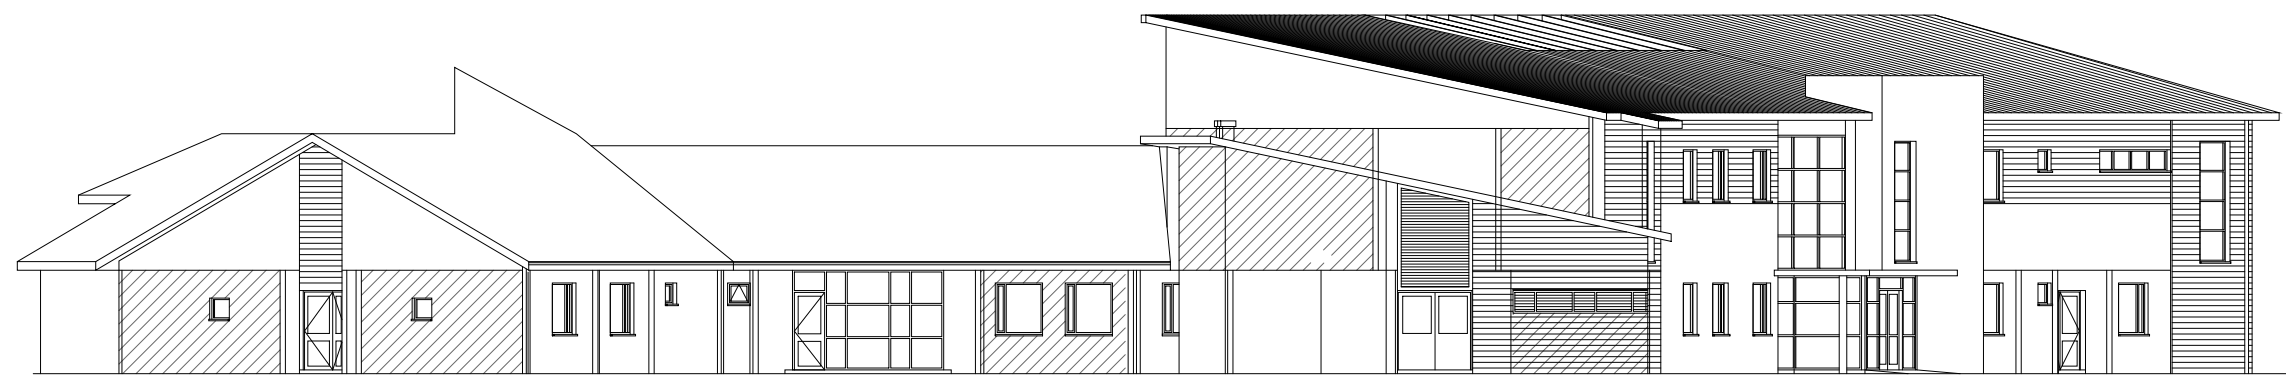

3 South Elevation Existing
1 : 200

Notes:
All dimensions must be checked on site
and not scaled from this drawing.

Southern Health 
NHS Foundation Trust

Southern Health NHS Foundation Trust
Capital Projects Team
Hawthorn Lodge, Moorgreen Hospital
Southampton SO30 3JB
Tel: 023 80475768 |

OUR VALUES

Patients & people first

Partnership

Respect

Rev	Date	Description

PROJECT

Elmleigh, 61A New Lane, Havant,
PO9 2JJ

TITLE

Existing Building Elevations

Project Status

WIP

DRAWN BY Author	CHECKED BY Checker	DATE 07/01/22
--------------------	-----------------------	------------------

SCALE (@ A1) 1 : 200	PROJECT NUMBER Pxxxx
-------------------------	-------------------------

DRAWING NUMBER

Pxxxx- SHFT- A- A2.2