


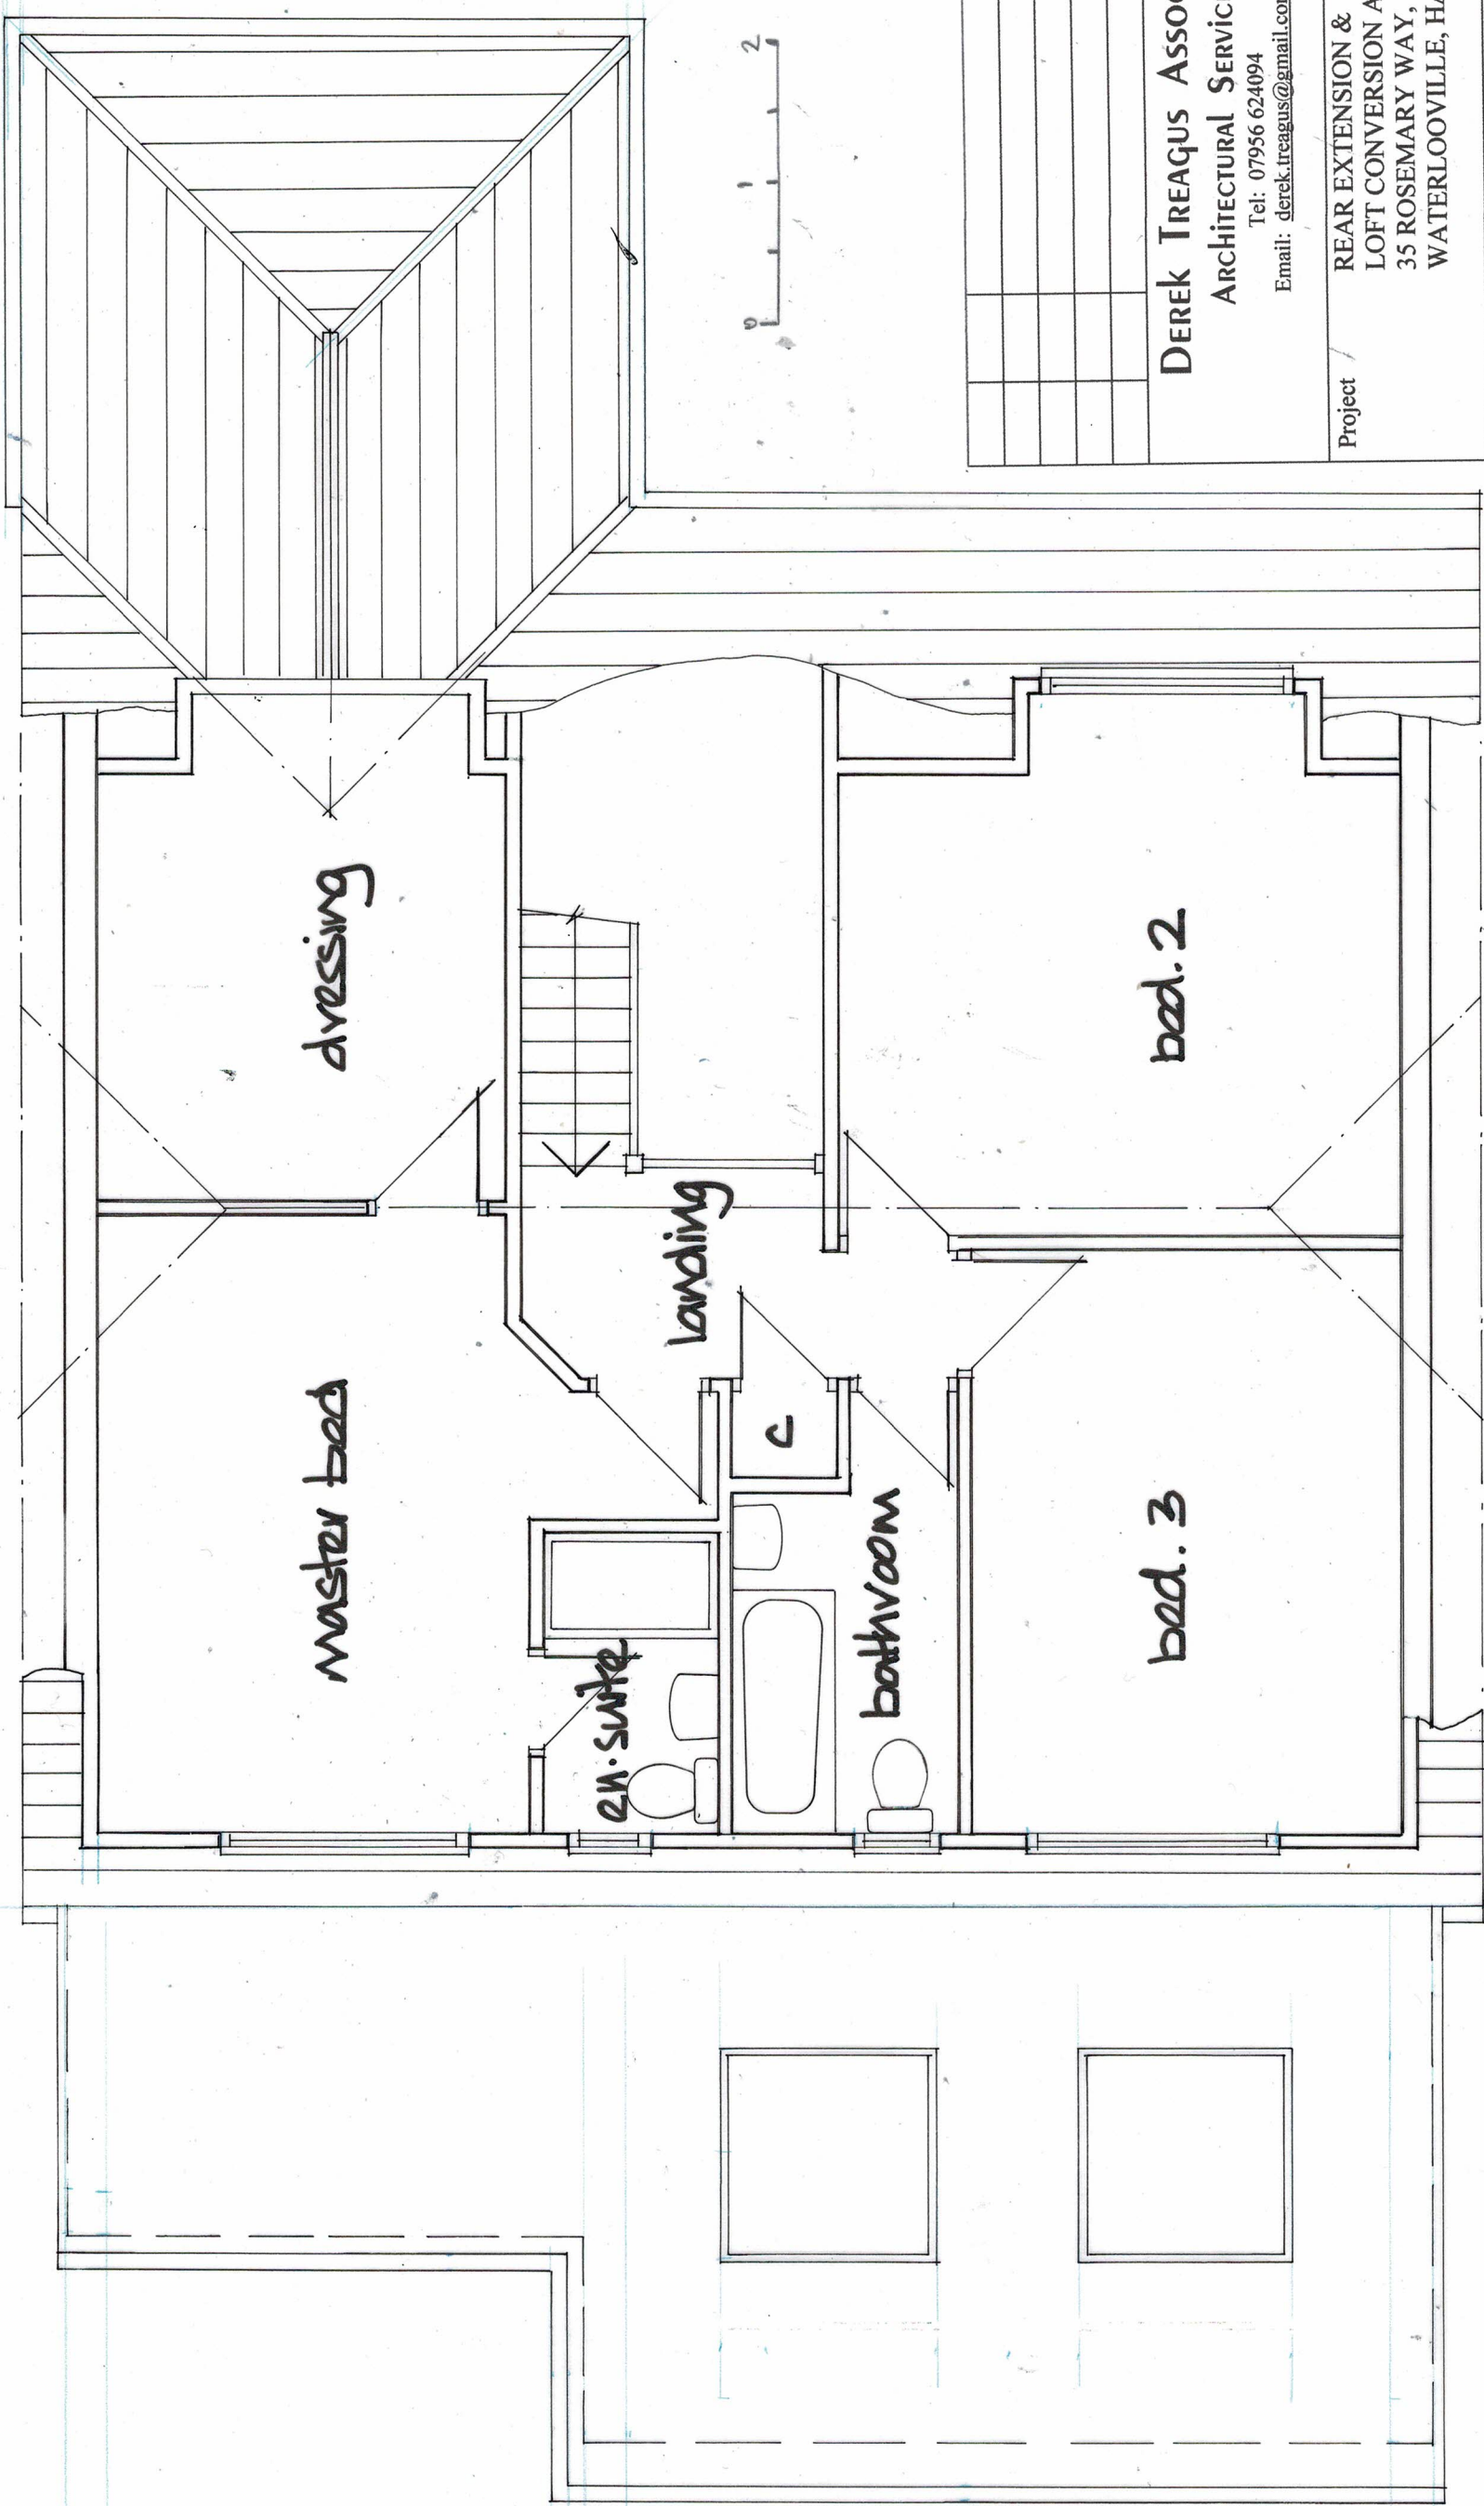

|  |  |  |  |  |  |
|--|--|--|--|--|--|
|  |  |  |  |  |  |
|  |  |  |  |  |  |
|  |  |  |  |  |  |
|  |  |  |  |  |  |
|  |  |  |  |  |  |

**Derek Treagus Associates**  
ARCHITECTURAL SERVICES  
Tel: 07956 624094  
Email: [derek.treagus@gmail.com](mailto:derek.treagus@gmail.com)

Project REAR EXTENSION &  
LOFT CONVERSION AT  
35 ROSEMARY WAY,  
WATERLOOVILLE, HAMPSHIRE.

Client Mr & Mrs G Benford

Subject Planning Drawing  
Proposed First Floor Plan

Date: Aug 2023 Scale: 1: 50

Rev: Drg. No. 23/343/03

- Copyright reserved.
- All dimensions are to be site confirmed and should not be scaled unless for Planning purposes.
- Verify all queries with the office.