




2.0m DATUM
SOUTH ELEVATION

Rear extension
Extension to be white render
with a parapet flat roof

KITCHEN EXTENSION TO
HAVE BRICK PLINTH AND
RENDER ELEVATIONS

FLAT ROOF BEHIND
PARAPET UPSTAND
CONNECTED TO EXISTING
GARAGE ROOF

SOUTH PROPOSED

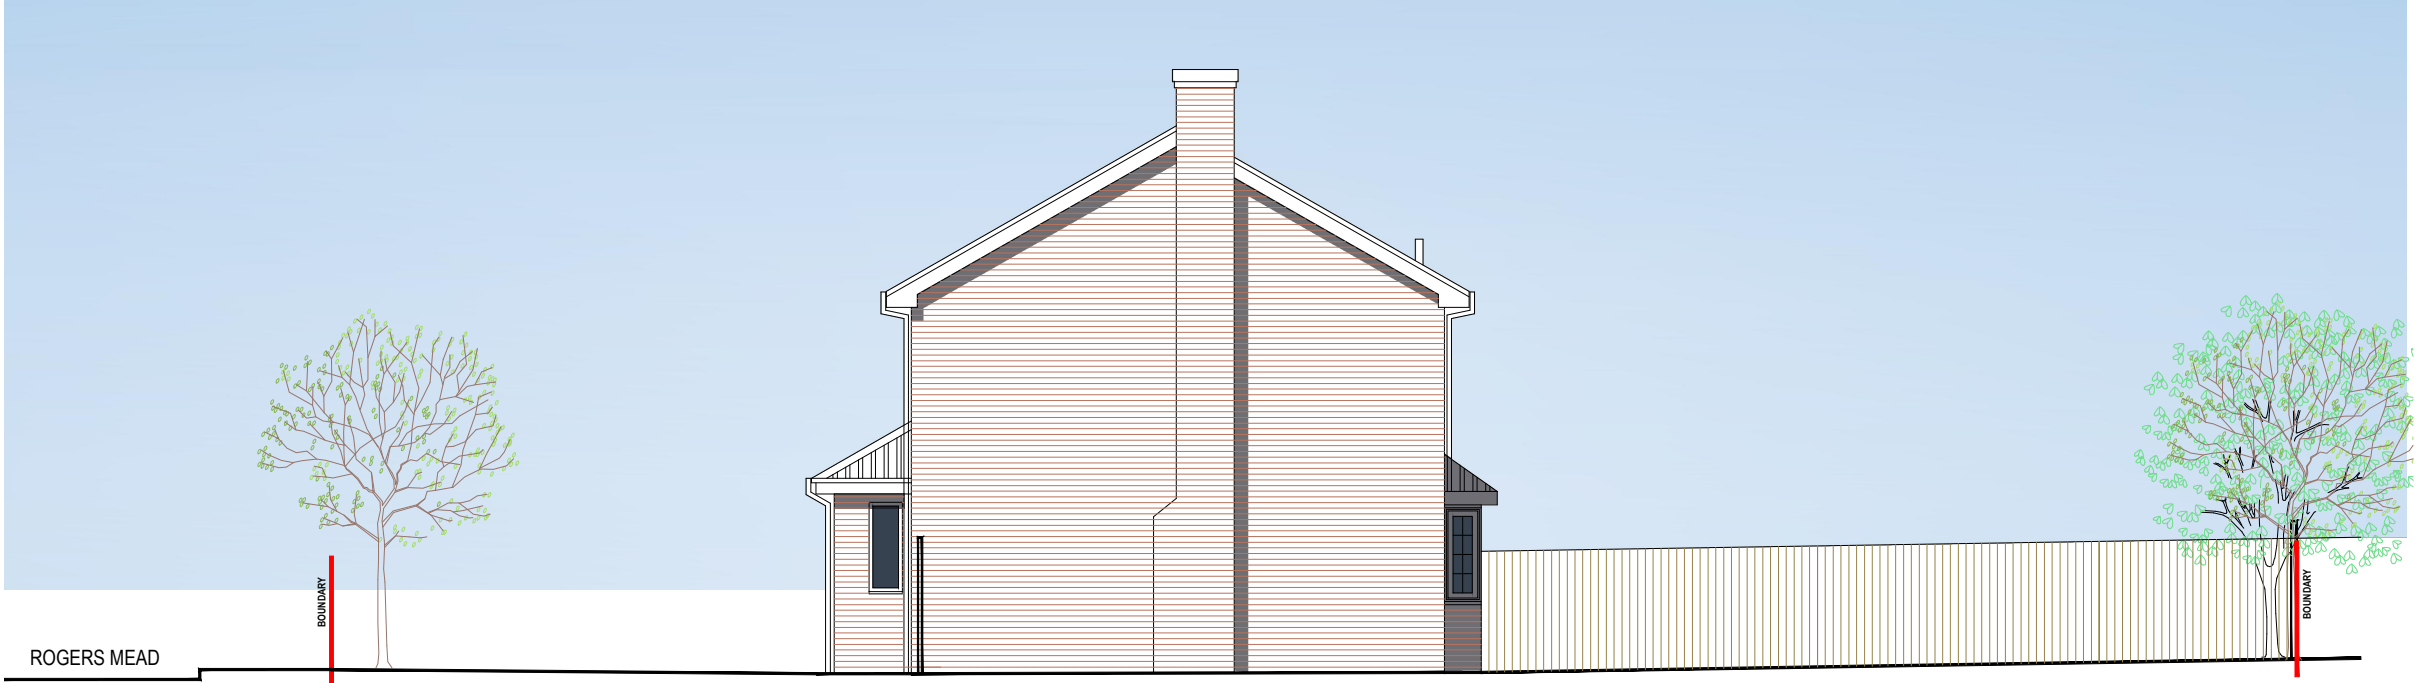

2.0m DATUM
SOUTH ELEVATION

SOUTH EXISTING
ELEVATIONS

67 ROGERS MEAD

NOTES:
This drawing has been prepared for the purposes of PLANNING APPLICATION and is not to be used for any other purpose. Dimensions are indicative and should be referenced against measured surveys only.
This drawing is the property of LUNDI ARCHITECTS and must not be reproduced, in part or whole, or deviated from, without their permission.

AMENDMENTS	DATE
B	ELEVATION UPDATED 10.08.23
A	ELEVATION UPDATED 15.06.23

CLIENT
Mark and Karen Durkin

PROJECT
**Rear extension to
67 Rogers Mead, Hayling Island
Hampshire PO11 0PL**

DRAWING TITLE
**SOUTH ELEVATIONS
EXISTING AND PROPOSED**

DATE
MAY 2023

SCALE
1:100 @ A3

DRAWING No. LA2316 13	REVISION B
---------------------------------	---------------

**LUNDI
ARCHITECTS**

Lundi Architects Ltd
THE STUDIO
12A FIVE HEADS ROAD
HORNDEN
HANTS, PO8 9NW
www.lundi-architects.co.uk
studio@lundi-architects.co.uk