


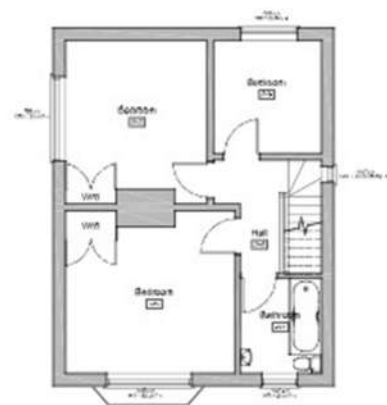


First floor plan



North (front) elevation




East (side) elevation

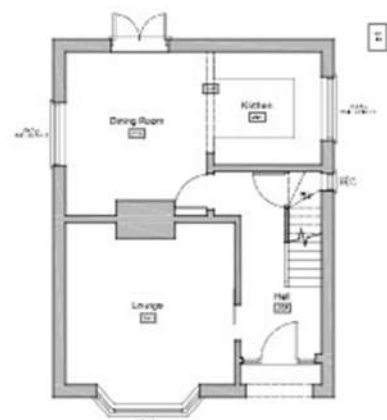

Ground floor plan



South (rear) elevation
(unchanged in new proposal)

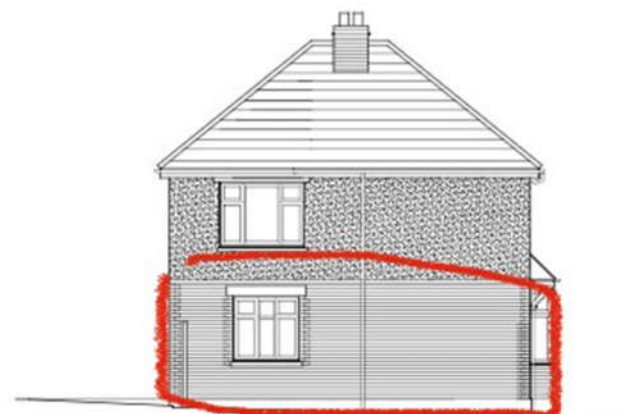

West (side) elevation

Existing floor plans & elevations scale 1:100




MR & MRS CARR PROPOSED TWO STOREY REAR EXTENSION AT 52 ROWLANDS AVENUE, WATERLOOVILLE, P07 7RU	Title EXISTING FLOOR PLANS & ELEVATIONS Date 14/05/18 Drawn by J.B. Checked by J.B. Scale 1:100	Client Ref 01243 803732 Email admin@jb-architecturedesign.com Web www.jb-architecturedesign.com 
--	---	---

OPTION 1

5m two storey rear extension

Proposed schedule of materials:

- ① Concrete roof tiles to match existing
- ② Bricks to match existing
- ③ UpVC doors and windows to match existing
- ④ Render to match existing

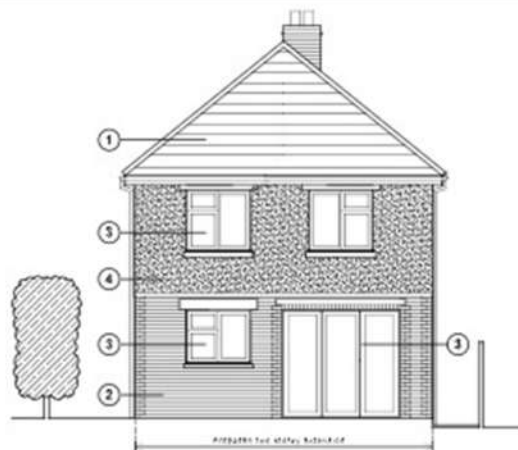

North (front) elevation



East (side) elevation




Ground floor plan



First floor plan

Key to floor plan:

- Existing walls
- Proposed walls
- New structural

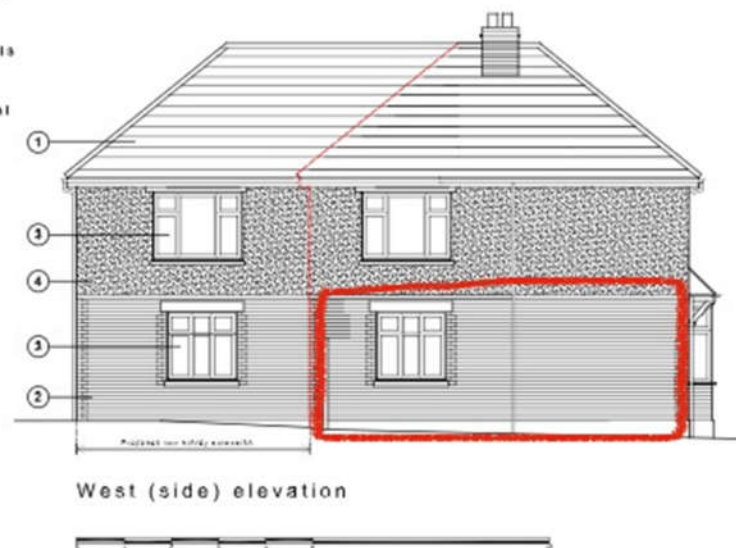

West (side) elevation

Proposed floor plans & elevations scale 1:100

For
MR & MRS CARR

Architect
PROPOSED TWO STOREY
REAR EXTENSION AT
52 ROWLANDS AVENUE,
WATERLOOVILLE, PO7 7RU

Title
EXISTING FLOOR PLANS &
ELEVATIONS - OPTION 1

Date: 10/05/18
Drawn: J.B.
Checked: J.B.
Scale: 1:100
Project: 10/05/18

Office Tel:
01242 403732

Email:
mrm@jbs-architecturaldesign.com
Web:
www.jbs-architecturaldesign.com

