


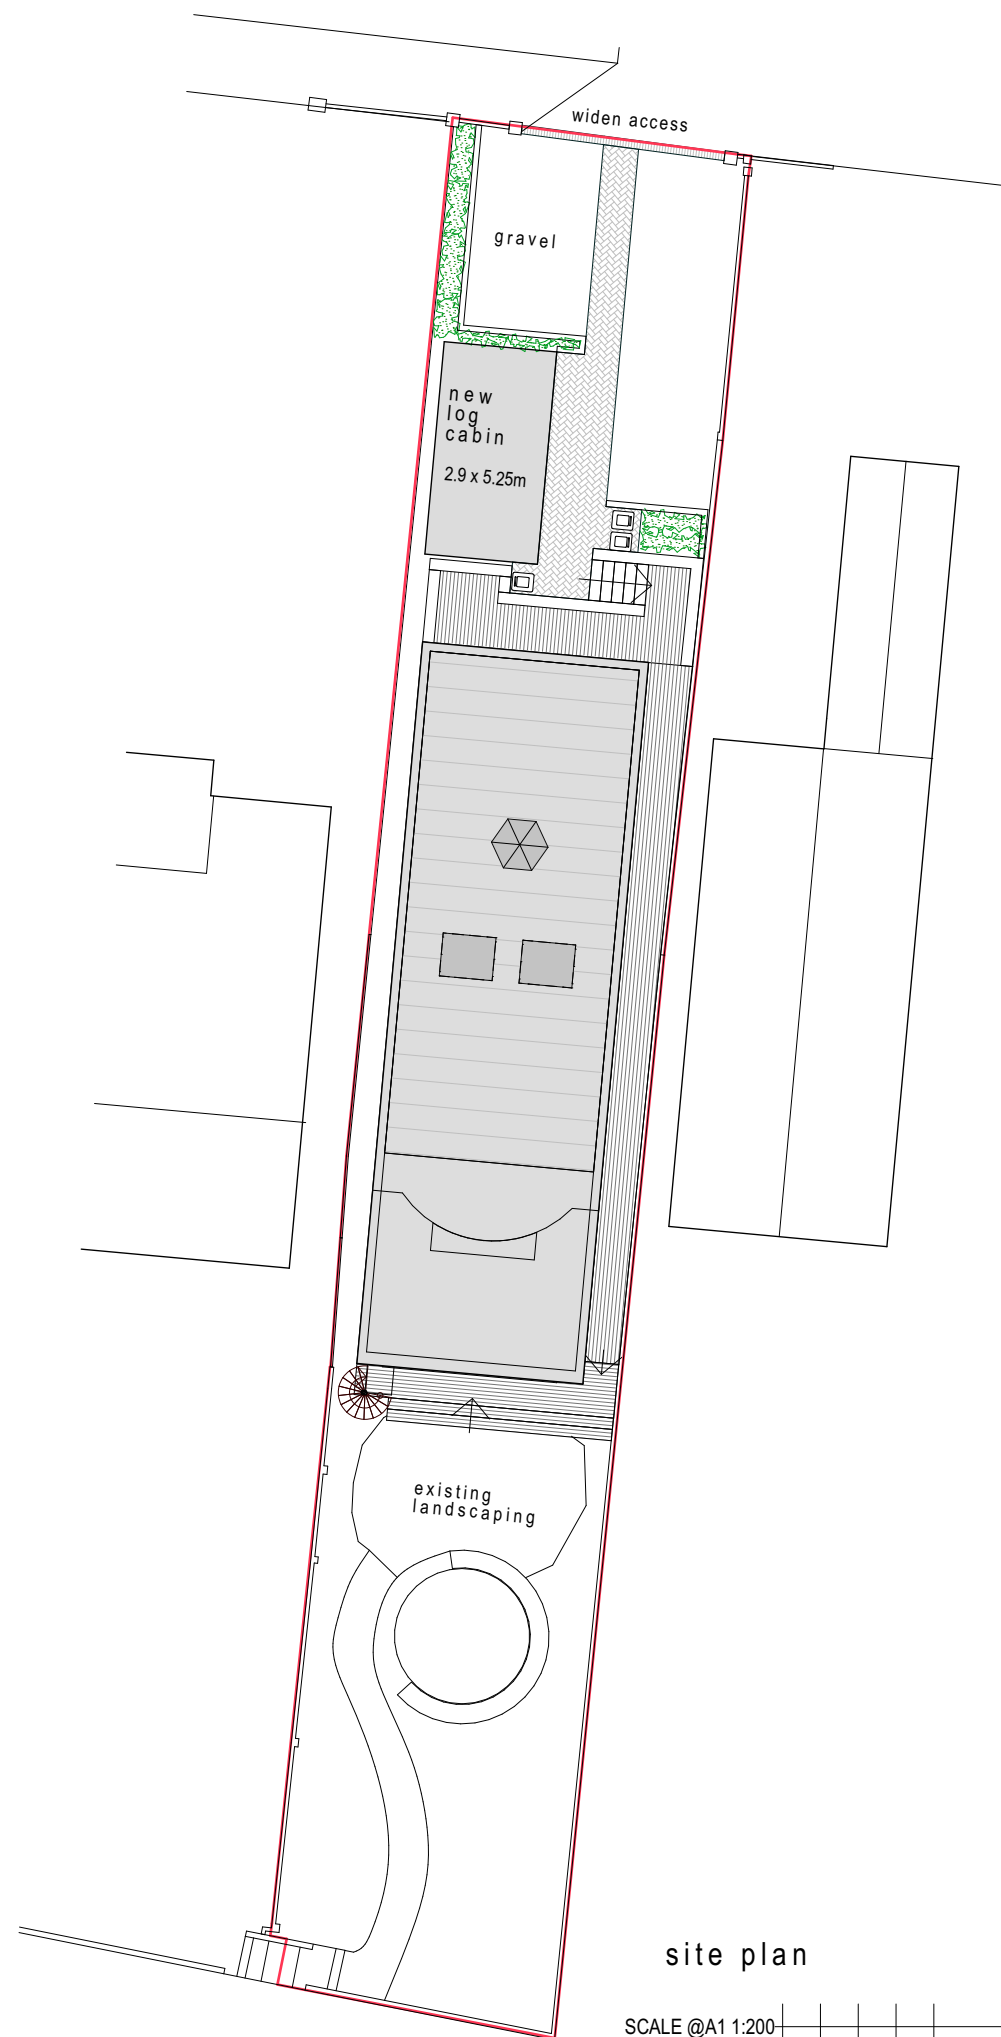
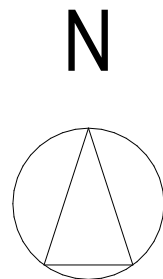


 

site plan

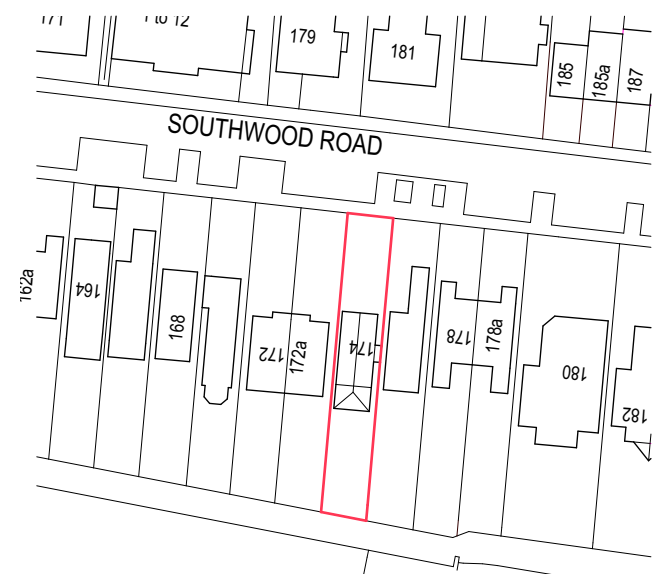


block plan

 

Ordnance Survey, (c) Crown Copyright 2021. All rights reserved. Licence number 100022432

location plan

 

(M): 07792 379302 (E) rudi.design.co@gmail.com (W) cloud9designstudio.co.uk

Client Ivan Snell & Sarah Lawson

Project Proposed New Build
174 Southwood Road
Hayling Island
Hampshire PO11 9QL

Drawing Title **Site, Block & Location Plans**

Drawing **CND8_SK03** Rev f
Date Aug 2021 Scale 1 : 200, 500 & 1250 @ A3