




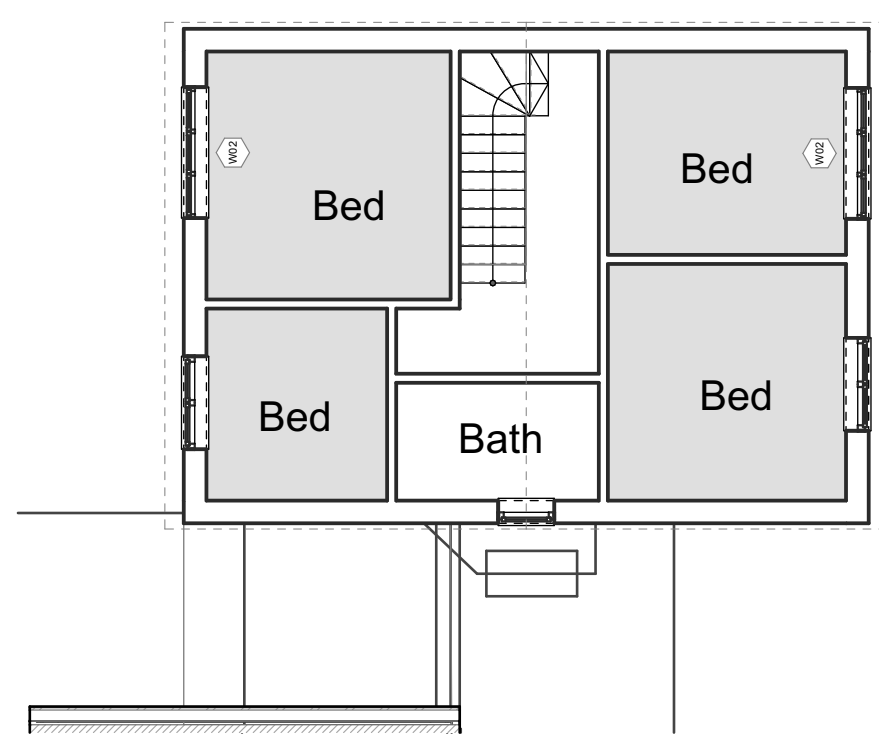


3 FIRST FLOOR (Existing and Proposed)
1:100

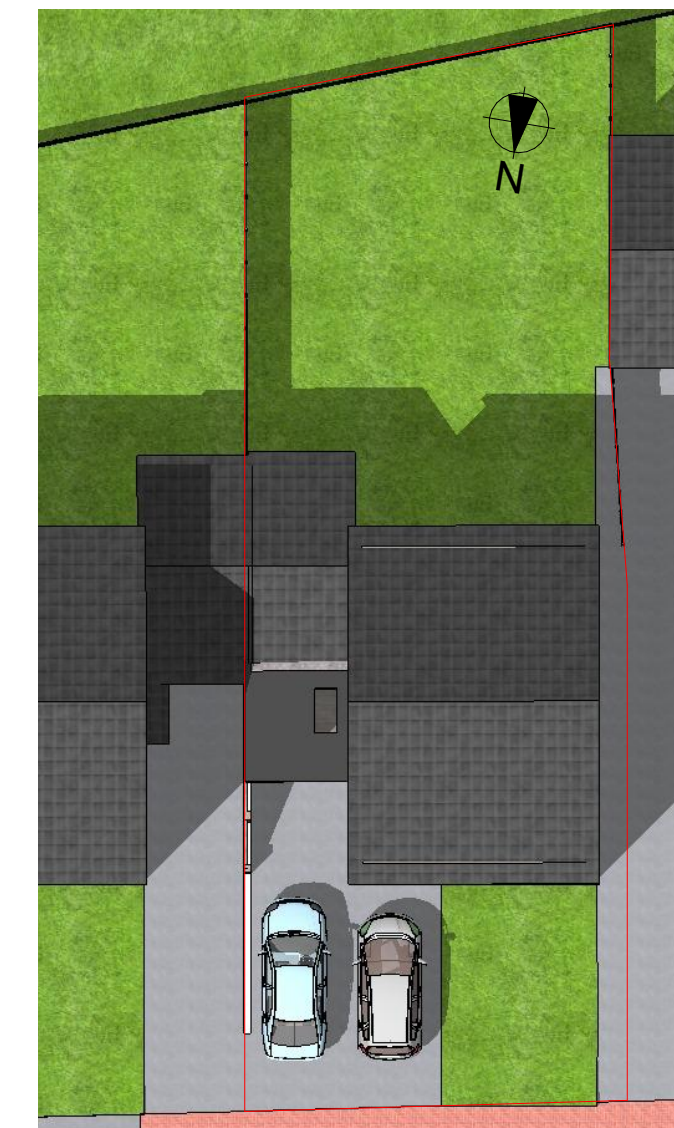

7 Roof/ Block Plan (Proposed)
1/200

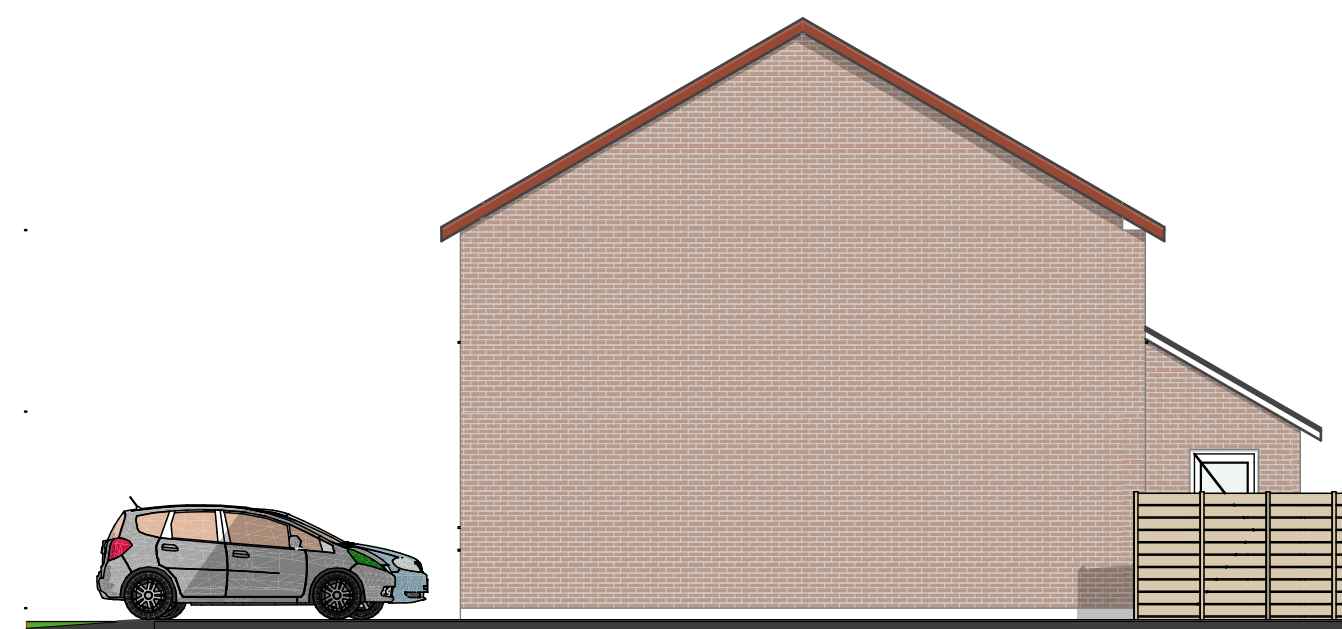


5 _____ West Elevation
1:100

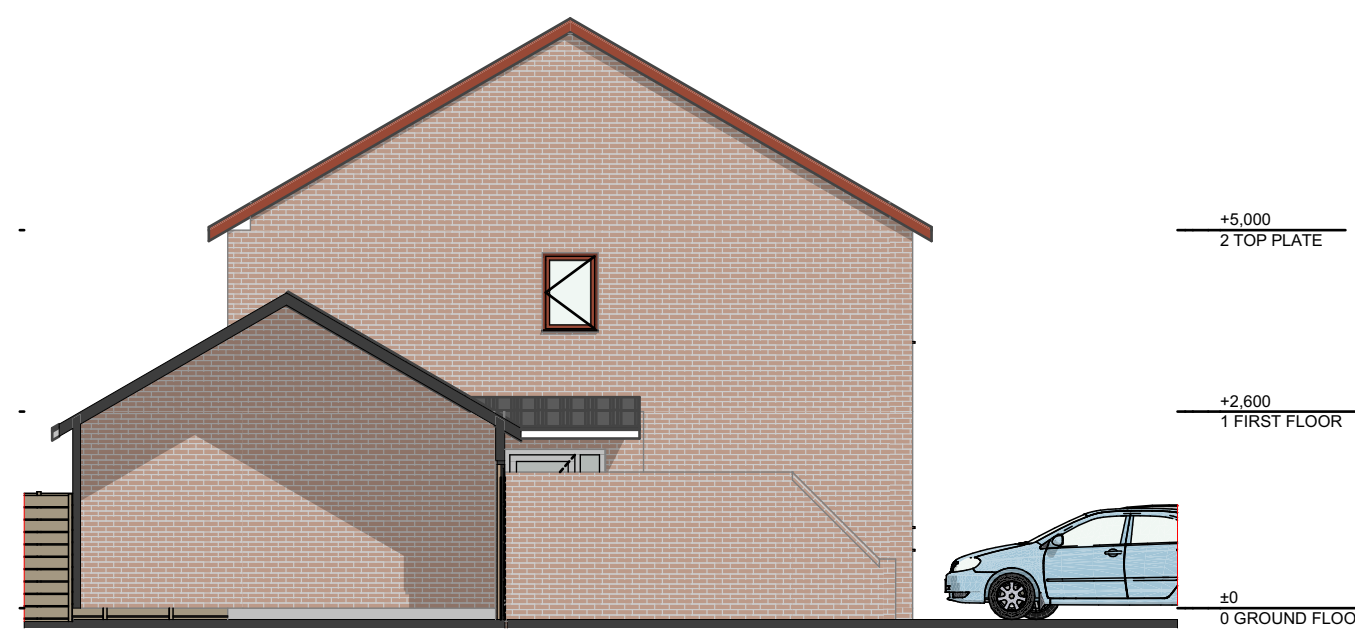

13 East Elevation (Existing)
1:100




6 South Elevation (Existing)
1:100

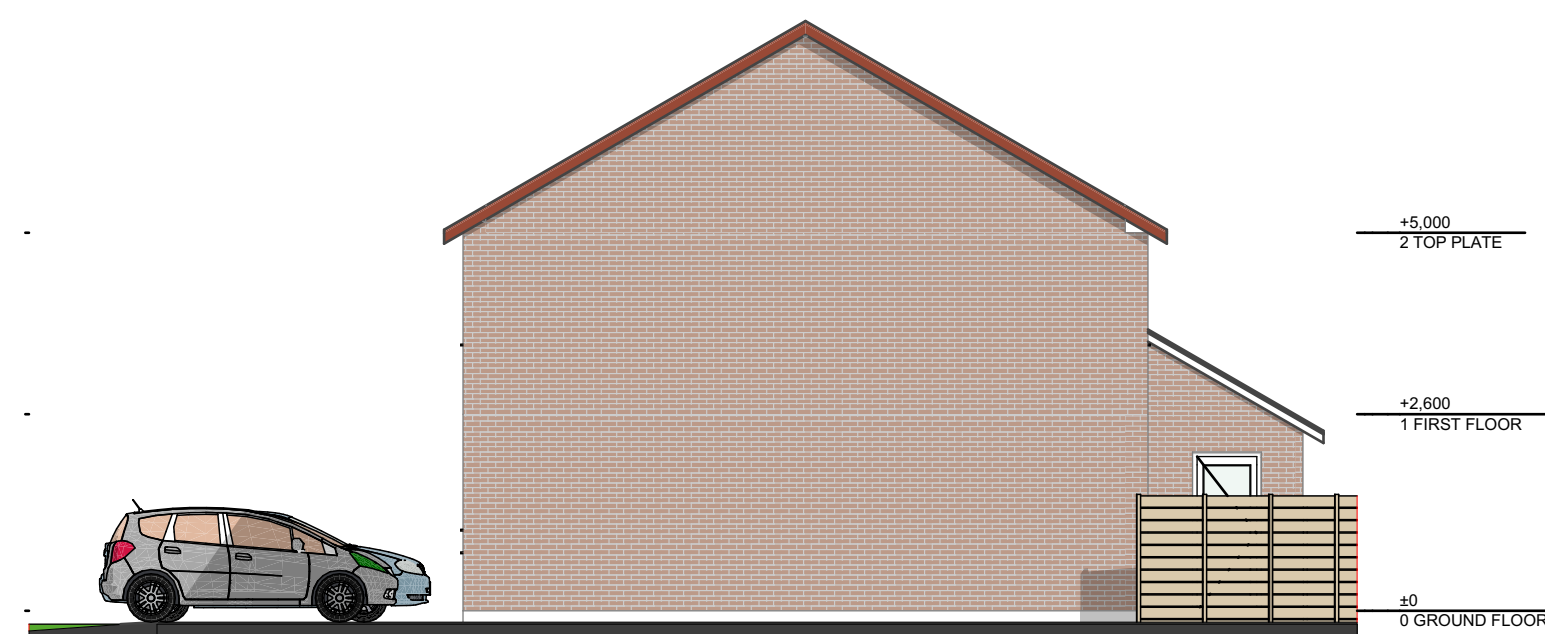

10 West Elevation (Proposed)
1:100



11 South Elevation (Proposed)
1:100

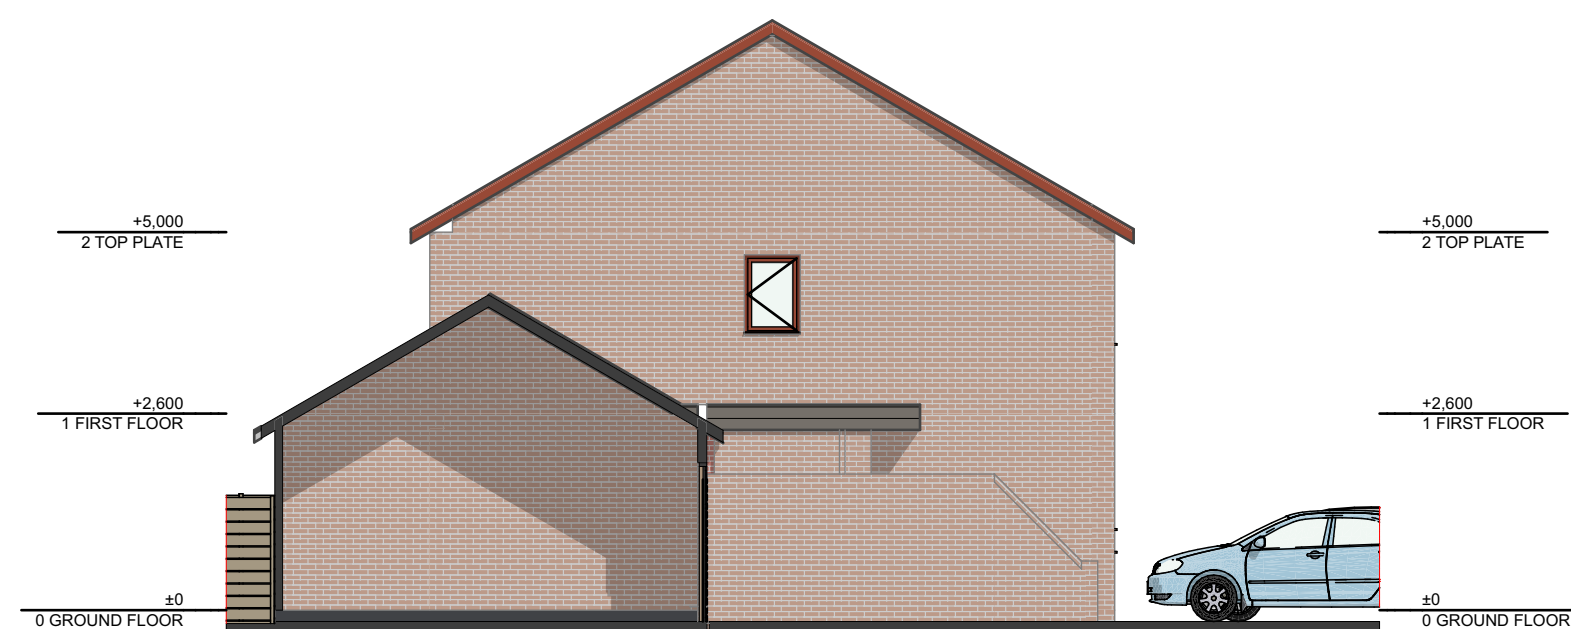

12 East Elevation (Proposed)

The Old Farmhouse Onway Kentisbeare Devon, EX15 2EX
Chartered Architects
 Registered Office: 5 Wheatfield Close, Culmpton, Devon, EX15 1RS Registered No. 4930308 England

Construction Risks	Maintenance/cleaning Risks	Demolition/adaptation Risks
In addition to the hazard/risks normally associated with the types of work detailed on this drawing take note of the above. It is assumed that all works on this drawing will be carried out by a competent contractor working, where appropriate, to an appropriate method statement.		
Safety Health and Environmental Information Box		

Safety Health and Environmental Information Box

Extension to Existing dwelling

**A Muxworthy
4 Osprey Drive
Hayling Island
Havant**

3 cm ACTUAL

Date:	03/04/2023
Scale:	AS NOTED
Drawn:	
Job:	
Sheet	

A.07 B

Plotted On: 03/04/2023

Plans and Elevations Existing and Proposed