


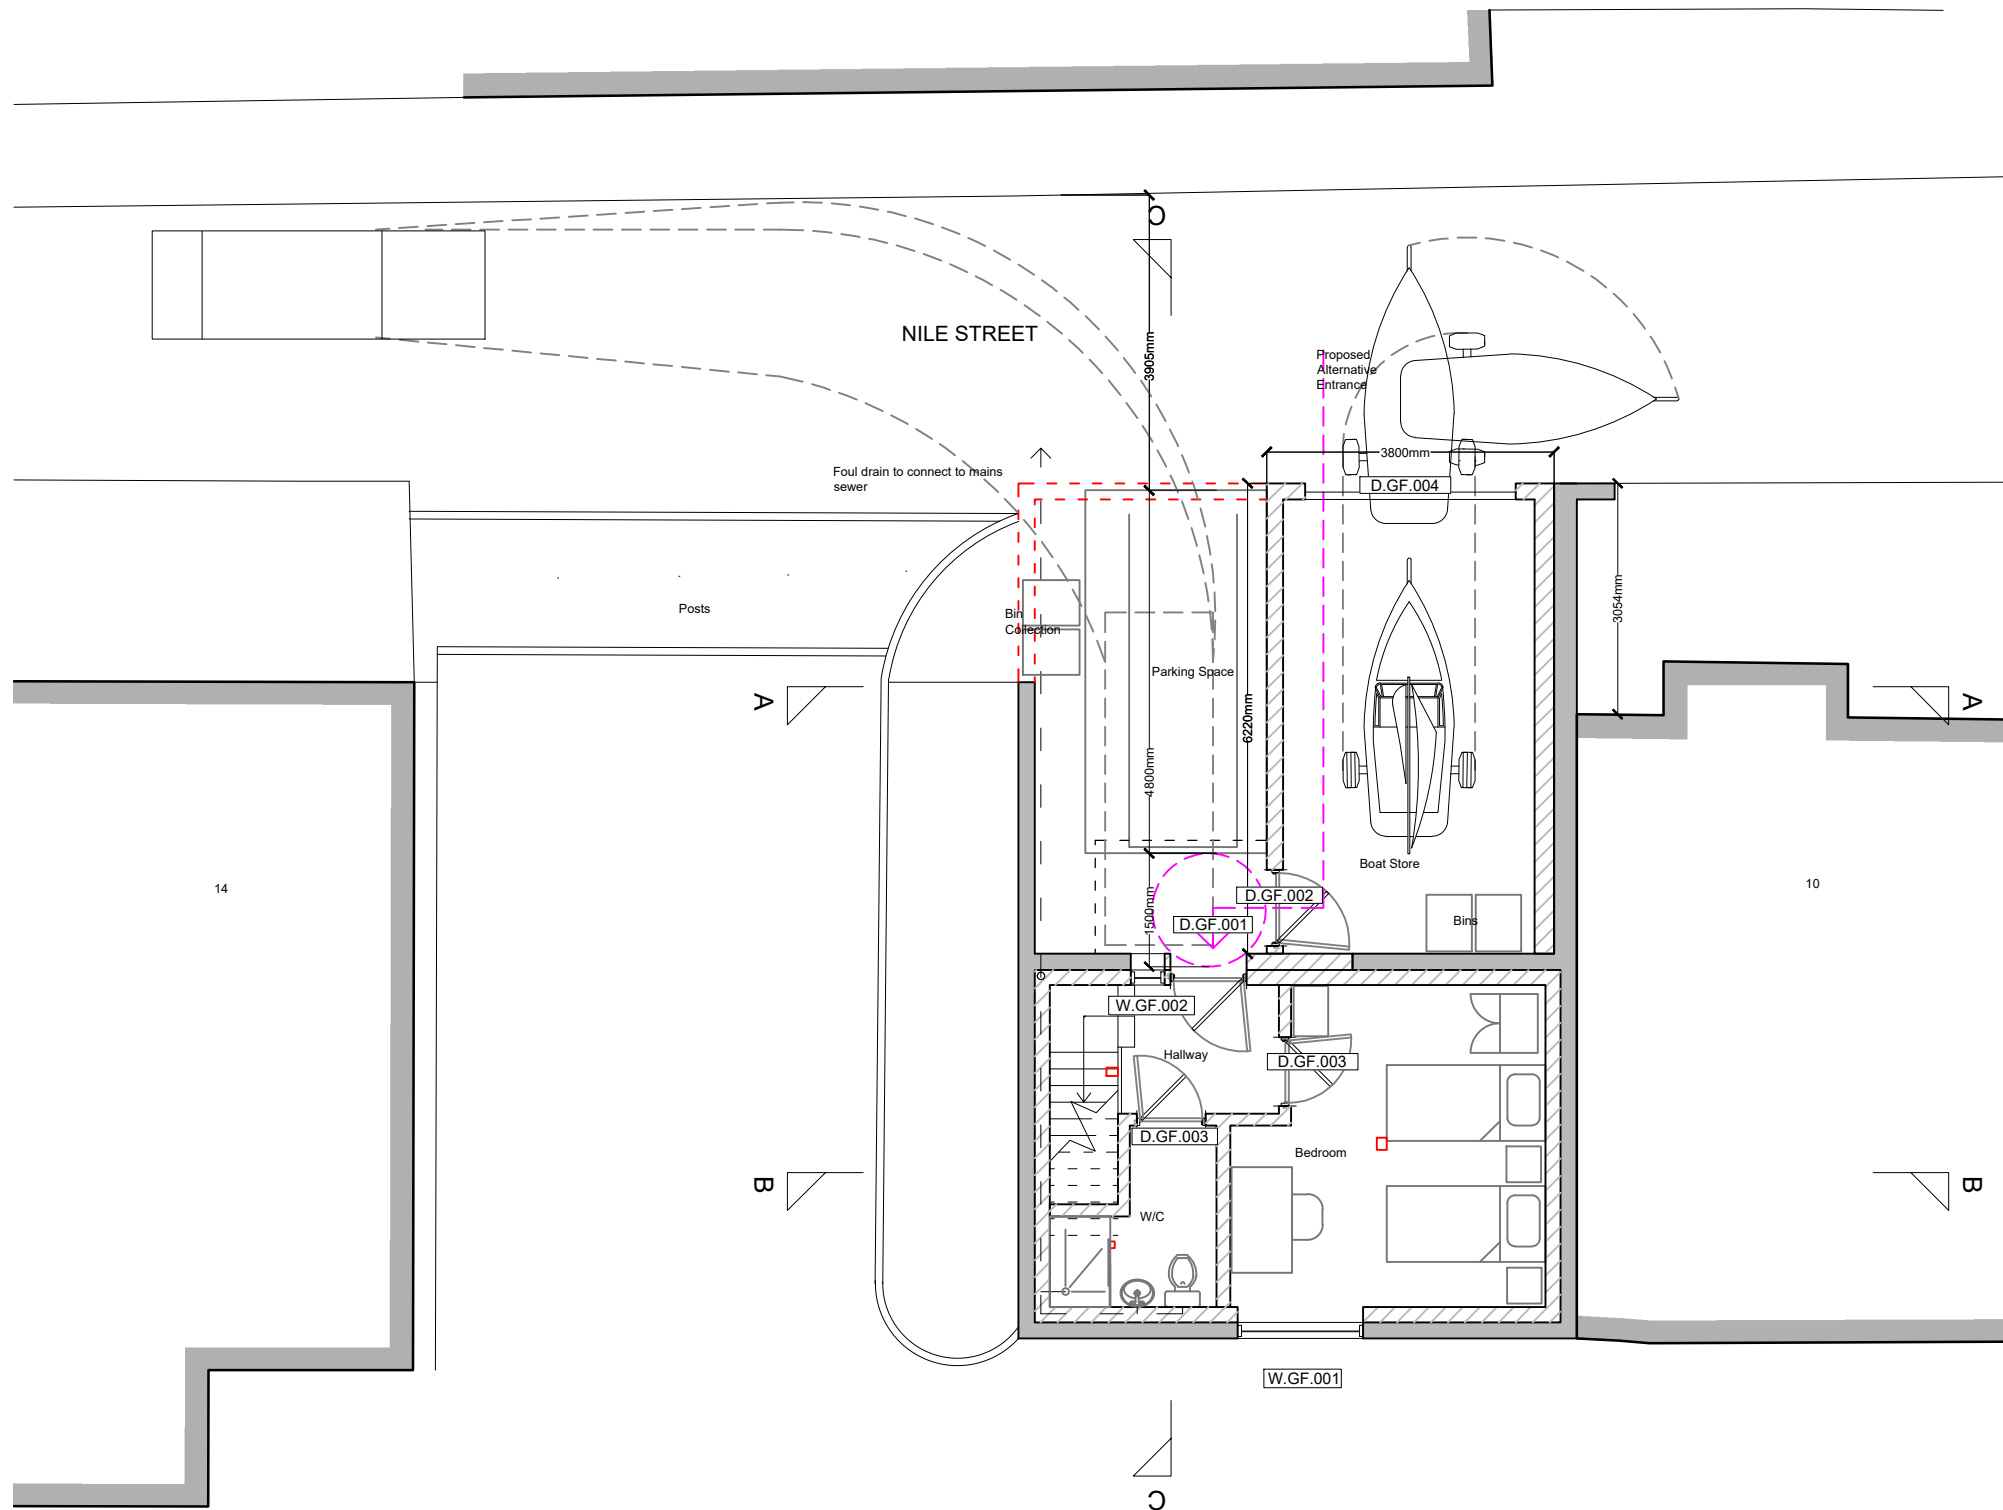

Key

- Existing Construction
- Proposed Construction
- Existing Construction Removed
- Existing Pillar Removed
(New structural beams installed to support floor)

Ground Floor plan

notes:



revisions:

- A | 13.06.2022 | DMB | Hatch amended, key added, dimension added, added context to GF
- B | 17.06.2022 | DMB | Dimensions added to proposed Ground Floor plan
- C | 30.06.2022 | DMB | Sections and FF plan moved to separate sheets, GF plan widened to show no. 14, turning circle shown, waste pipe shown
- D | 27.10.2022 | DMB | Amended for Planning
- E | 01.11.2022 | DMB | Boat Store amended
- F | 15.11.2022 | DMB | Boat turning circle added
- G | 05.04.2023 | DMB | Door/window notes added, front door amended

revisions:

Martin Plummer
House Alterations
12 Nile Street, Emsworth

drawing information title : **Proposed Plans**

status : Planning
date : April 2023
scale : 1:100 @ A3
drawn : DMB
checked : JS



PWP Architects Ltd 61 South Street, Havant, Hampshire PO9 1BZ
t: 02392 482494 f: 02392 481152

e: design@pwp-architects.com
w: www.pwp-architects.com

job: 5692 dwg: 1201 rev: G

NOTE: The contractor is responsible for checking all site dimensions and levels. These should be checked prior to the ordering of any components and before the commencement of the works. All discrepancies should be brought to the attention of the Contract Administrator.