




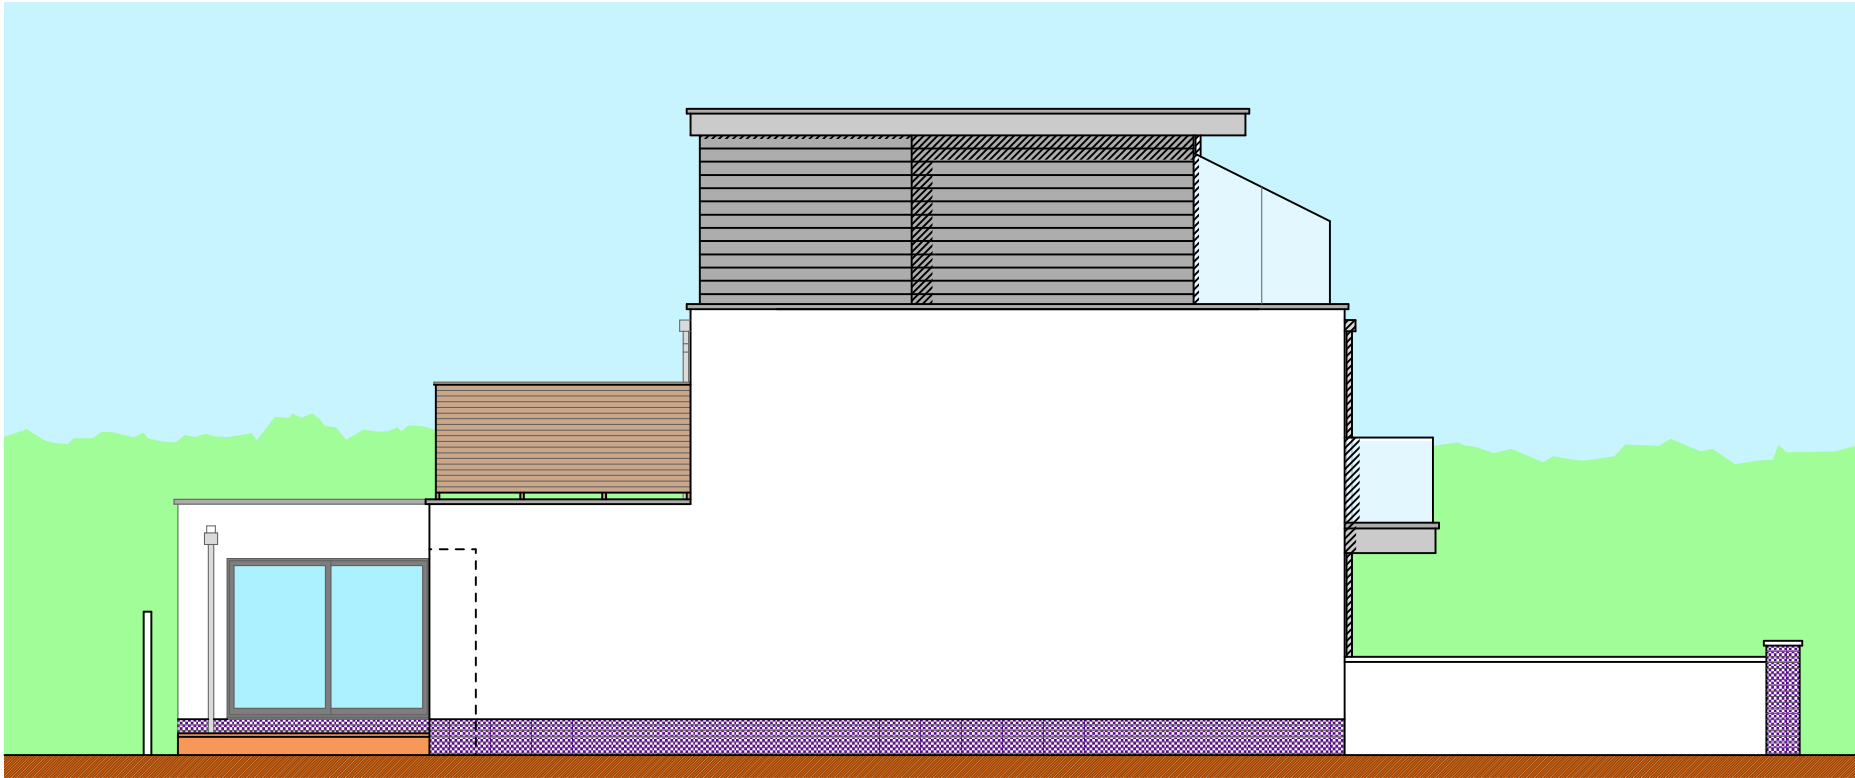

Proposed North Elevation

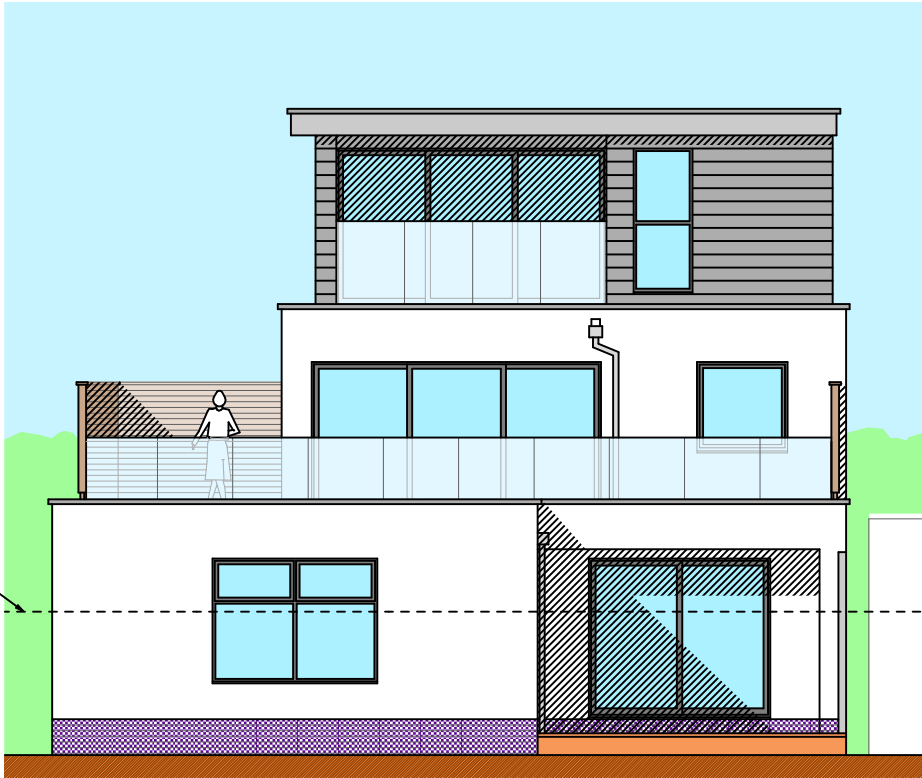


Proposed East Elevation

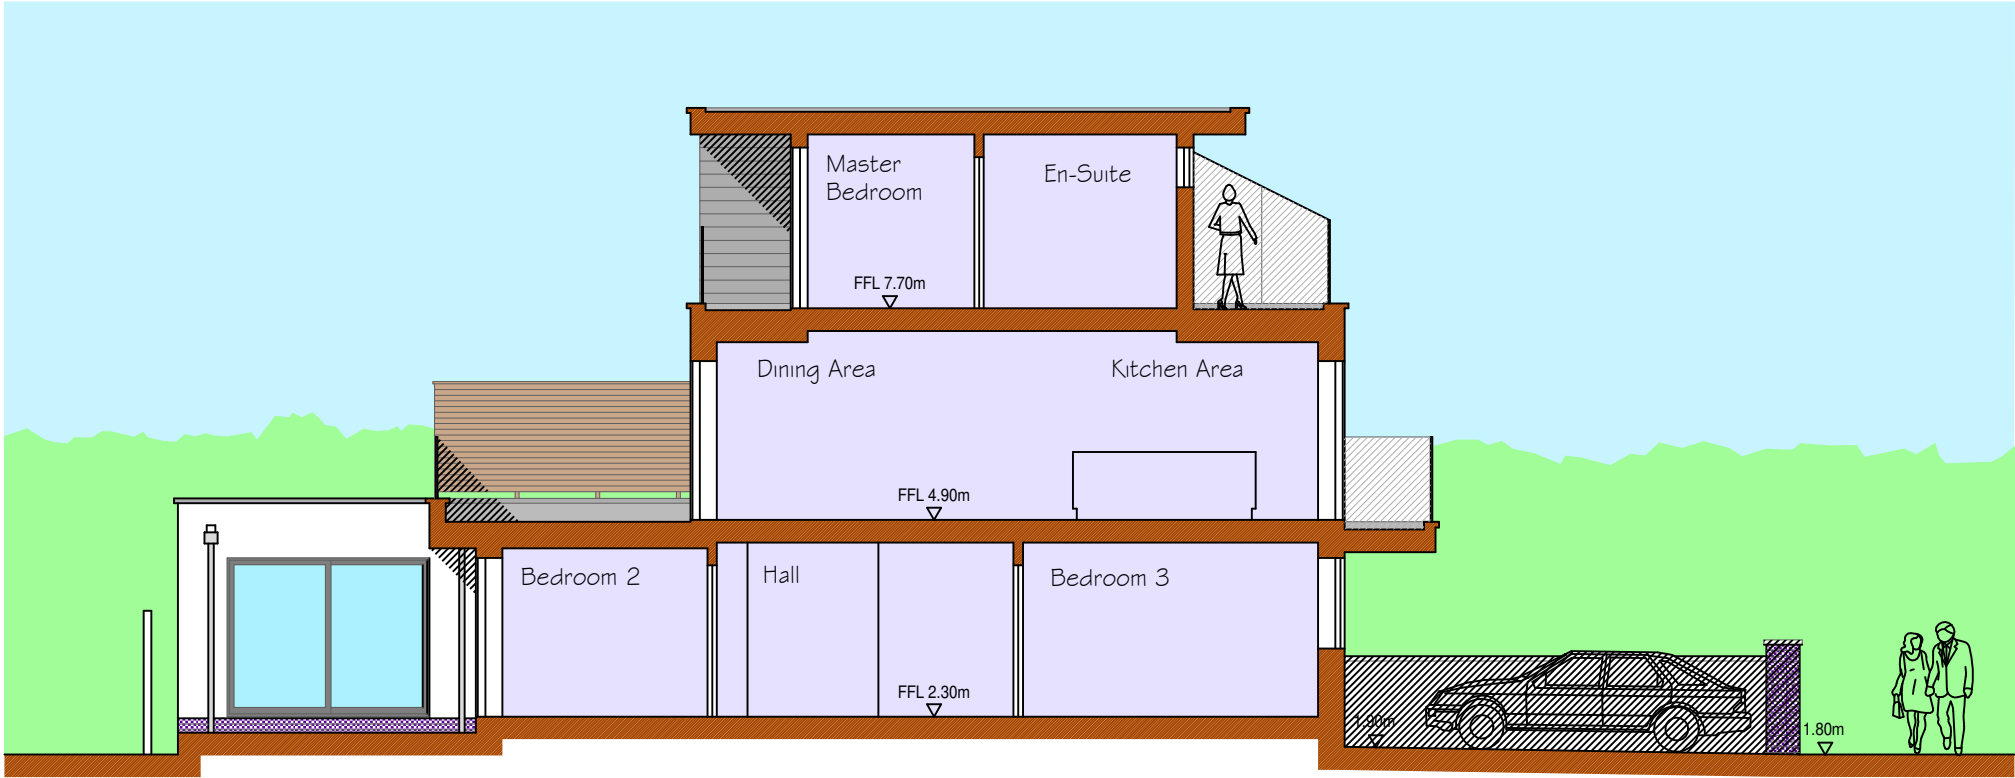

Proposed Section A-A

Refer to separate Schedule for details of external materials & finishes

 

This drawing is the copyright of the Architect and must not be reproduced without permission, except by the Local Planning Authority for planning purposes. Figured dimensions to be taken in preference to scaled. Dimensions to be checked on site before work commences. No deviation from this drawing will be permitted without the prior written consent of the Architect. Ground floor slabs, foundations, structure, etc., and all work below ground is shown provisionally and inspection of ground conditions is essential prior to work commencing. Reassessment is essential when the ground conditions are apparent and redesign may be necessary in the light of soil conditions found. The responsibility for establishing the soil and subsoil conditions rests with the Contractor.		A - Amended in response to Planning Officer's comments. 01/02/23	
		revisions	date
		drawing no. rev. date scale(s) sheet size	
		22203/205 A DEC 2022 1:100 A3	
drawing		client	
PROPOSED NORTH & EAST ELEVATIONS		MR. & MRS. FIELD	
PROPOSED SECTION A-A			
project		Jeffrey Douglas Chartered Architect	
PROPOSED REPLACEMENT DWELLING		114 Havant Road Hayling Island Hampshire PO11 0LJ Tel: (023) 9246 8889 E-mail: jdo@jeffreydouglas.co.uk	
25 SANDY BEACH ESTATE			
HAYLING ISLAND, HAMPSHIRE PO11 9RG			