


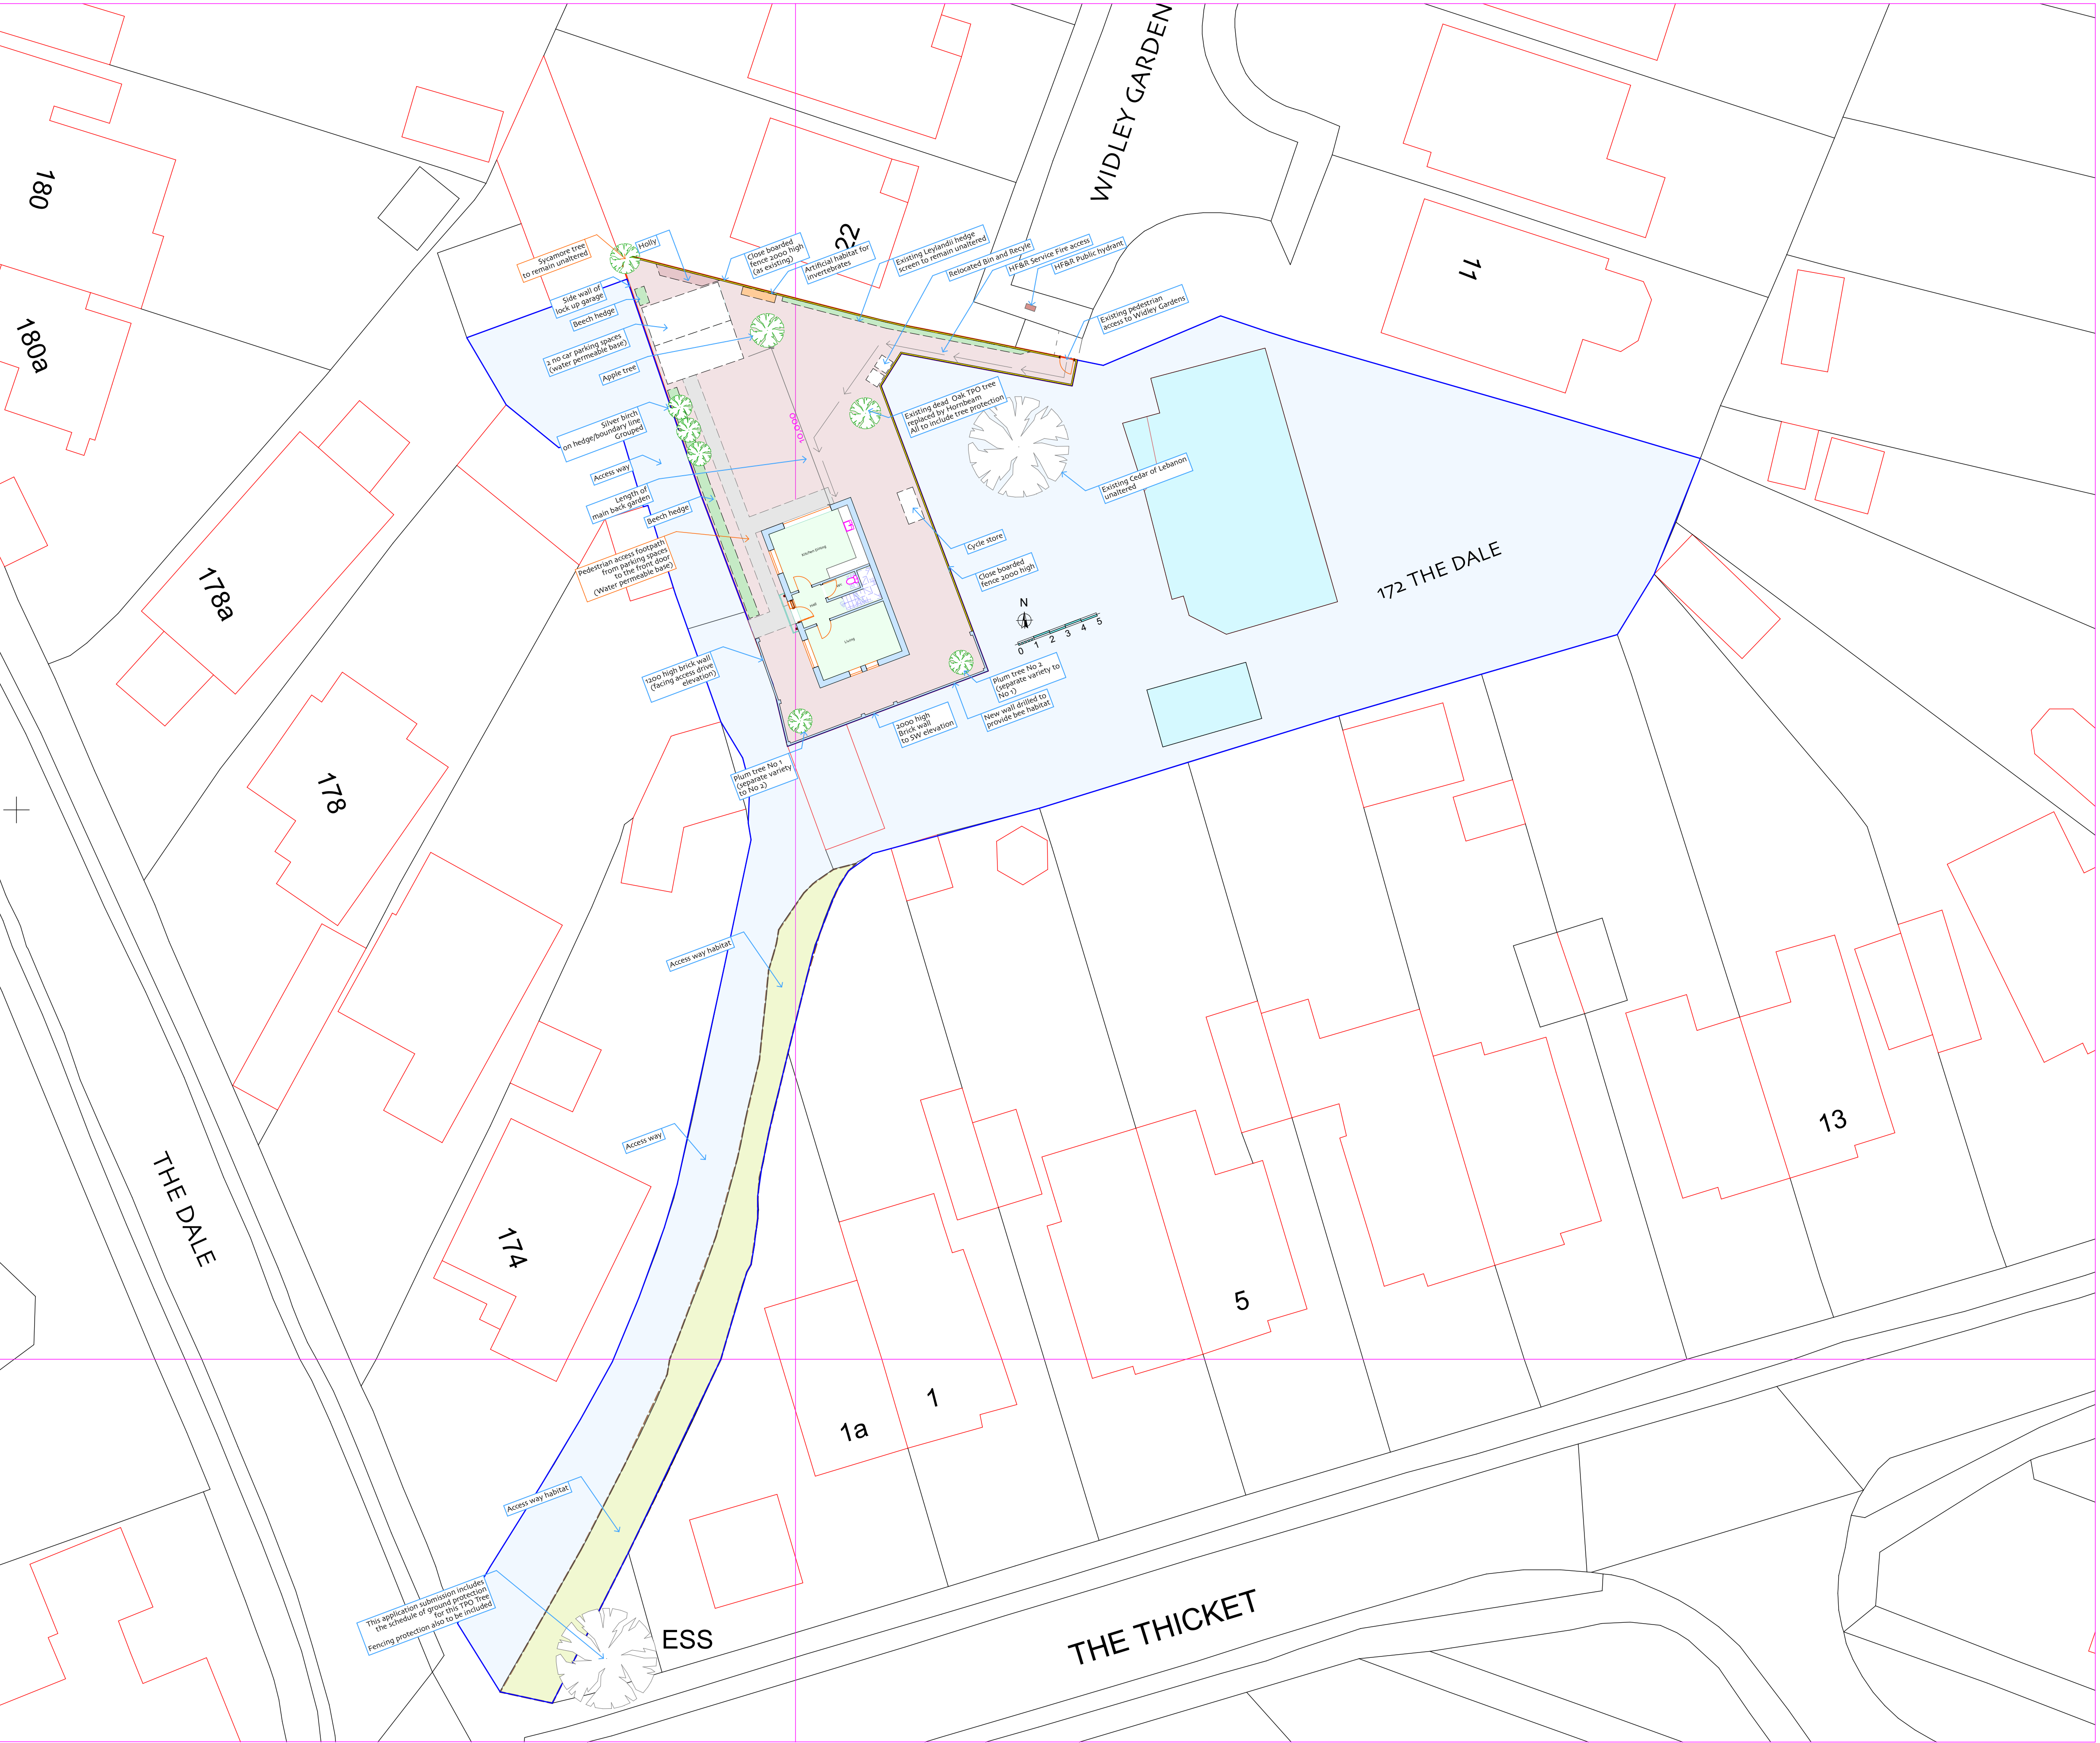

Site Layout Plan @ 1,200 scale on A1 Landscape

Revisions and date

Rev A, 2 May 2023 Showing amended location of Bin and Recycle storage area

Rev B, 12 June 2023 Showing amendments to the planting and trees

Rev C, 4th August 2023

1. Replacement Tree Cherry shown in NW corner

2. Beech hedge to the access drive west boundary extended to pedestrian access

3. Fenced tree protection to be provided to the TPO Oak at the junction between the access drive and The Dale in addition to the already included root protection over drive surface

4. Leylandii screen hedge to the boundary with Widley gardens to be retained

5. Location of the Bin and Recycle storage area amended (2nd amendment)

6. Wall and fence heights noted on plan to the West, South and East boundaries. These being 1200, 2000 and 2000mm respectively

7. Existing Cedar of Lebanon protected and unaltered

8. This amended Site Plan drawing supercedes drawing Bio and HF&R Service Plan - Drg No 172 TD 25

9. Length/dimension of the main back garden shown

Rev D, 19 September 2023

1. NW Corner Sycamore tree retained

2. Pathway from parking area to front door now shown (orange outline to notes)

SITE PLAN

This drawing now includes Bio details, Landscaping and Hampshire Fire and Rescue Access plan and garden footpath to parking area

172 THE DALE
Widley
Waterlooville
Hampshire
PO7 5JE

Scale 1, 200 at A1 Landscape

August 2023

Mick Morris AADipl RIBA Architect

Drg No 172 TD 20 D