


Architects are to be notified of any discrepancies.
Contractors must check all dimensions on site.
This drawing is subject to copyright laws and is for use on this project only.
This drawing is to be used solely for the information as titled only.
For other information refer to the latest revision of any cross referenced drawings.
To be read in conjunction with relevant design standards/protocols


This is a colour drawing. In order to ensure any subsequent reproduction is viewed correctly it should be printed in full colour.

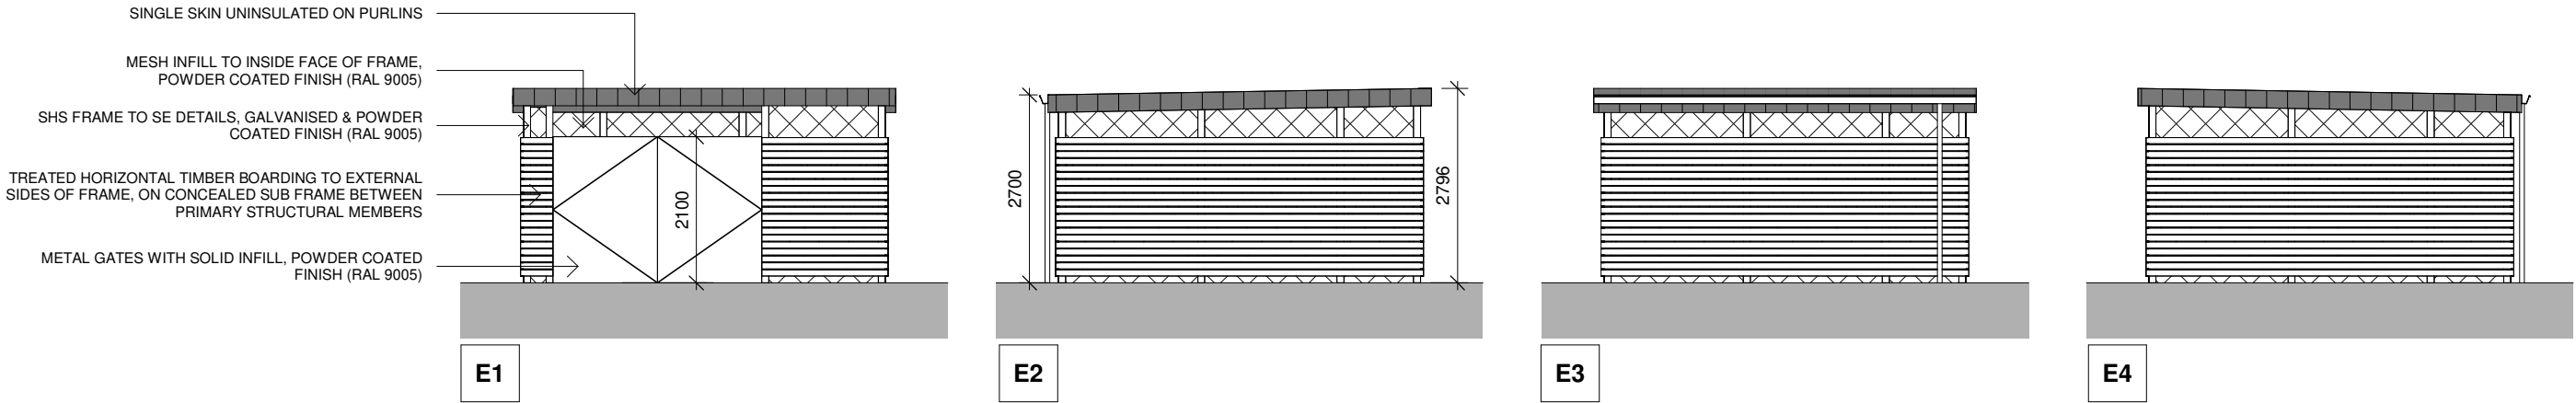

ELEVATIONS


1 : 100

For location of the proposed maintenance shed see item 3 on site plan - drawing reference DPO1-SMR-00-22-DR-A2305-S4-P1

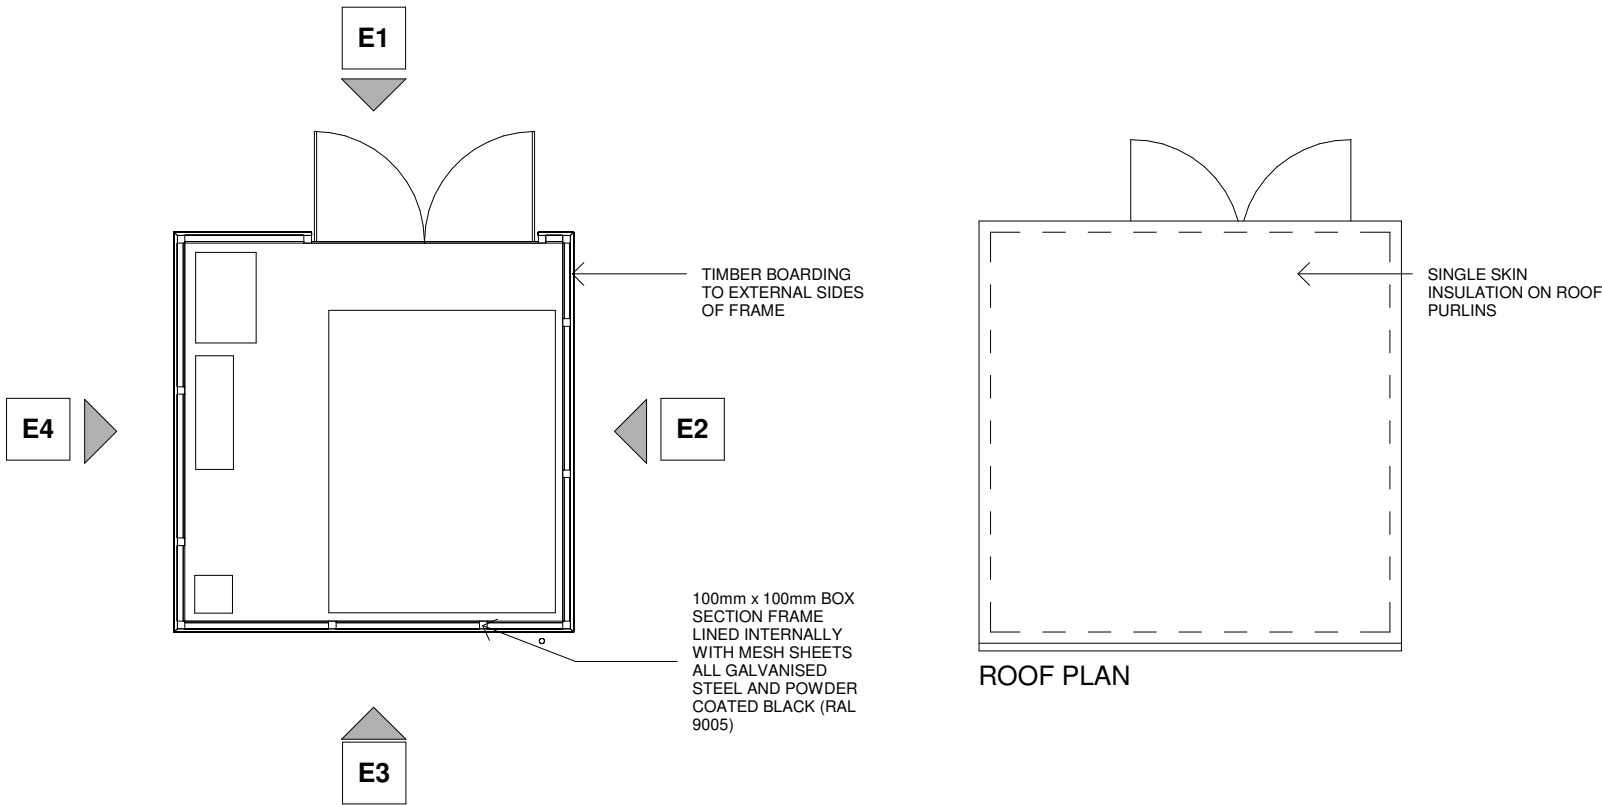

PLAN

1 : 100

 

P1	FIRST ISSUE	12.06.23	RP	RM
Rev	Description	Date	Dm	Ckd

Status
PLANNING

SMR

SMALLEY MARSEY RISPIN

ARCHITECTS

Floor 2 The Exchange Station Parade Harrogate HG1 1TS
01423 707 757 admin@smrarchitects.co.uk

Project
DPO1 - HAVANT, NEW LANE

Client
amazon

Drawing Title
MAINTENANCE SHED

Proj Ref Origin Zone Level Type Role Num Status Rev
DPO1 - SMR - 00 - ZZ - DR - A - 6101 - S4 - P1

SMR Job Ref	Sheet	Scale	Drawn
7607-00-6101	A3	1 : 100	RP