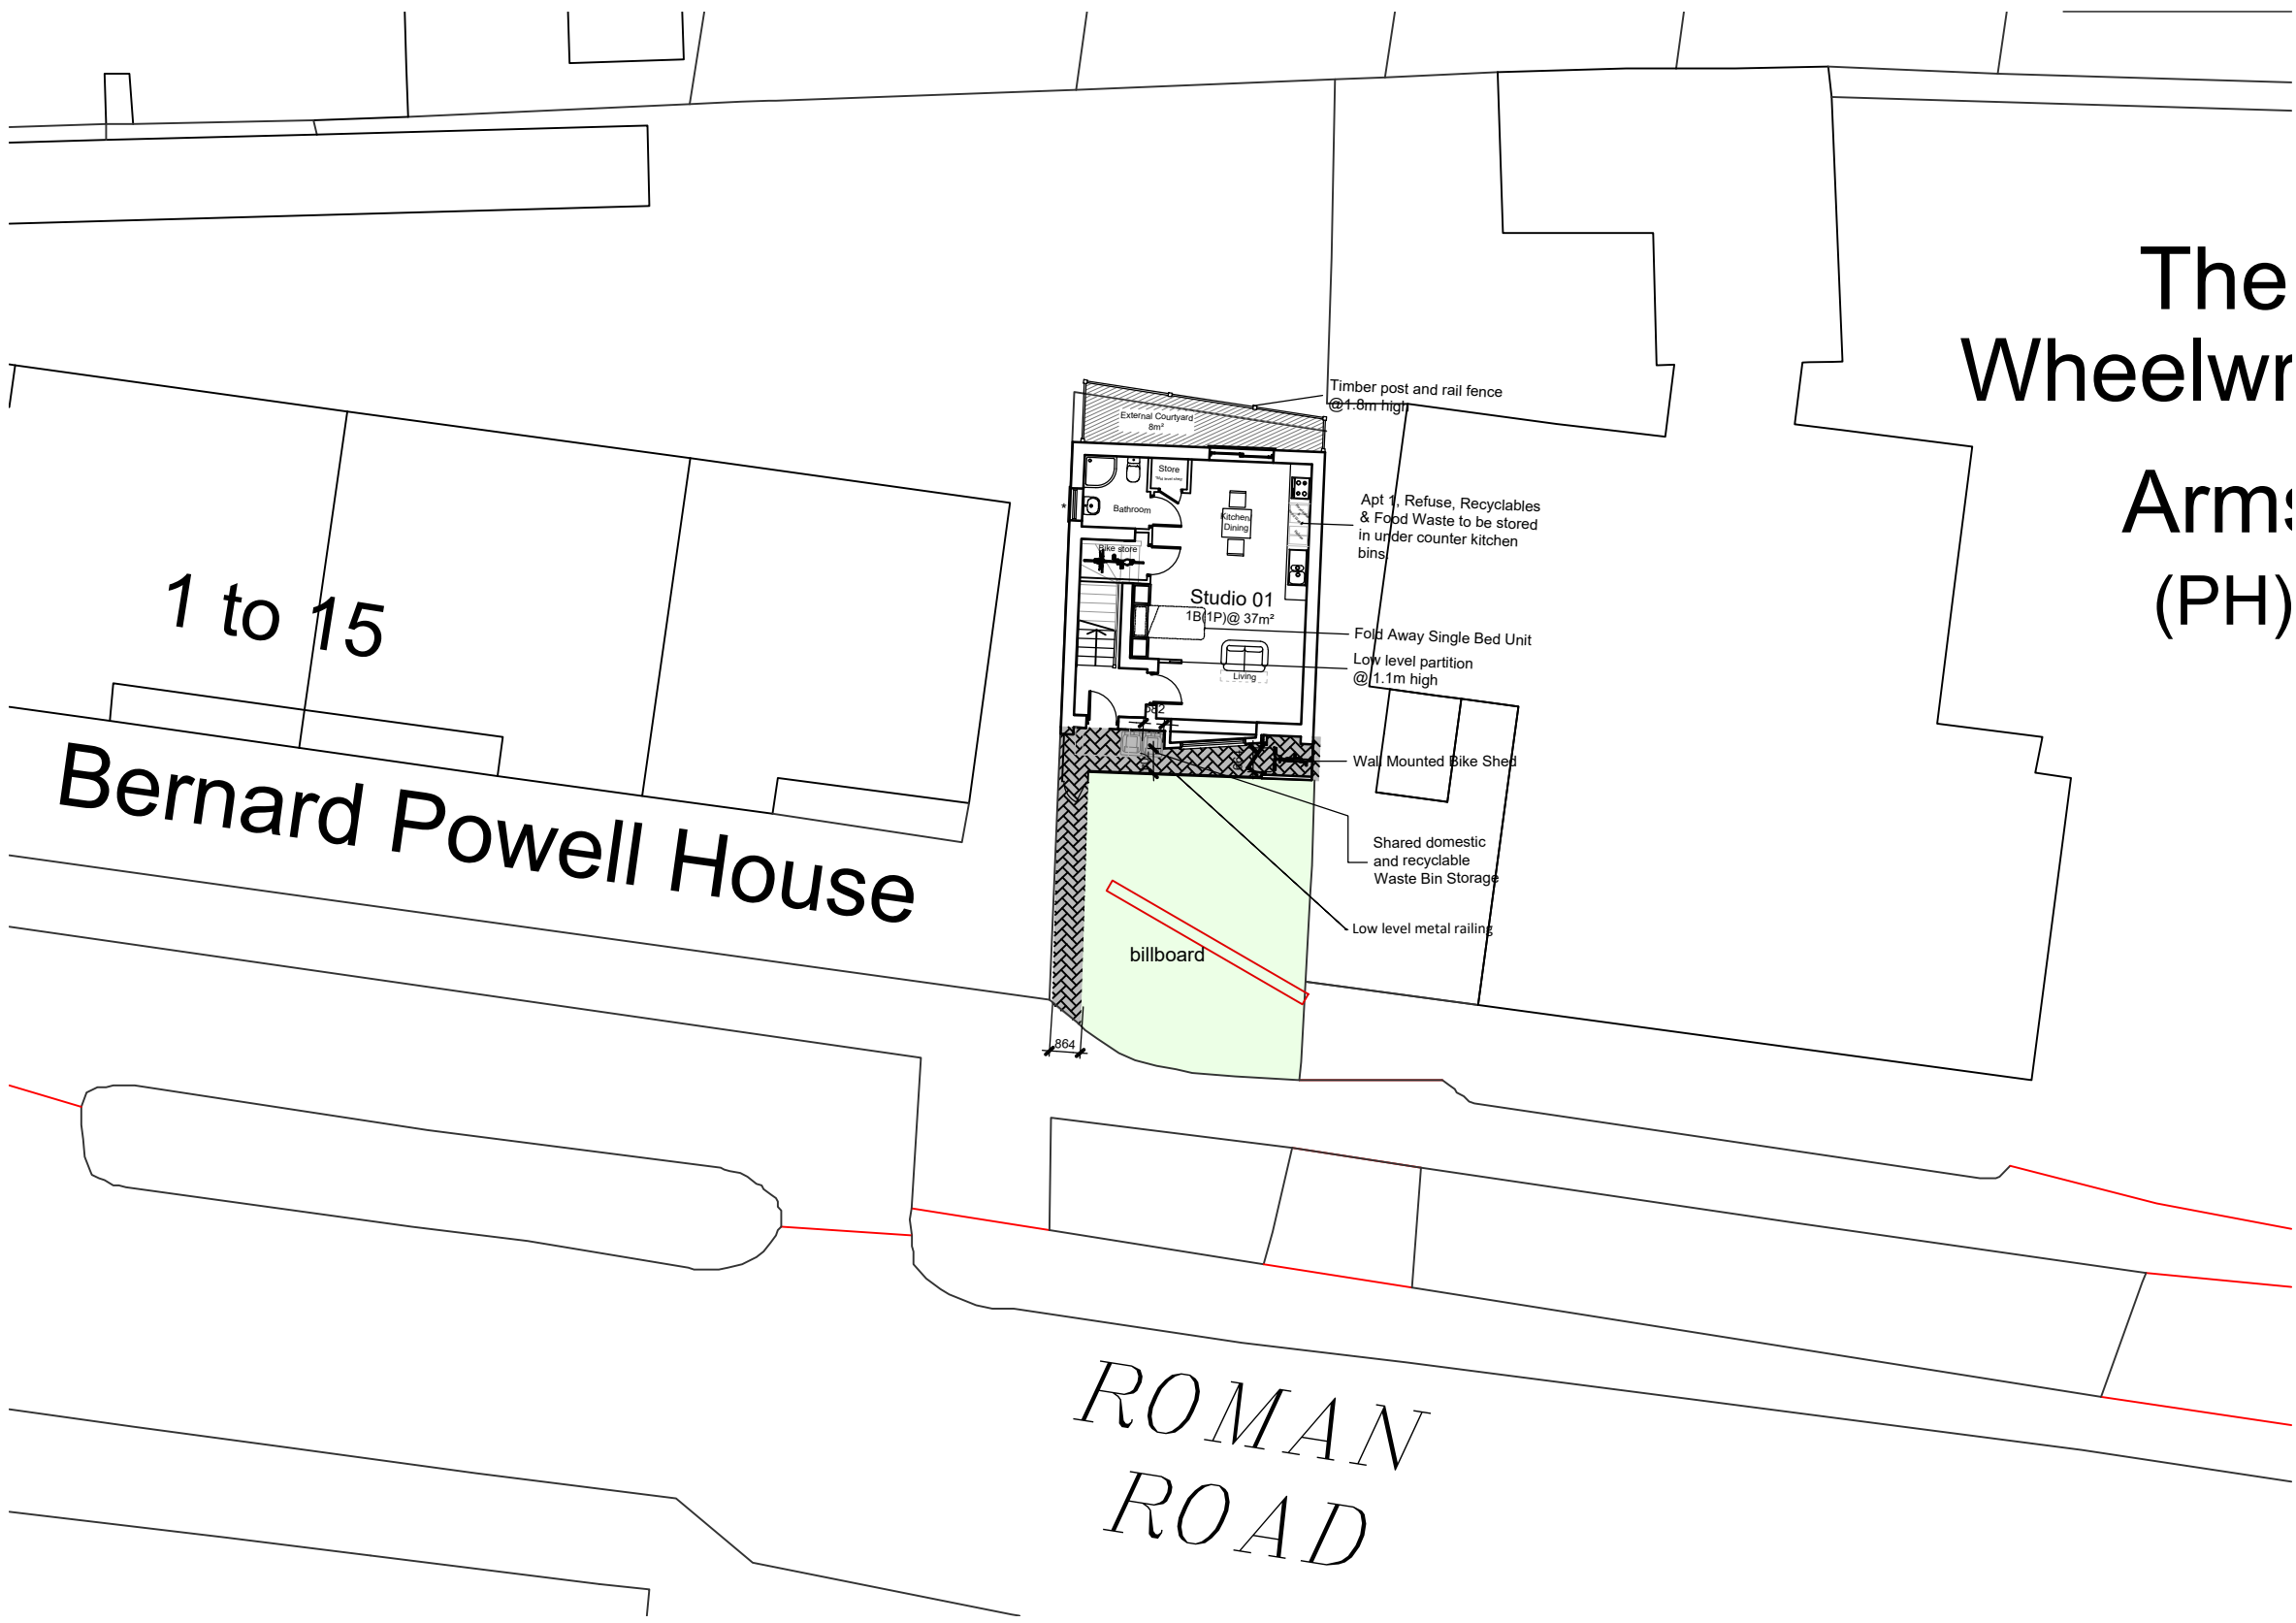



NOTES

GENERAL NOTES:
1. THIS DRAWING IS TO BE READ IN CONJUNCTION WITH THE OTHER RELEVANT CONSULTANTS DRAWINGS.
2. ALL FINISHES ARE TO CONFORM TO THE CURRENT BUILDING REGULATIONS.
3. REFER TO A SEPARATE DOCUMENT FOR THE DESIGNERS RISK ASSESSMENT.
4. ALL WORKS OR MATERIALS INDICATED ON THIS DRAWING ARE TO BE TO THE LATEST RELEVANT BRITISH STANDARDS AND CARRIED OUT IN ACCORDANCE WITH THE BRITISH STANDARDS CODES OF PRACTICE OR RECOGNIZED INSTITUTE OR TRADE ASSOCIATION RECOMMENDATIONS AND PUBLICATIONS.

Hard Landscaping

- Grass
- Herringbone paving (shared surface)

Cycle store details

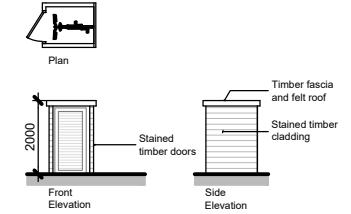

P4	Apr 2023	Planning Amendment	LR	
P3	Feb 2023	Planning Amendment	ST	
P2	Oct 2022	Dimensioned	HM	
Revision	Date	Description	Dwn	Chld

Lansdowne House
25-26 Hampshire Terrace
Portsmouth PO1 2QF
Hampshire England

Tel: (023) 92 755 333

E-Mail: admin@plcarchitects.com

Web: www.plcarchitects.com

Client :

Project :
Land Adjacent.
27 Emsworth Road, Havant
PO9 2SN

Drawing Title :
Site Site Plan

Drawn By	Date	Checked By	Date	Approved By	Date
CG					
Drawing No.	Revision	Scale			
22.3361.100	P4	1:200 @ A3			

PLC ARCHITECTS © COPYRIGHT RESERVED 2022
NOT TO BE SCALED. DIMENSIONS TO BE CHECKED ON SITE
SCALING ONLY FOR LOCAL AUTHORITY PURPOSES