



Note:
Do not Scale from this Drawing (except for planning approval).
All dimensions are in millimetres and to be checked on site.
All Dimensions relating to subcontractors or suppliers work
must be checked and agreed between the main contractor and
the sub-contractors and suppliers.

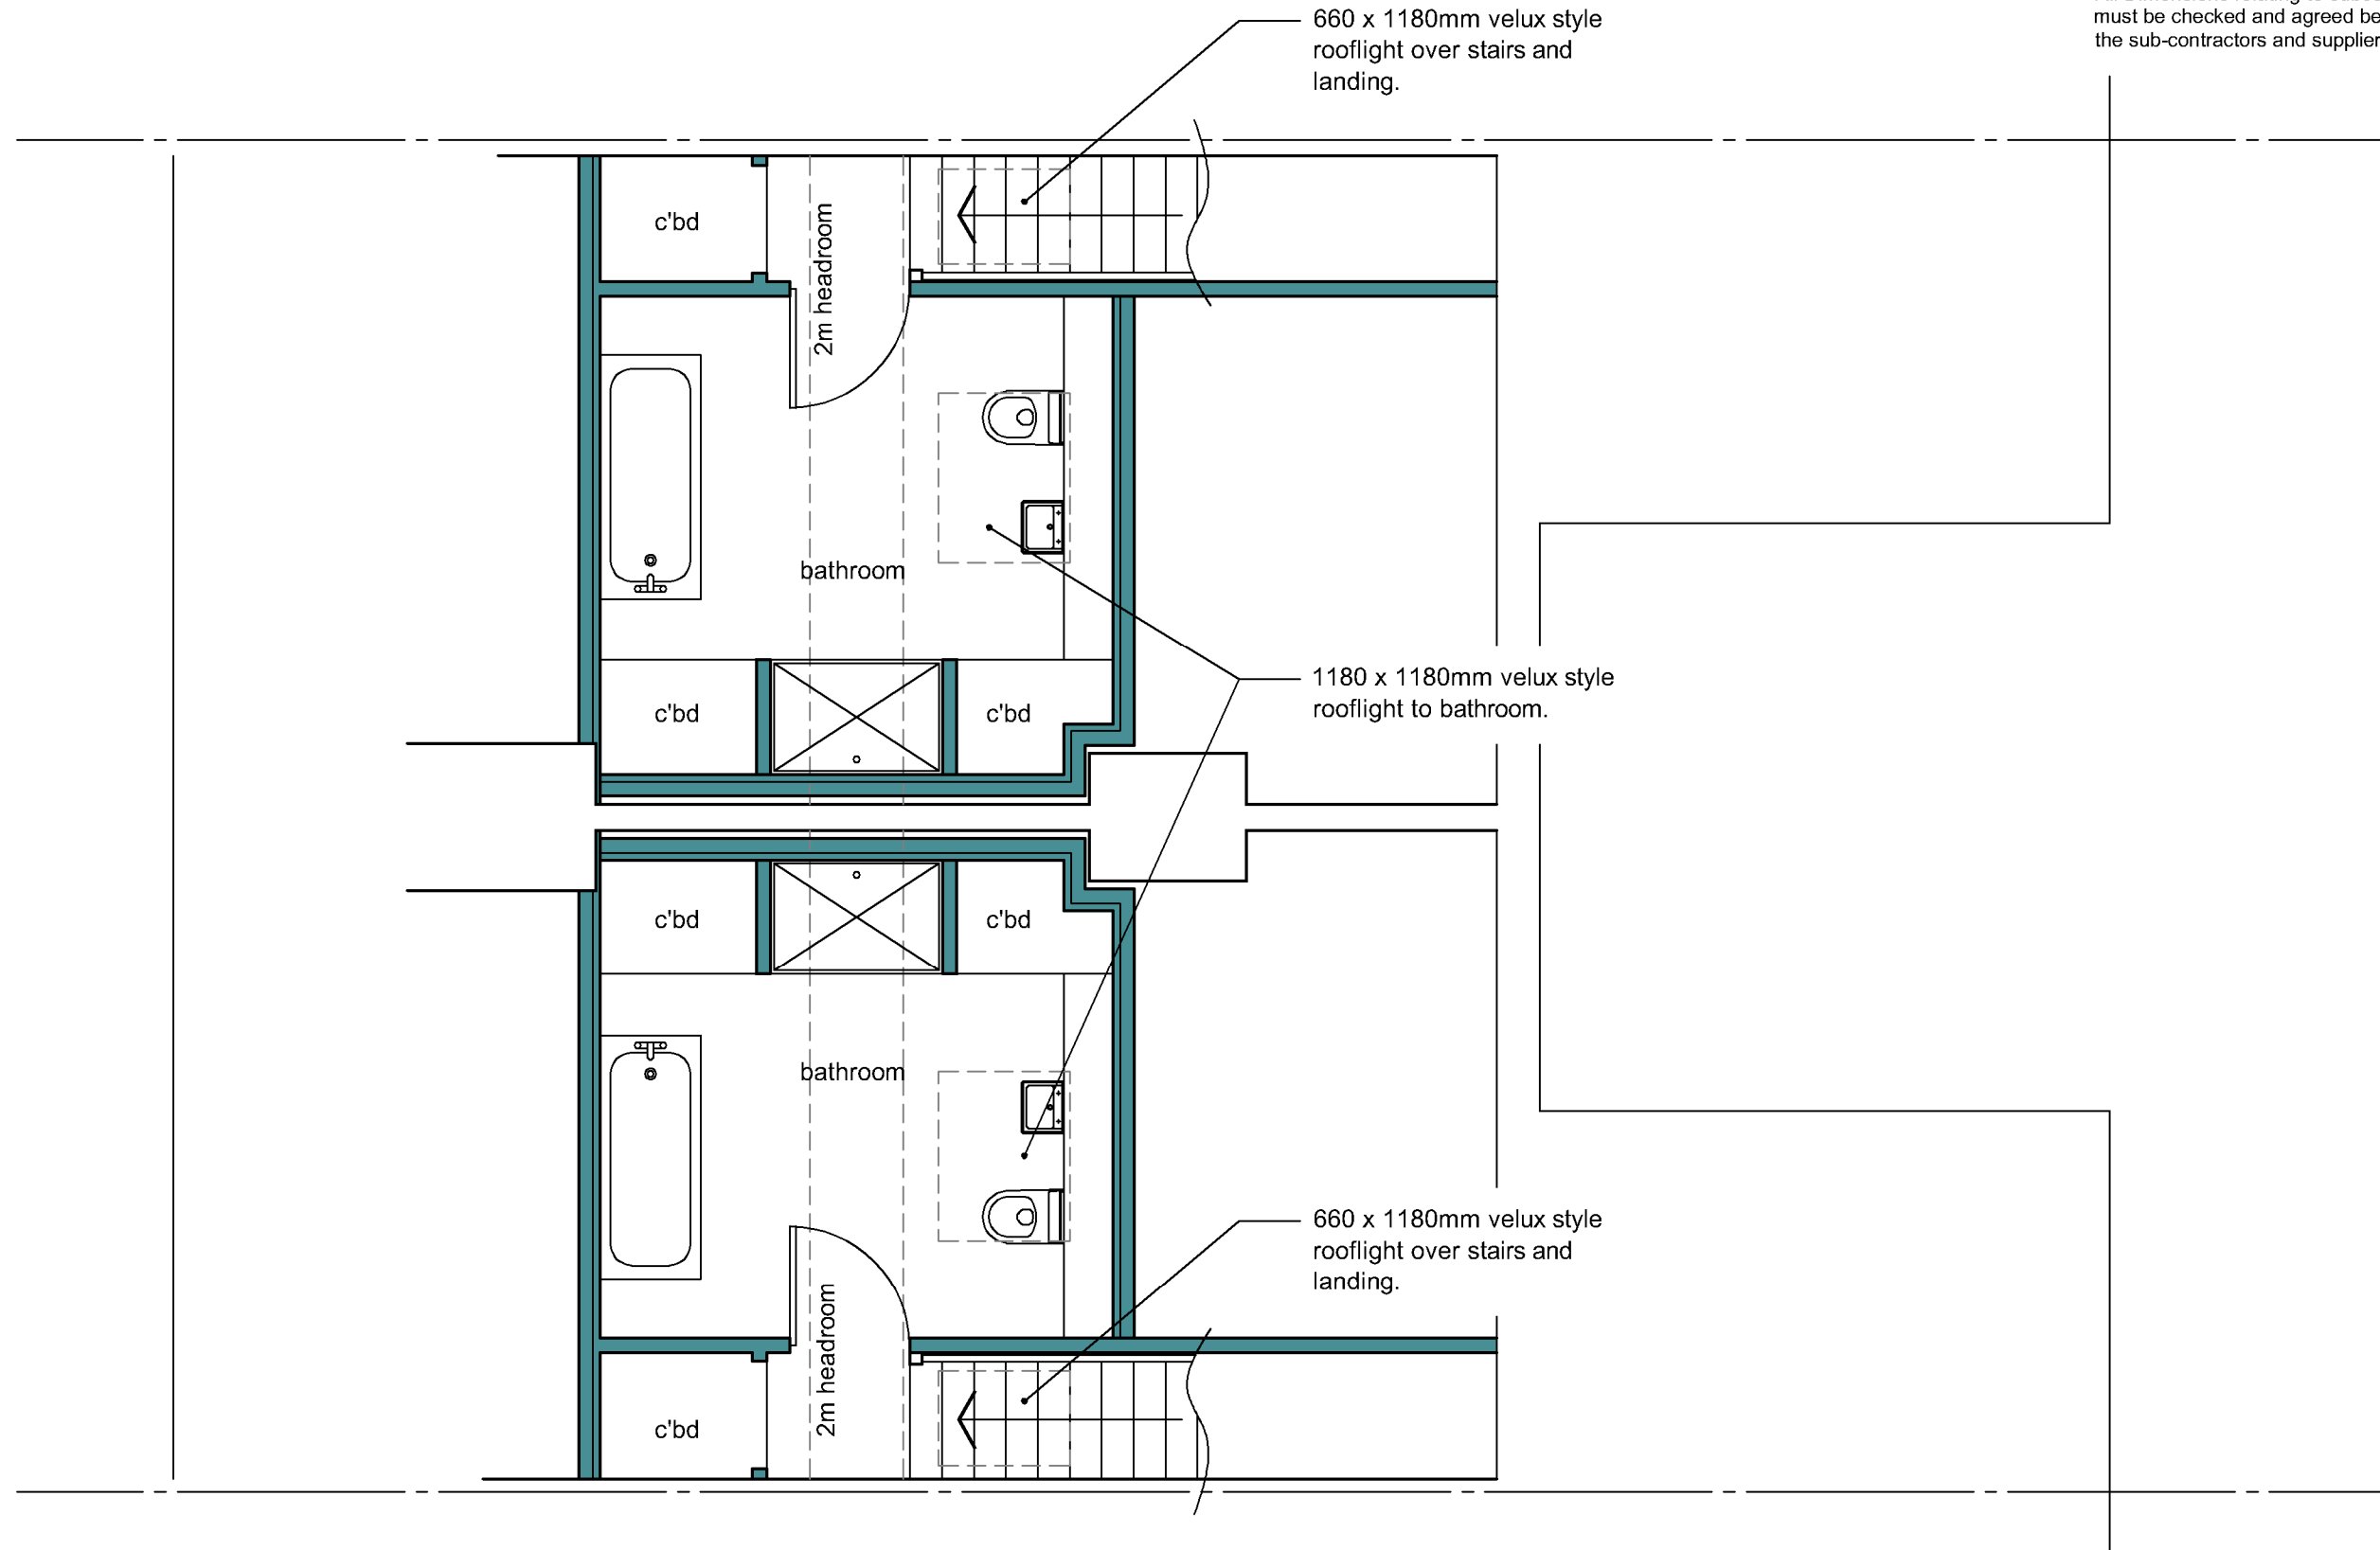

PROPOSED SECOND FLOOR PLAN
SCALE 1:50

SCALE BAR 1:50

 

DRAWING TITLE -

PLANNING APPLICATION -
PROPOSED SECOND FLOOR PLAN

CLIENT -

Mr & Mrs Powell, 41 - 43 North Street, Emsworth, Hants.

DATE -
July 2023

DRN -
gp

CHK -
-

SCALE -
1:50 @ A3

DRAWING REF -
23236 PL301

Rev
-

grp architectural design
t. 07747 011252 e. gavin.page77@gmail.com