




 


BLOCK PLAN
SCALE 1:200

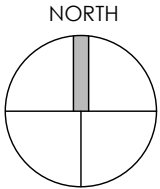


Project	REAR EXTENSION 23 PRIORSDEAN CRESCENT HAVANT PO9 3AR					Drawing	BLOCK PLAN			
						Job-Dwg Number	2101-SK-005		Rev.	-
Client	MR LEE-WARD					 ENDURE BUILDING DESIGN ENDURE BUILDING DESIGN LTD 18 Knowsley Crescent, Cosham Portsmouth, PO6 2PJ pw@endurebd.com				
Status	FEASIBILITY									
Scale	1:200		Sheet Size A3							
Author	PW	Checked	**	Date	03/04/2021					

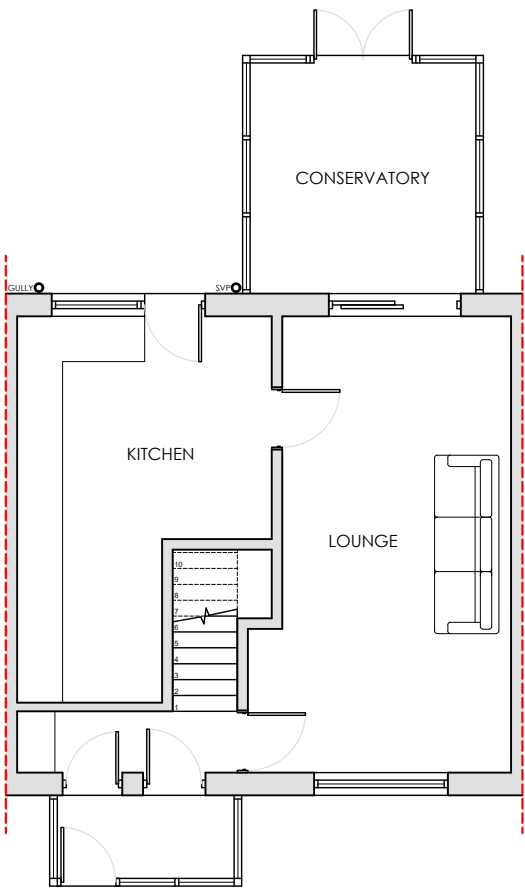


GROUND FLOOR PLAN
SCALE 1:100

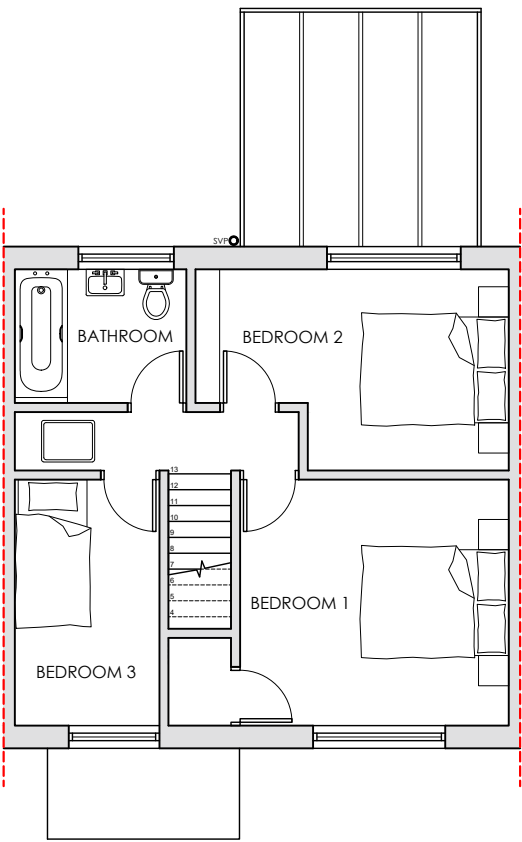


FIRST FLOOR PLAN
SCALE 1:100

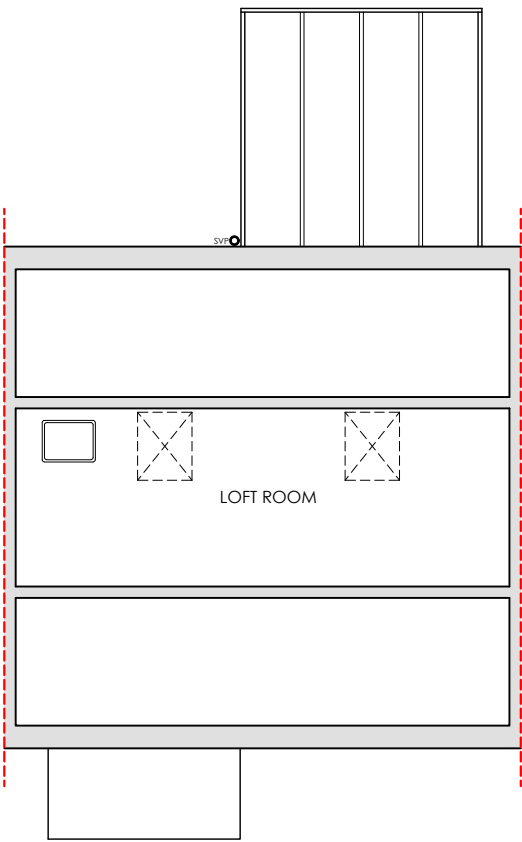


SECOND FLOOR PLAN
SCALE 1:100

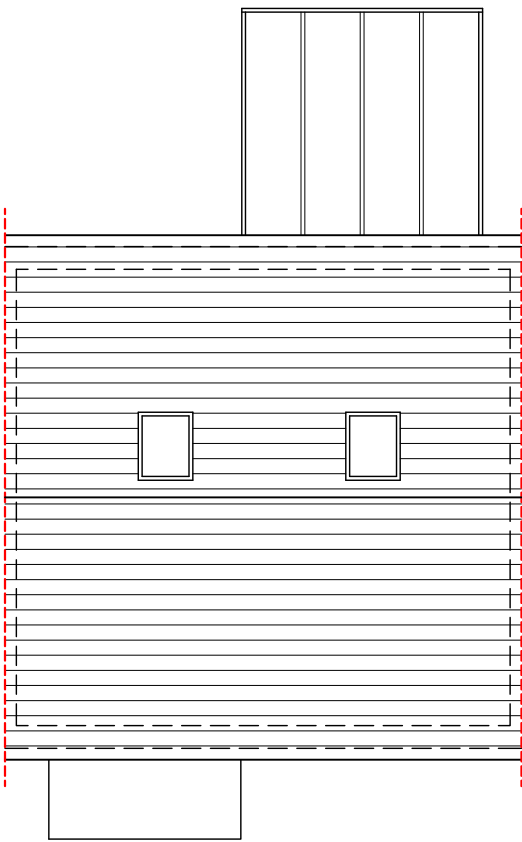


ROOF PLAN
SCALE 1:100

 


Project	REAR EXTENSION 23 PRIORSDEAN CRESCENT HAVANT PO9 3AR					Drawing	EXISTING PLANS			
						Job-Dwg Number	2101-SK-001		Rev.	-
Client	MR LEE-WARD					 ENDURE BUILDING DESIGN ENDURE BUILDING DESIGN LTD 18 Knowsley Crescent, Cosham Portsmouth, PO6 2PJ pw@endurebd.com				
Status	FEASIBILITY									
Scale	1:100		Sheet Size A3							
Author	PW	Checked	**	Date	03/04/2021					

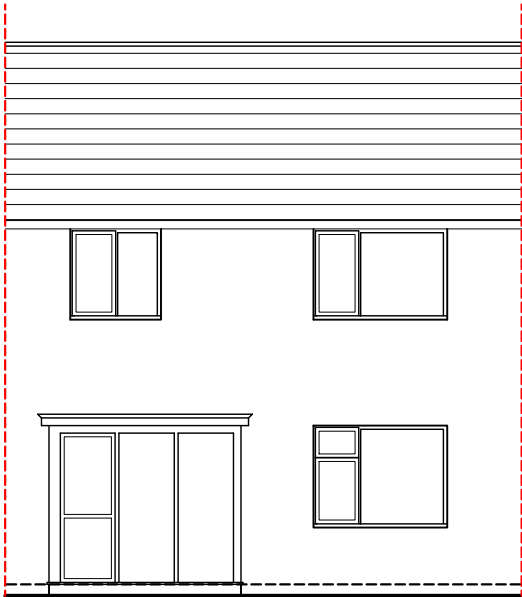


FRONT ELEVATION
SCALE 1:100

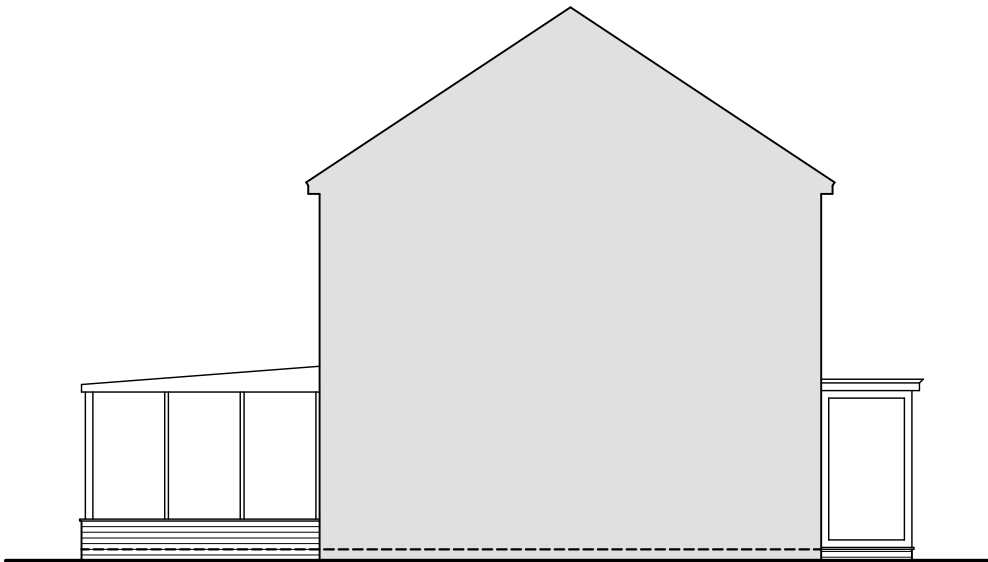


SIDE ELEVATION
SCALE 1:100

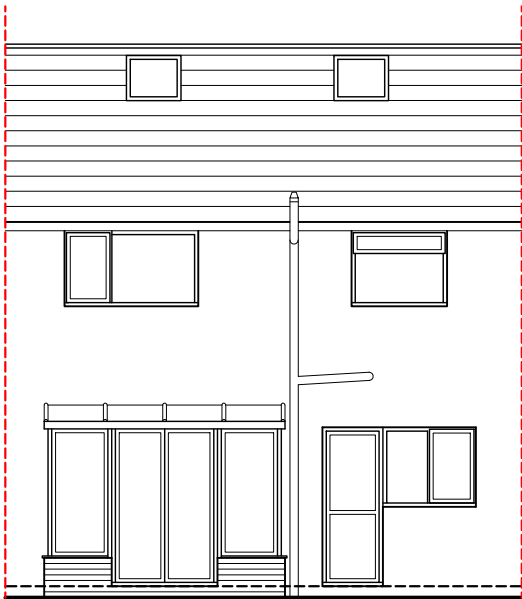


REAR ELEVATION
SCALE 1:100

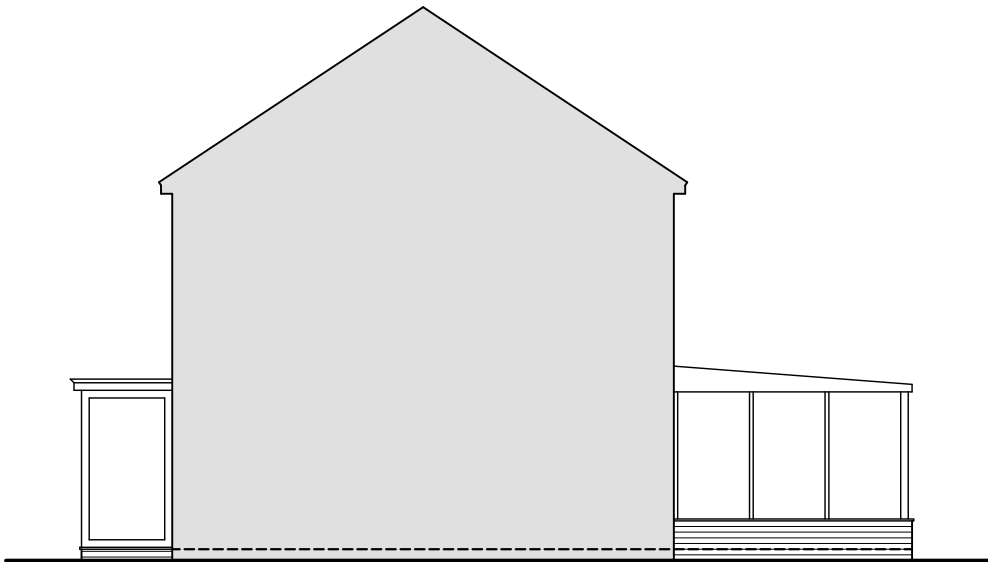


SIDE ELEVATION
SCALE 1:100

 


Project	REAR EXTENSION 23 PRIORSDEAN CRESCENT HAVANT PO9 3AR					Drawing	EXISTING ELEVATIONS			
						Job-Dwg Number	2101-SK-002		Rev.	-
Client	MR LEE-WARD					 ENDURE BUILDING DESIGN ENDURE BUILDING DESIGN LTD 18 Knowsley Crescent, Cosham Portsmouth, PO6 2PJ pw@endurebd.com				
Status	FEASIBILITY									
Scale	1:100		Sheet Size A3							
	Author	PW	Checked	**	Date					

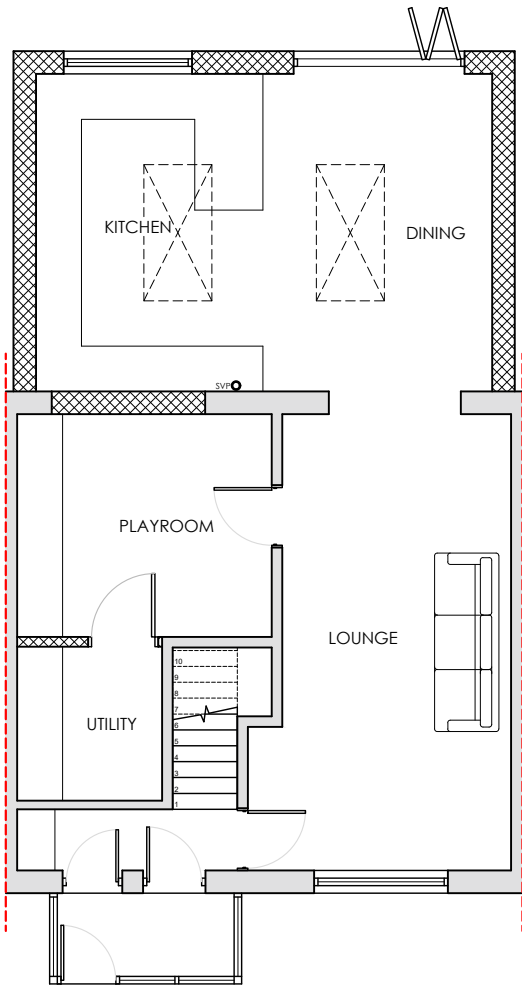


GROUND FLOOR PLAN
SCALE 1:100

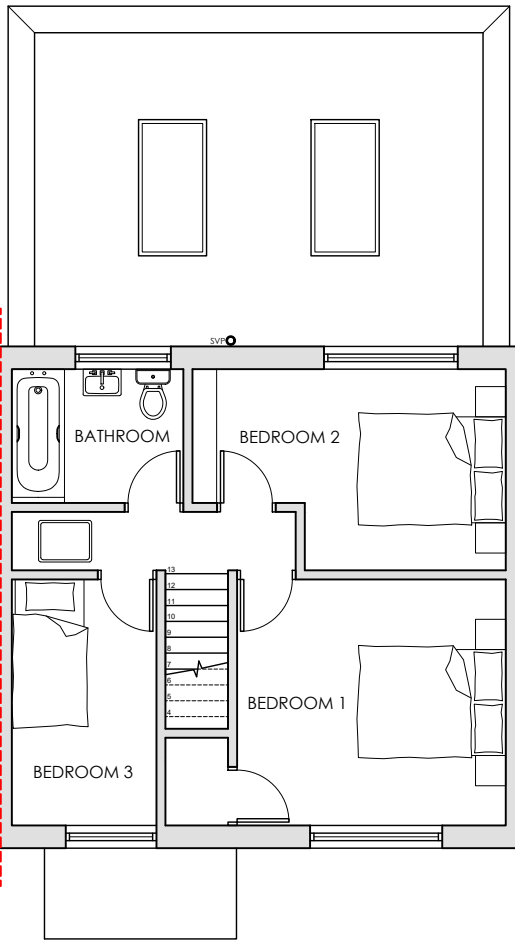


FIRST FLOOR PLAN
SCALE 1:100

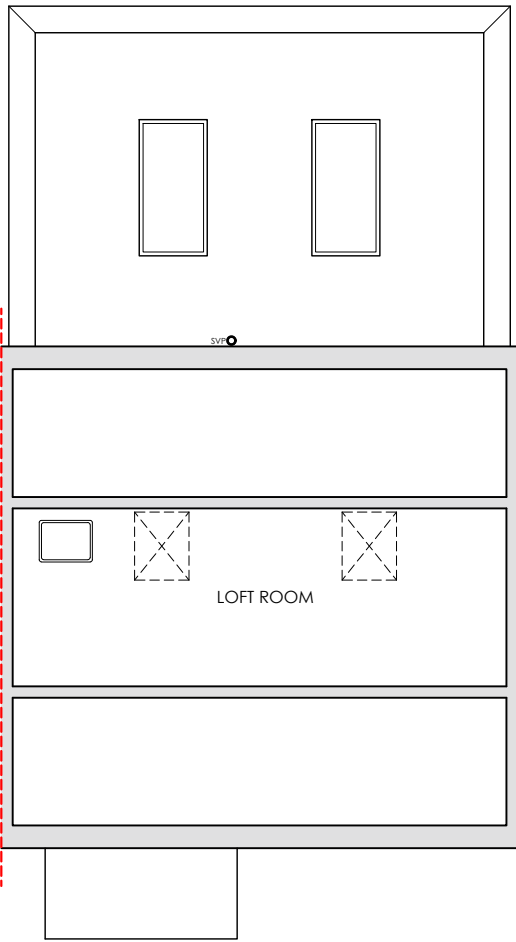


SECOND FLOOR PLAN
SCALE 1:100

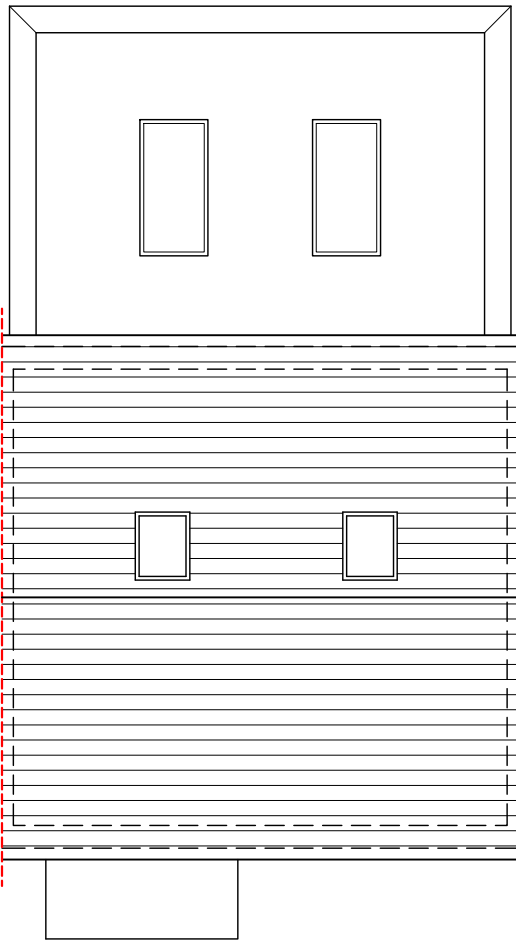


ROOF PLAN
SCALE 1:100

 


Project	REAR EXTENSION 23 PRIORSDEAN CRESCENT HAVANT PO9 3AR				Drawing	PROPOSED PLANS OPTION 1					
					Job-Dwg Number	2101-SK-003		Rev.	B		
Client	MR LEE- WARD				 ENDURE BUILDING DESIGN ENDURE BUILDING DESIGN LTD 18 Knowsley Crescent, Cosham Portsmouth, PO6 2PJ pw@endurebd.com						
Status	FEASIBILITY										
Scale	1:100		Sheet Size							A3	
Author	PW	Checked	**	Date						08/04/2021	

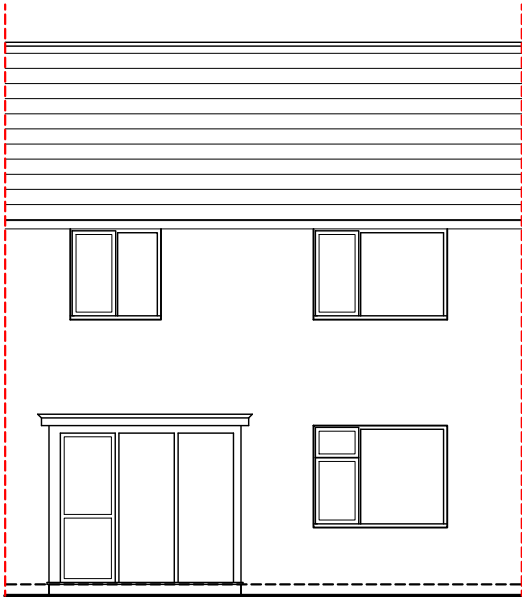


FRONT ELEVATION
SCALE 1:100

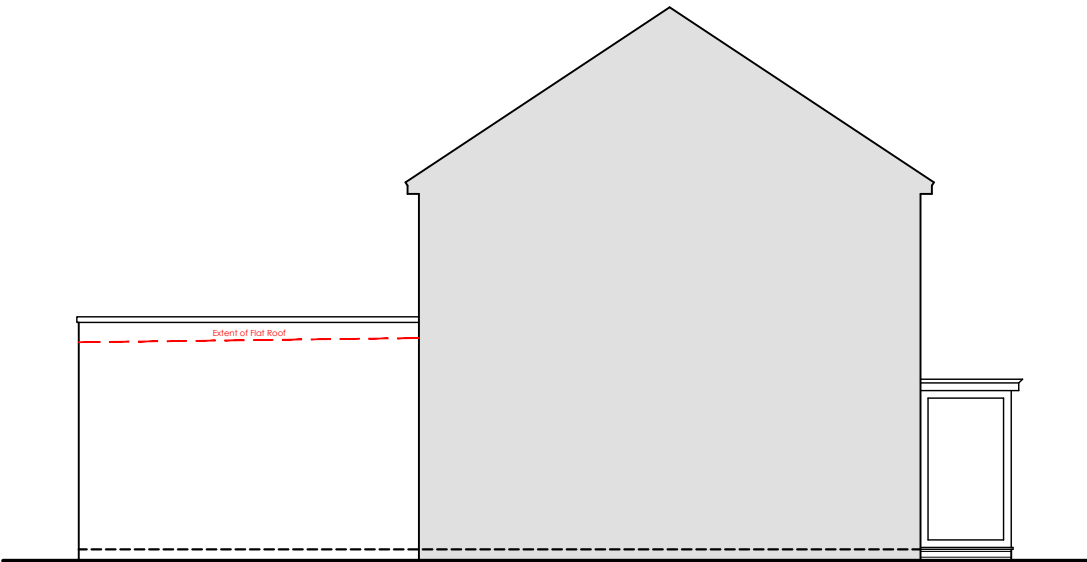


SIDE ELEVATION
SCALE 1:100

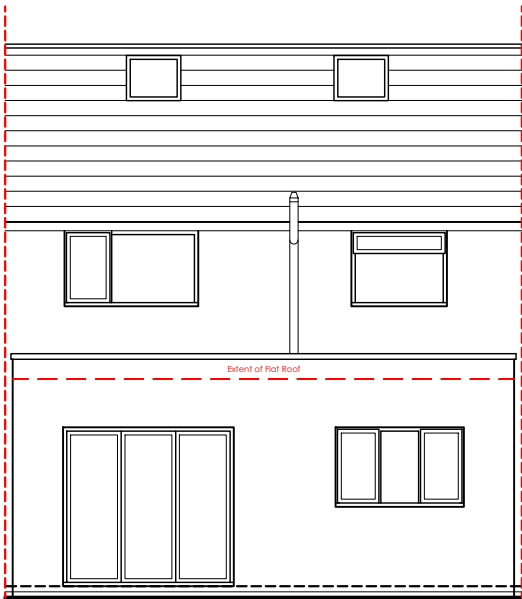

REAR ELEVATION
SCALE 1:100

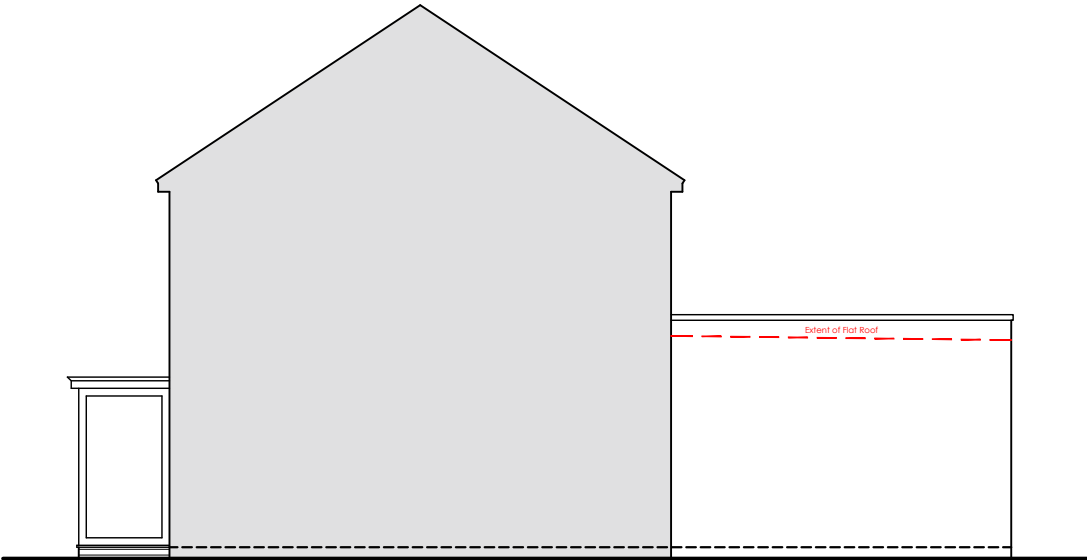

SIDE ELEVATION
SCALE 1:100

 

Project	REAR EXTENSION 23 PRIORSDEAN CRESCENT HAVANT PO9 3AR					Drawing	PROPOSED ELEVATIONS OPTION 1			
						Job-Dwg Number	2101-SK-004		Rev.	B
Client	MR LEE-WARD					 ENDURE BUILDING DESIGN ENDURE BUILDING DESIGN LTD 18 Knowsley Crescent, Cosham Portsmouth, PO6 2PJ pw@endurebd.com				
Status	FEASIBILITY									
Scale	1:100		Sheet Size A3							
	Author	PW	Checked	**	Date					