




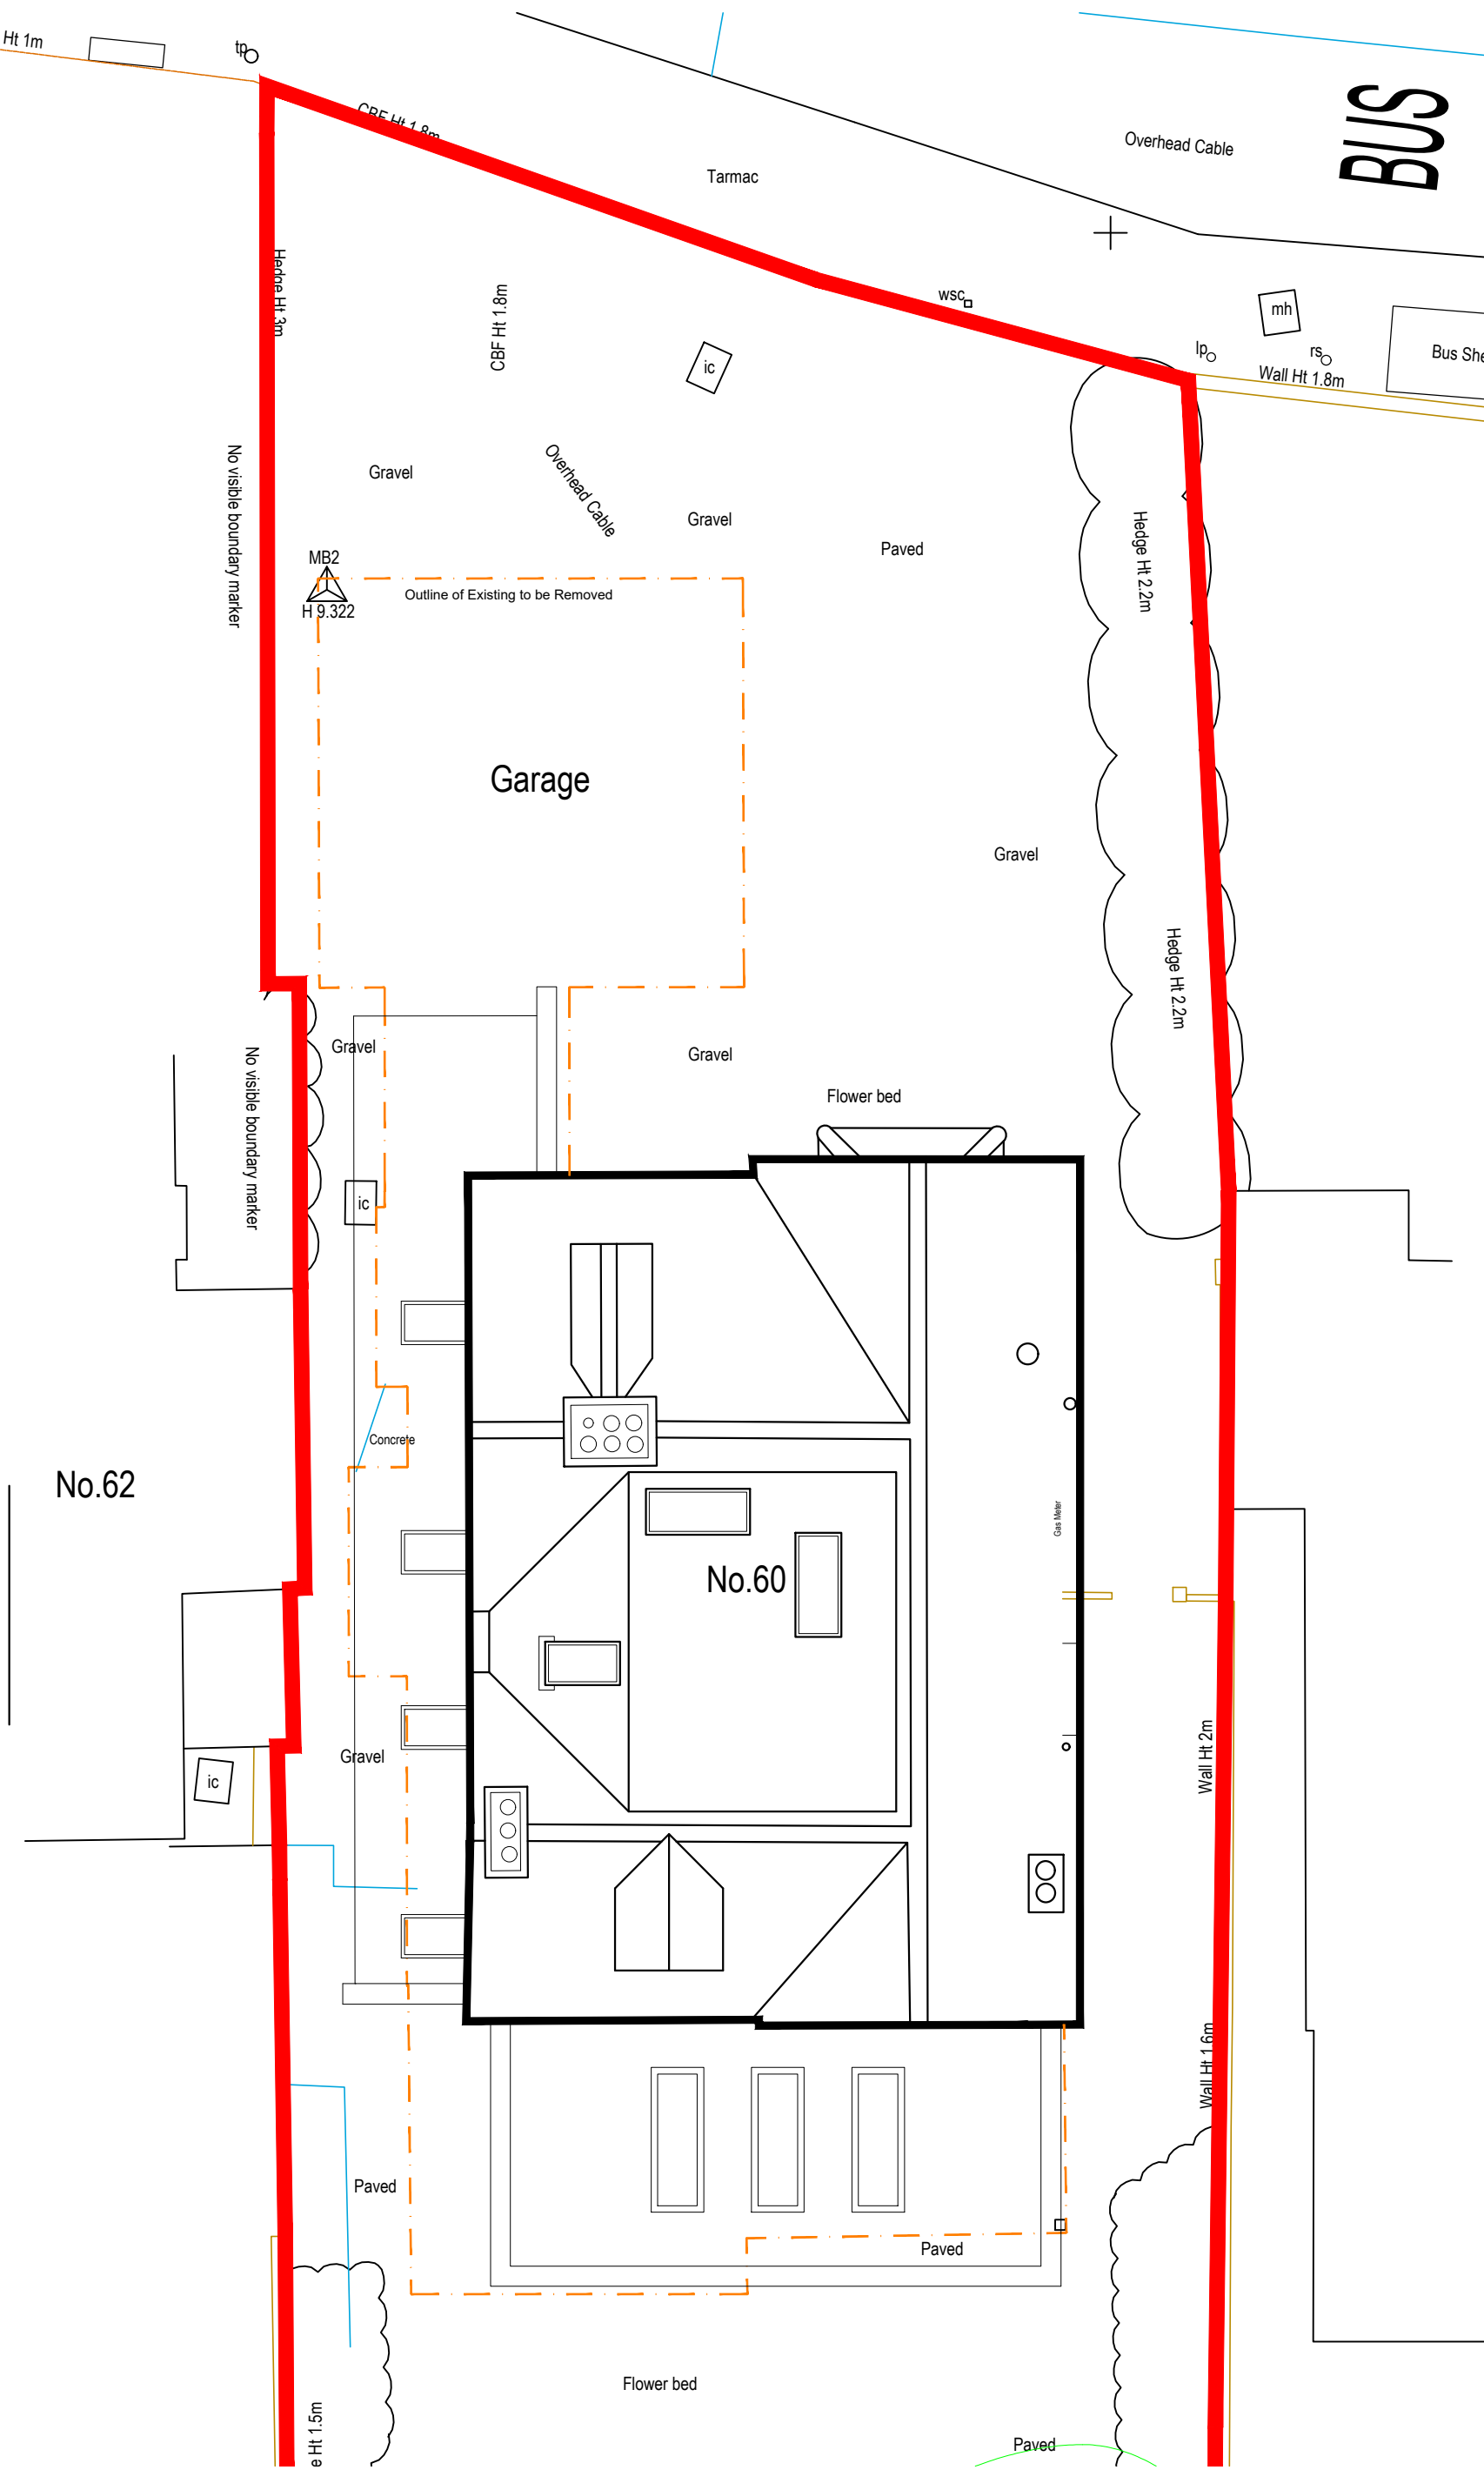


NORTH ELEVATION
1:100

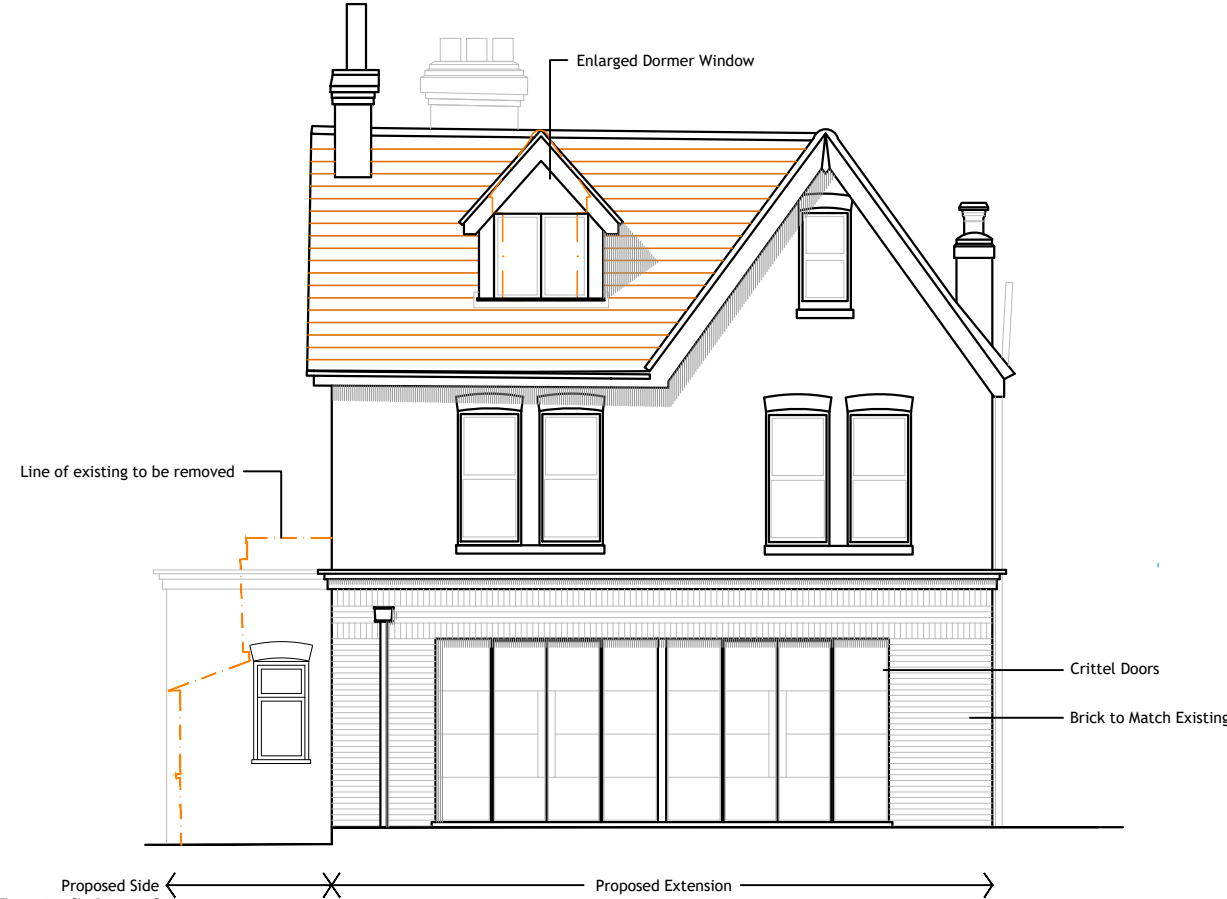


SOUTH ELEVATION
1:100

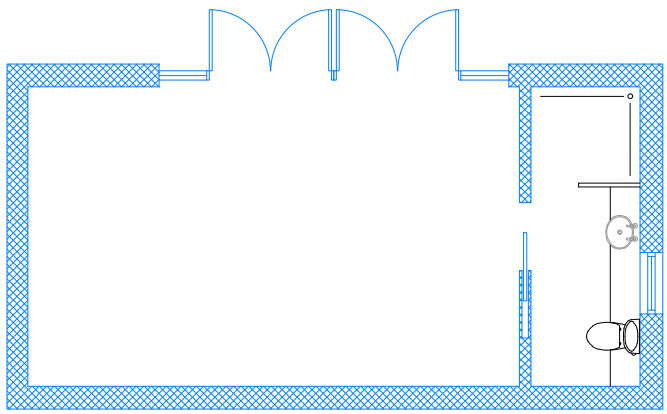


GROUND FLOOR PLAN [OFFICE]
1:100

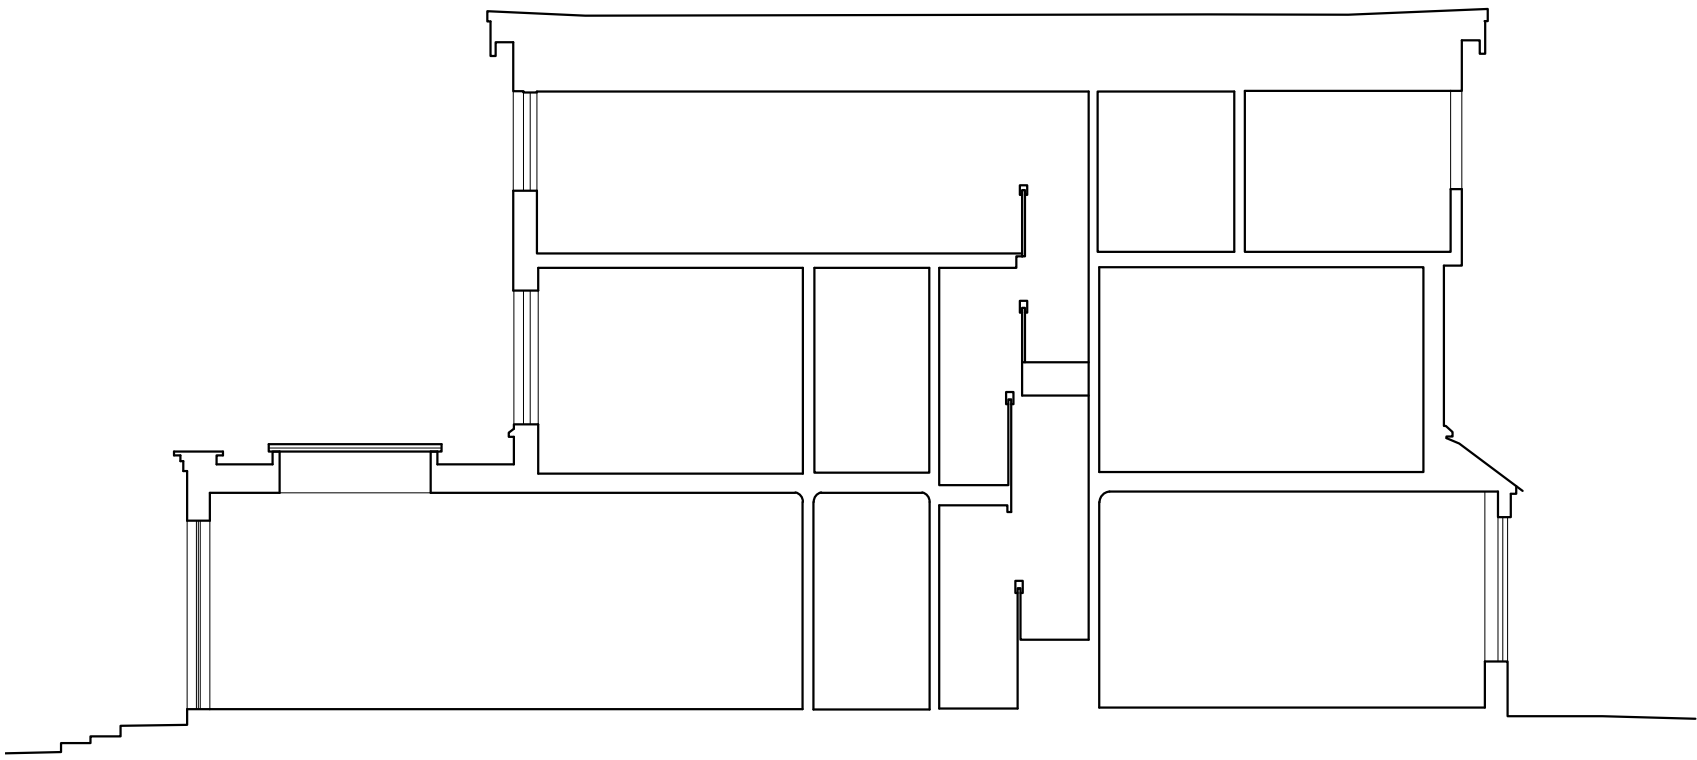


PROPOSED SECTION AA
1:100

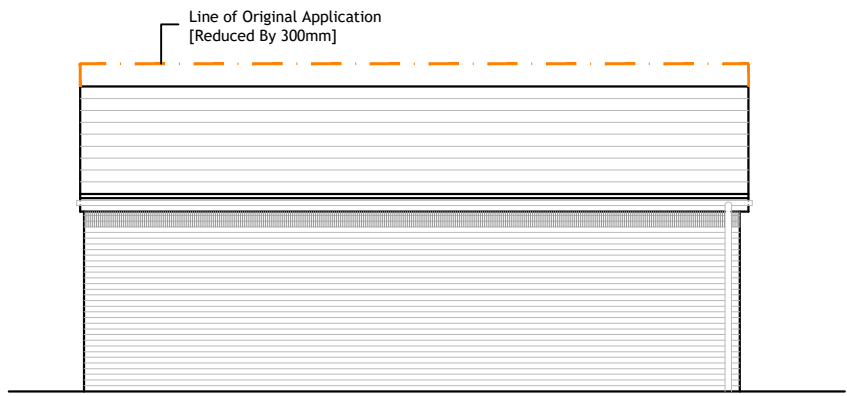


SOUTH ELEVATION [OFFICE]
1:100

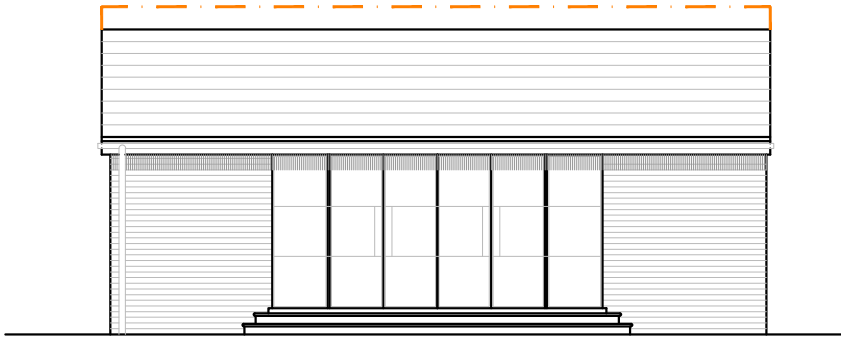


NORTH ELEVATION [OFFICE]
1:100

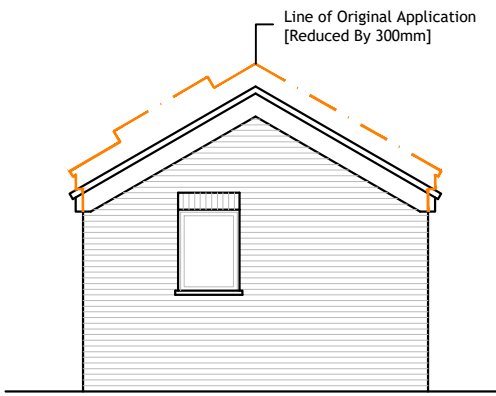

EAST ELEVATION [OFFICE]
1:100

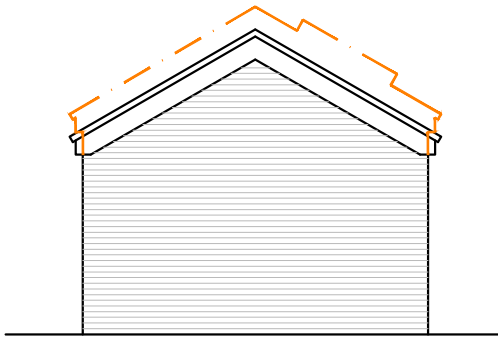

WEST ELEVATION [OFFICE]
1:100

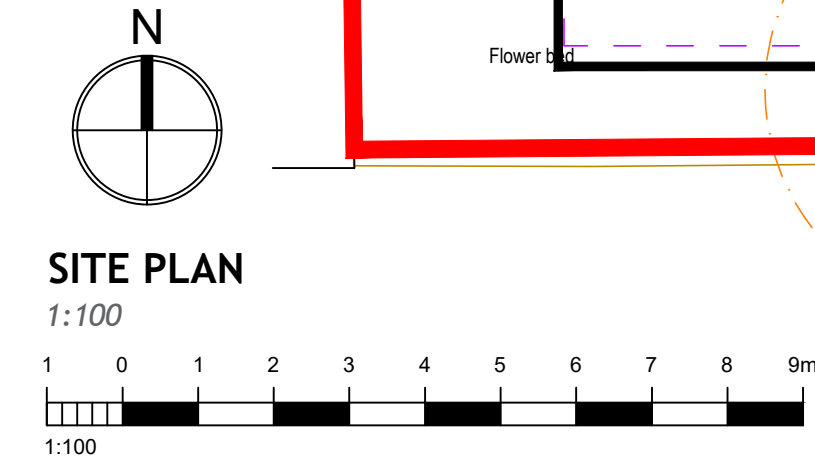

SITE PLAN
1:100

NOTES:

Dimensions to be checked on site before commencing work. Any discrepancies shall be reported to the architect immediately.

Do not scale from these drawings except for planning purposes.

Use figured dimensions only.

Where applicable this drawing is to be read in conjunction with other consultants' drawings.

All drawings to be read in conjunction with specification and all other drawings including structural engineer and mechanical and electrical drawings / specification

A	10.05.23	Height of outbuilding reduced	THGD
REV	DATE	AMENDMENT	DRAWN
PROJECT 60 Havant Road			
DRAWING Plans			
SCALE as noted @A1			
DATE November 2022 DRAWN TW			
DRAWING NUMBER 22170-02			REVISION A