




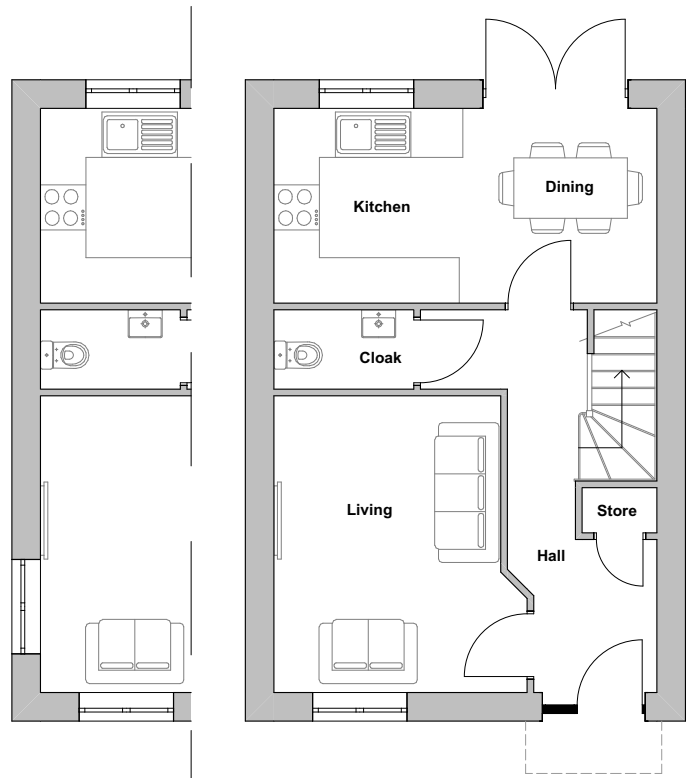

Ground Floor

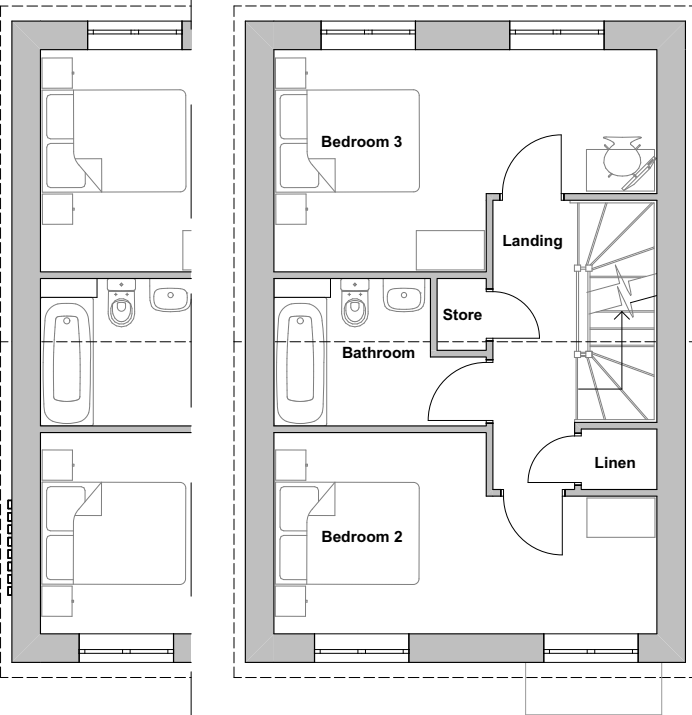


First Floor

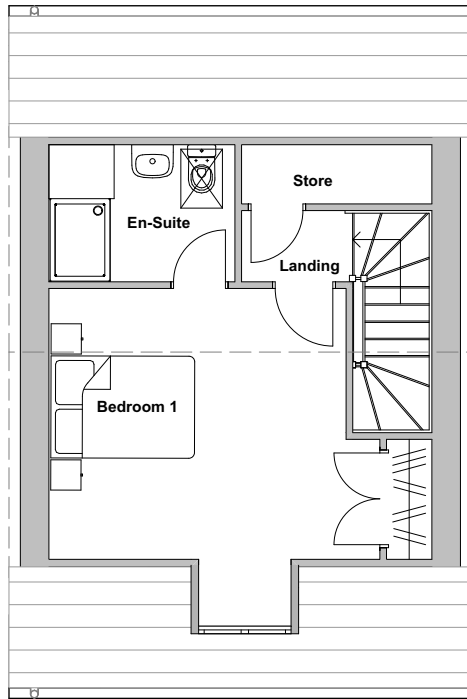


Second Floor




Front Elevation

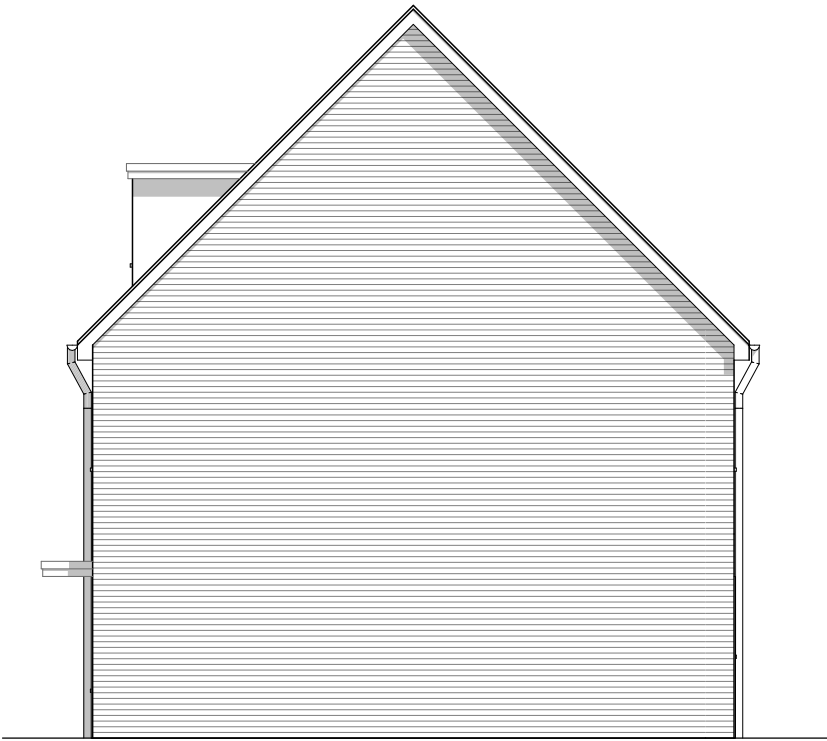

Side Elevation

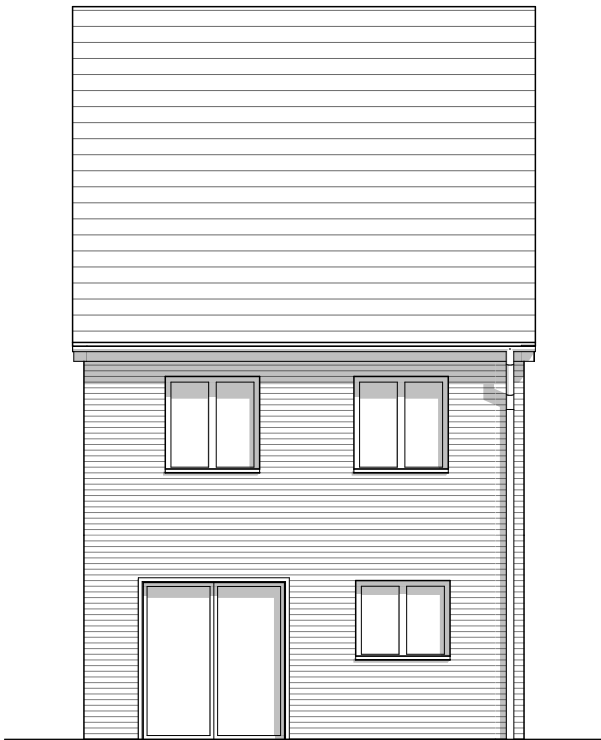

Rear Elevation

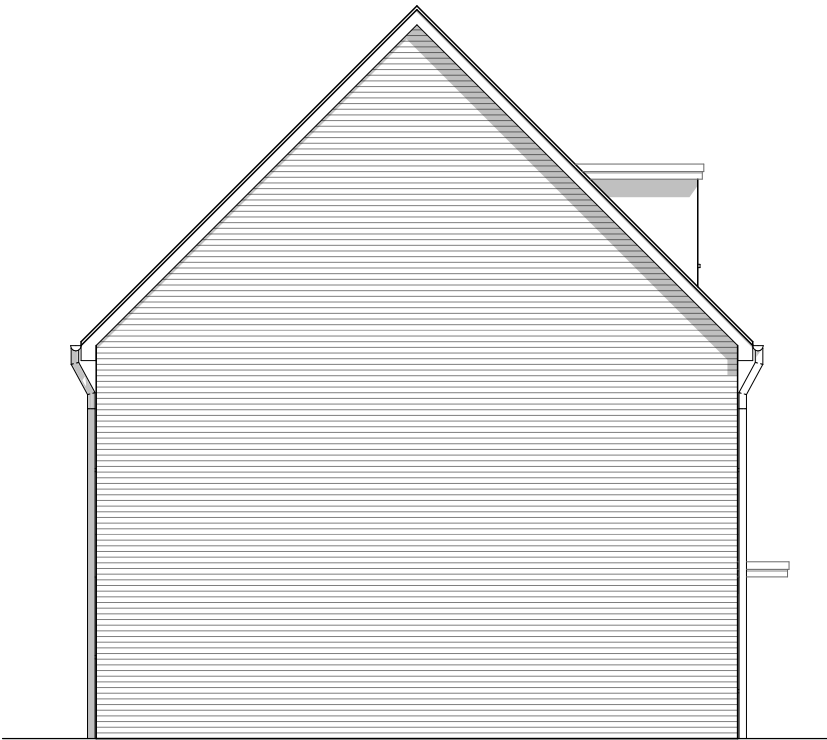


Side Elevation



* Side Elevation

Refer to key plan

 

Please Note:


This drawing must not be scaled, dimensions to be checked on site and any discrepancies are to be highlighted to the Architect prior to construction. Always print in full **COLOUR**.

This drawing is to be read in conjunction with all other project drawings, construction notes and / or project specifications including those by other project consultants and specialists. All discrepancies should be reported immediately.

Prior to the commencement of any works, the Contractor is to check and / or determine all construction details including checking existing site levels and dimensions.

Design subject to detail development / approval. Measurements and accommodation schedules subject to amendments following coordinated input by others. Costings cannot be finalised until approval / confirmation by relevant authorities and Client.

Key

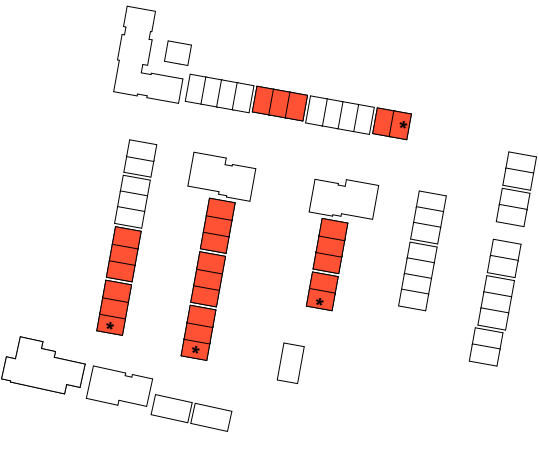

Legend

3 Bed
area: 108.6 sqm

House Type 37 - Plans & Elevations

Rev.	Description	Date	DB	CB
03	Alternative plans and brick detail	28.03.22	VF	CK
02	For Planning	18.03.22	VF	CC
01	For Information	14.03.22	VF	CC

Project Havant and South Downs College	Date March 2022
Scale 1:100 @ A2	Revision P3
Drawn By/Checked By VF/CK	Status PLANNING
Dwg # 20.001.201	



Furzehall Farm, Wickham Road
Fareham, Hampshire
PO16 7JH
01329 283 225
email@hgp-architects.co.uk
www.hgp-architects.co.uk
HGP Architects Ltd. Copyright Reserved
Suite B, Kings Point House,
5 Queen Mother Square,
Poundbury,
DT1 3BW
www.placesforpeople.co.uk