


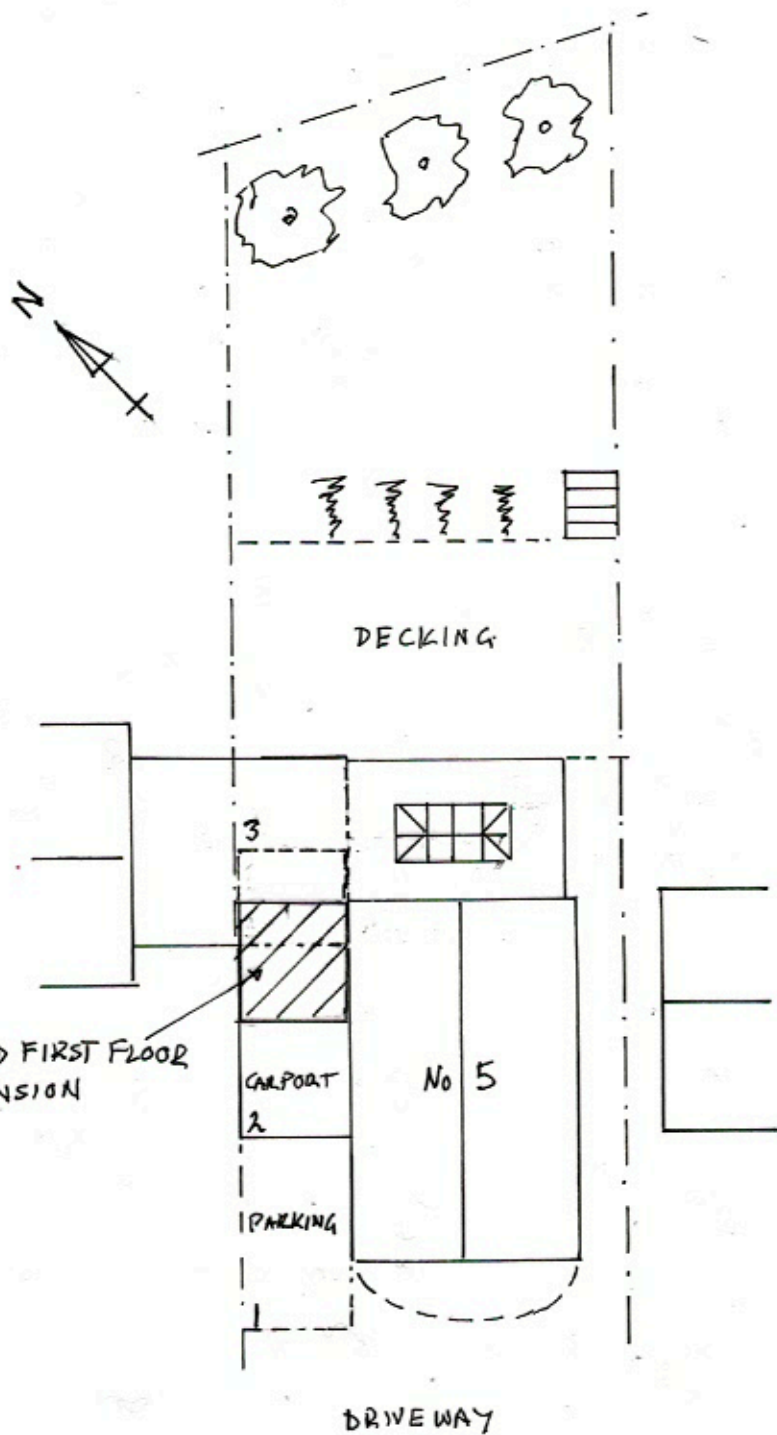

SITE PLAN

PROJECT: First Floor Side Extension

DRAWING: Site Plan

Scale 1 : 200

ADDRESS: 5 Bryony Way
Waterlooville
Hants PO7 8HQ

CLIENT: Cristian Focsan

Tele: 07943917969

SCALE 1: 200 @ A4

