




FRONT ELEVATION

SIDE ELEVATION



REAR ELEVATION

SIDE ELEVATION

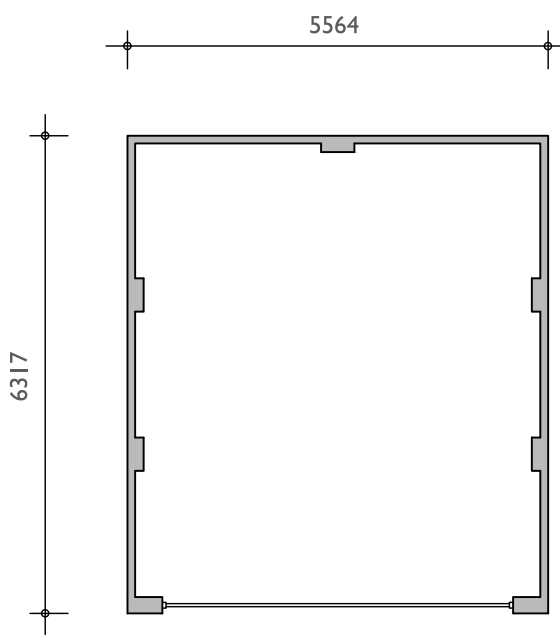

FLOOR PLAN

Housetype Name: GARAGES			
Occupancy:			
Gross Area ft²:	Gross Area m²:	Net Area ft²:	Net Area m²:

For Colours of Material See External Finishes Layout (CB_62_265_008)	
Primary Material:	STRETCHER BOND MASONRY BRICKWORK.
Feature Material:	
Architectural Detail:	
Window & Door Frames:	
Fascia, Soffit & Bargeboard:	BLACK UPVC BOXED EAVES ROOFING SYSTEM.
Architectural Ornaments:	
Guttering & Drainage:	BLACK UPVC DRAINAGE SYSTEM.

Plot Numbers:
580, 592, 593



Location Plan (Not to Scale)

Scale @ A1:			
Scale 1:100			

Rev	Date	Drawn	Checked
-----	------	-------	---------

Project: CAMPDOWN, PURBROOK, PORTSMOUTH

Title: GARAGES FLOOR PLANS & ELEVATIONS

Client:

Date: MAY 2023	
Drawn by: RKDB	Checked by: BB
Drw No: CB_62_265_GAR_07	Rev:



Cooper Baillie Limited - Connaught House, 24 Guildford Road, Bagshot, Surrey GU19 9JN - Telephone 01276 450039 - www.cooperbaillie.co.uk
This drawing and the works depicted on it are the copyright of Cooper Baillie Ltd, and may not be reproduced or altered, stored in a retrieval system or transmitted in any form or by any means, without the prior written permission of Cooper Baillie Ltd.