




Existing Elevations

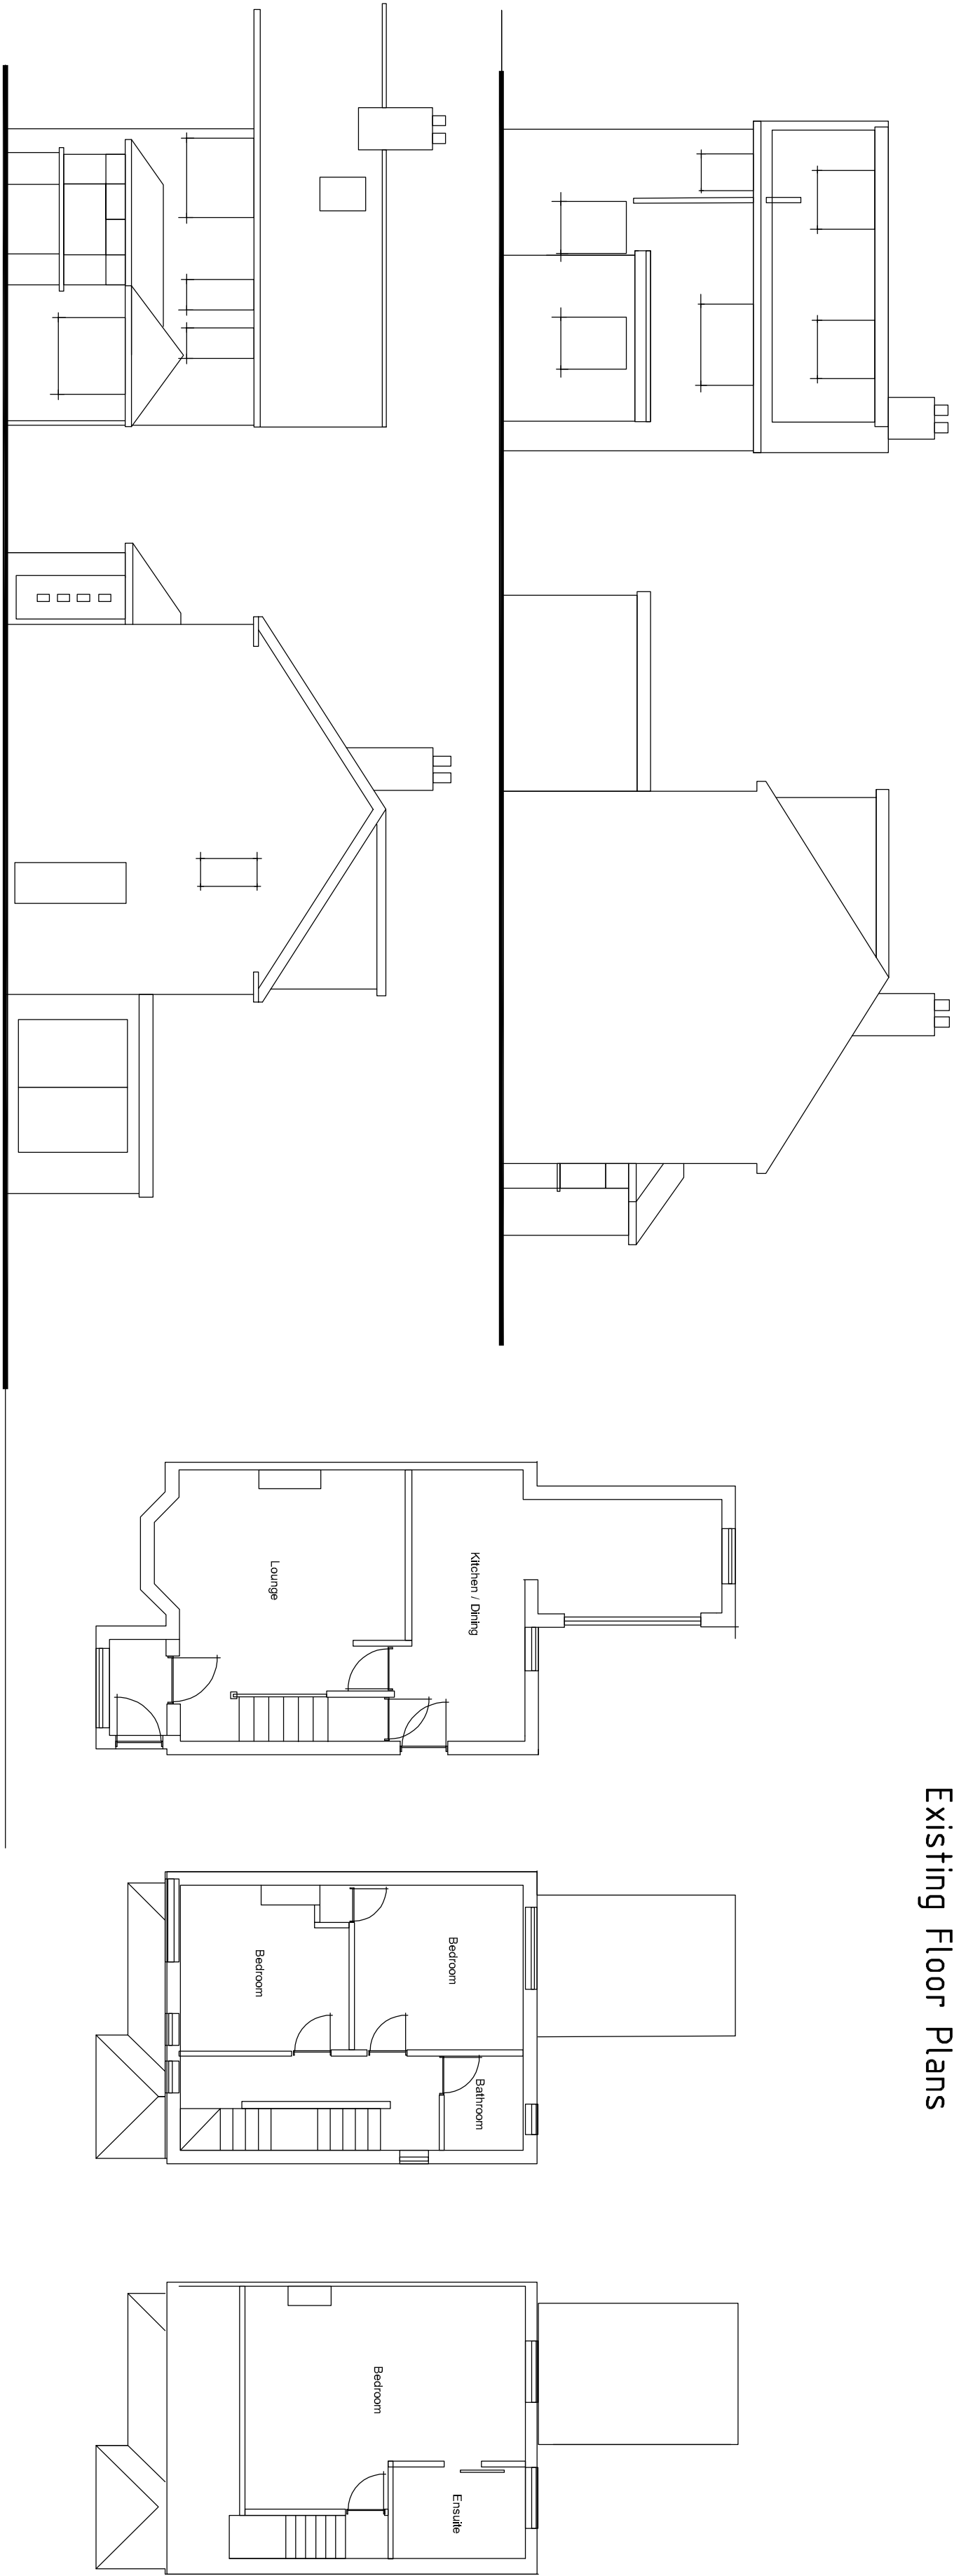


Existing Floor Plans

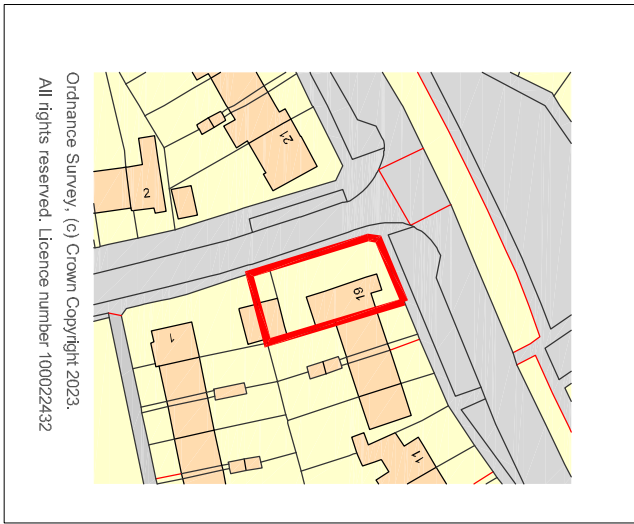

Ordnance Survey, (c) Crown Copyright 2021.
All rights reserved. Licence number: 1000225432

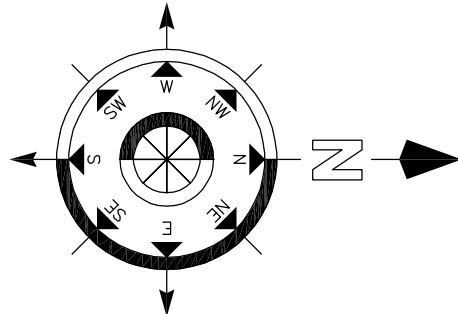

Proposed Elevations

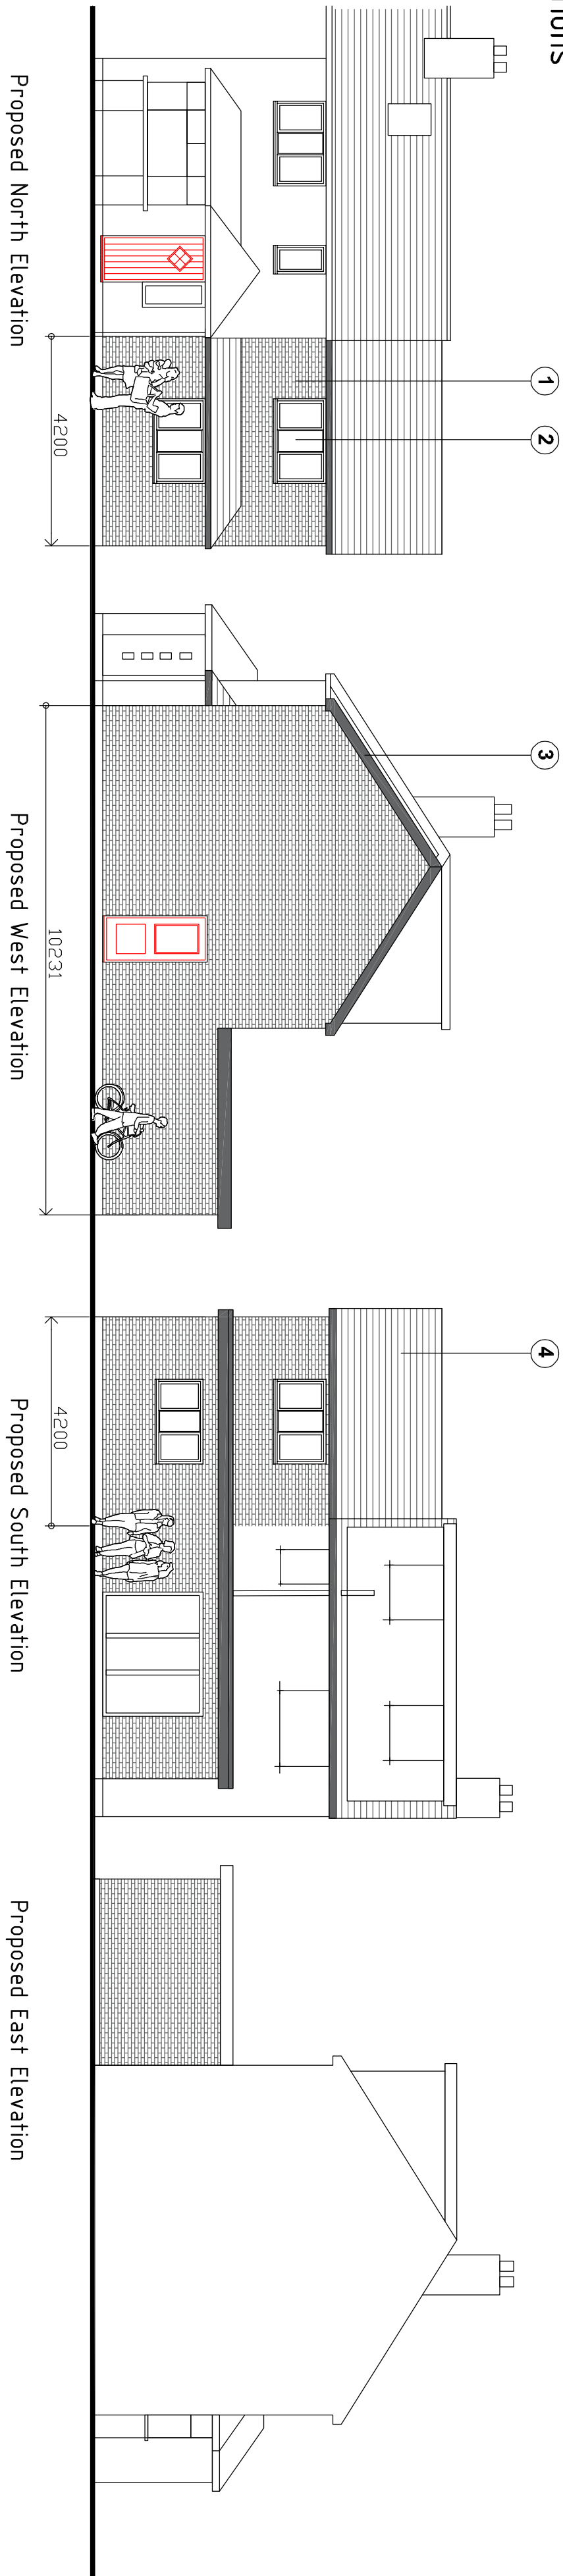

Materials Schedule

- 1) Matching brickwork
- 2) UPVC double glazed windows and doors
- 3) UPVC fascia and soffit
- 4) Matching roof tiles





Scale in Metres
0 1 2 3 4 5
for 1:100

Scale in Metres
0 5 10 15 20 25
for 1:500

Scale in Metres
0 10 20 30 40 50 60
for 1:1250

Proposed Floor Plans

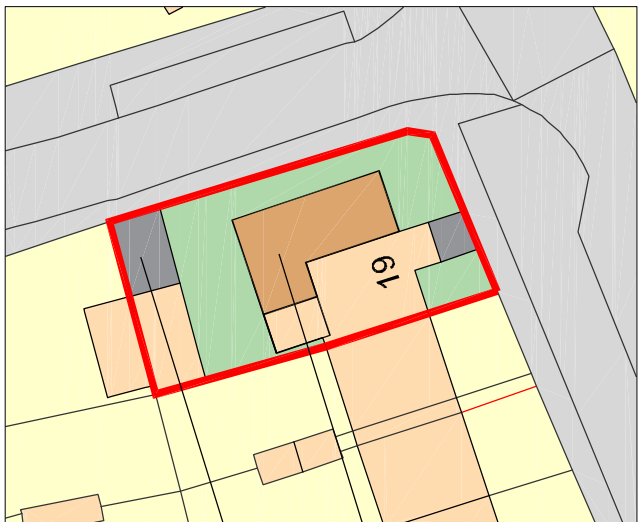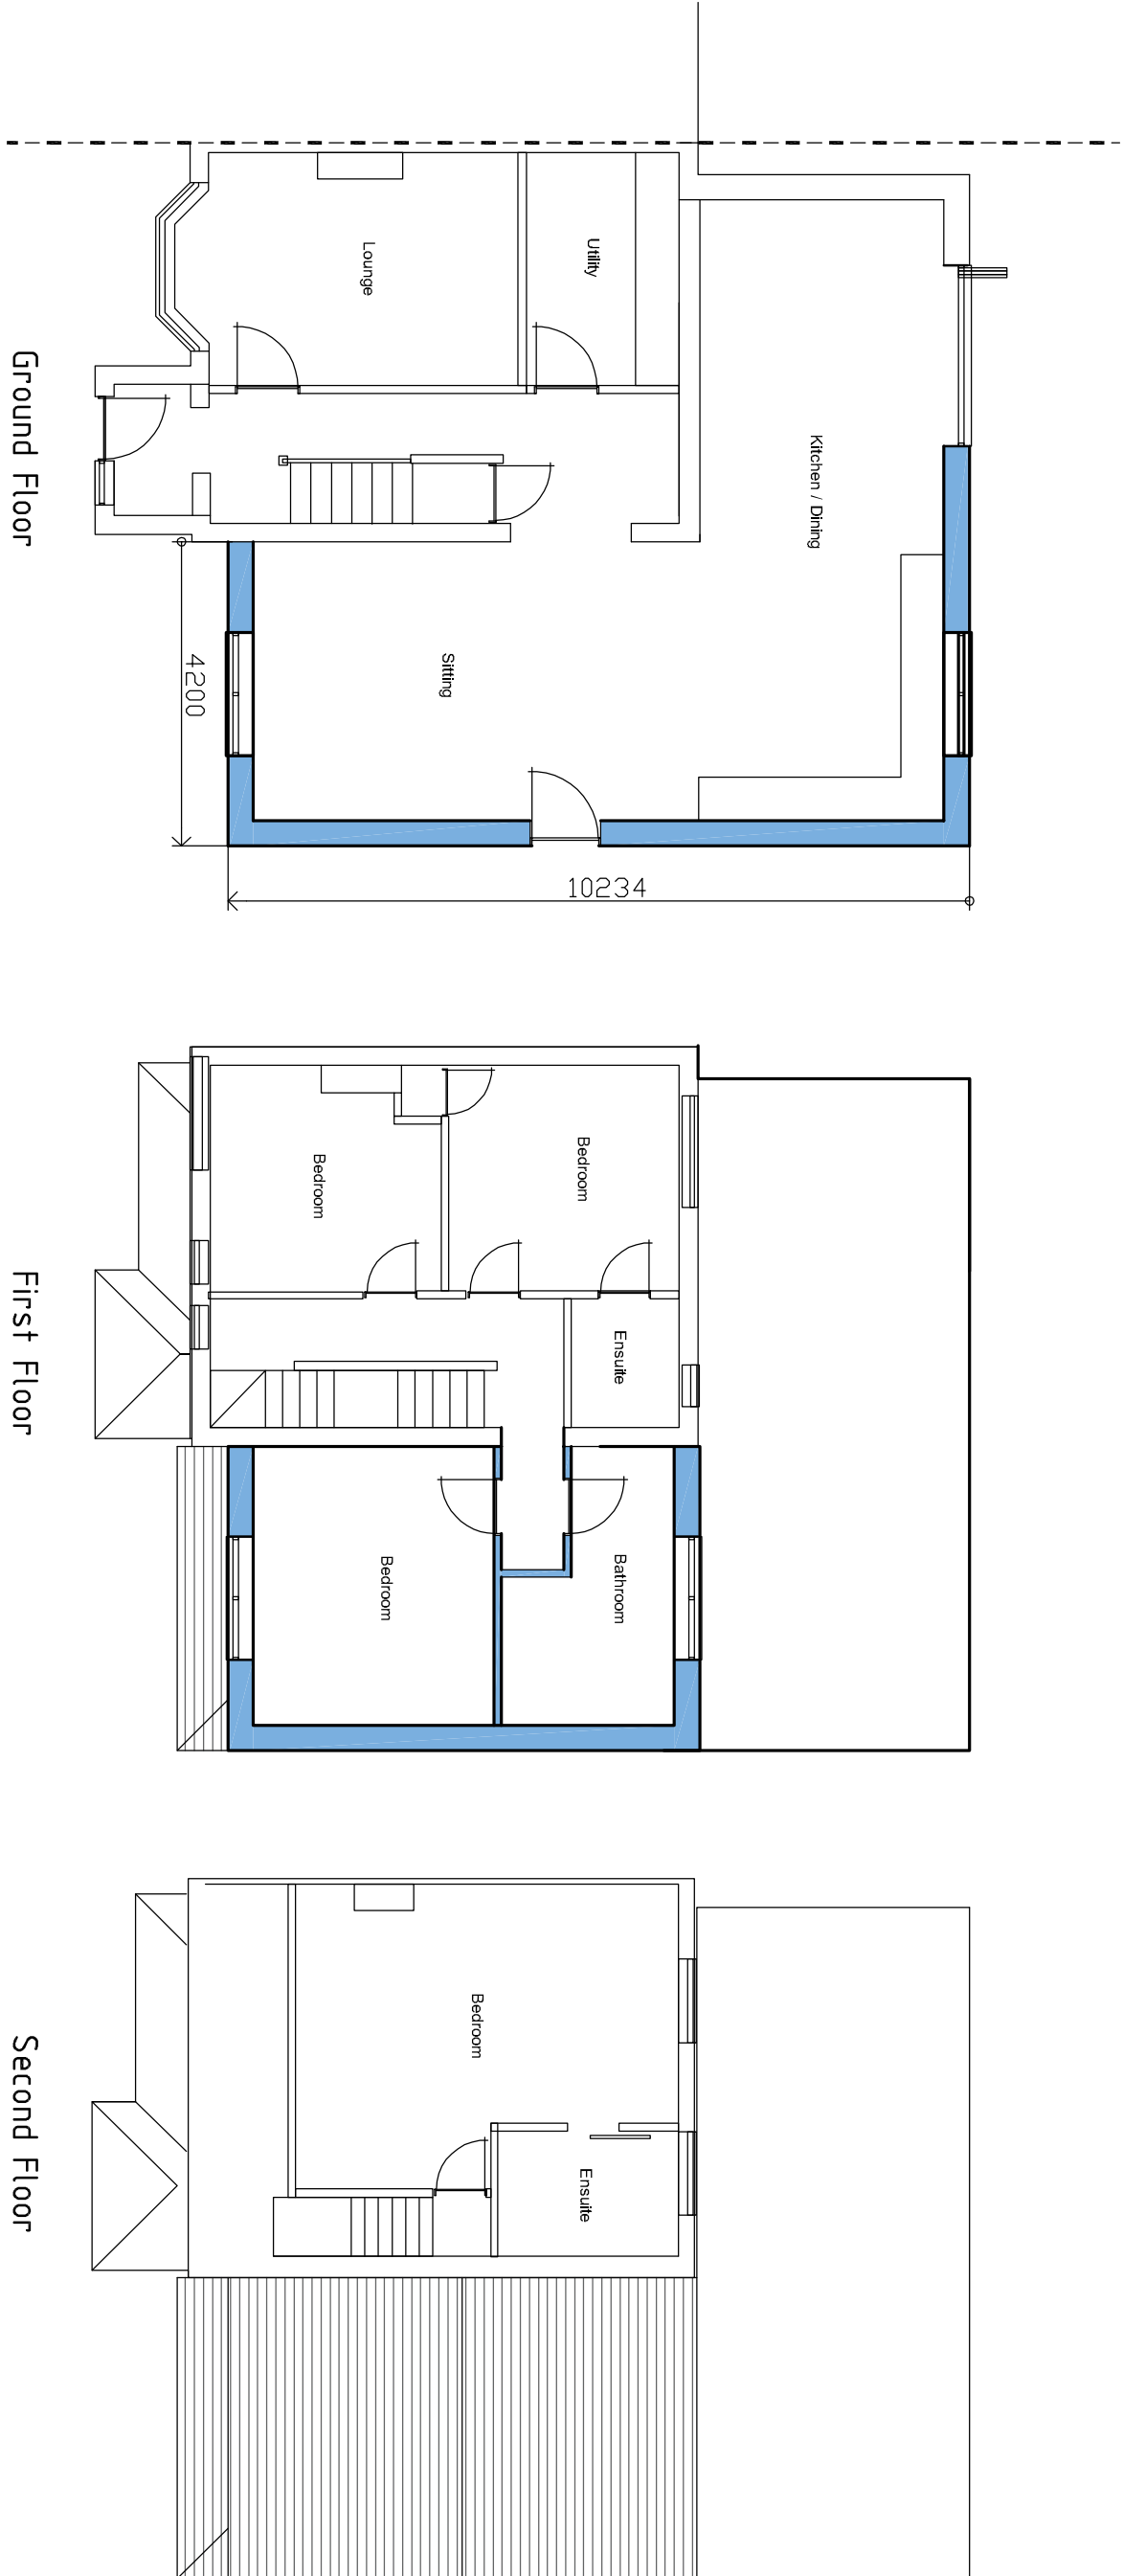

Proposed Two Storey Side and single storey rear Extension
Existing parking bay and garage with additional 1 on street parking space

Revision	Description	Date	Drawn

Project :
19 Woodgreen Ave
Havant
Hampshire

Drawing Title :

Proposed Two Storey Side and single storey rear Extension

Chris Flint Associates Ltd			
CHARTERED SURVEYORS - PROJECT MANAGERS			
DEVELOPMENT CONSULTANTS			
Drawn By	Date	SHEET SIZE	Approved By
CF	02/08/23	A1	

Drawing No	01	Revision	1:100
CFA	FULL		

PLANNING

2 Emerald Close Waterlooville, Hants PO7 8NZ
tel: 023 92 432484 fax: 023 923 38854
Email: chrisflint@chrisflint.co.uk