






Existing Front Elevation

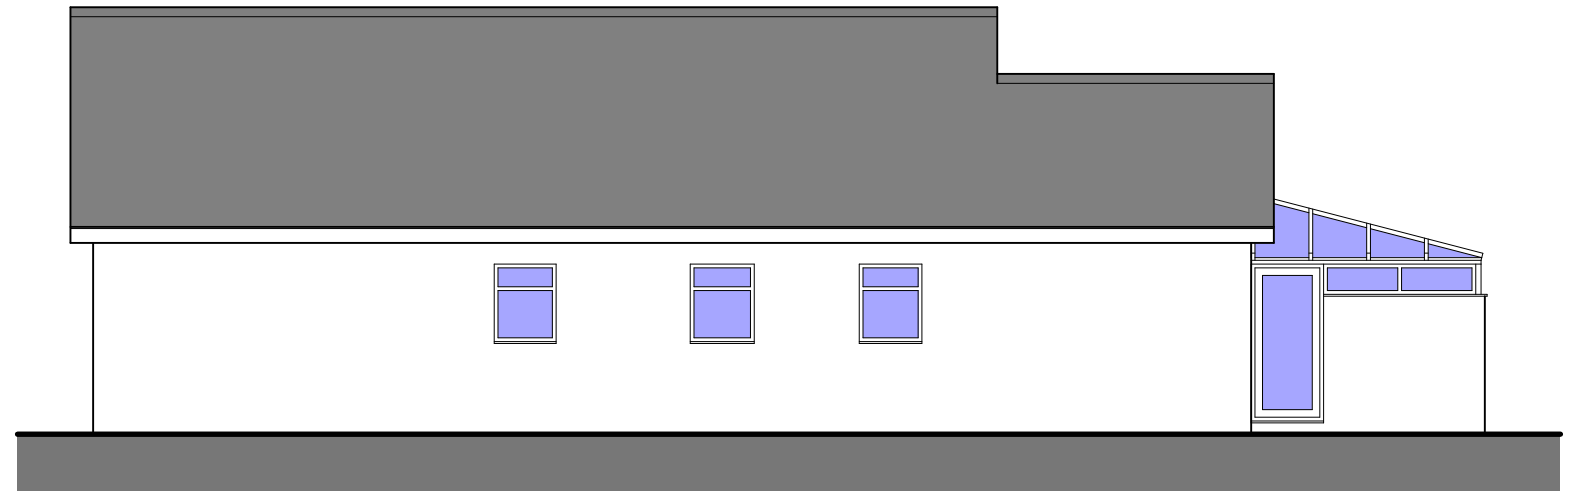

Existing Side Elevation

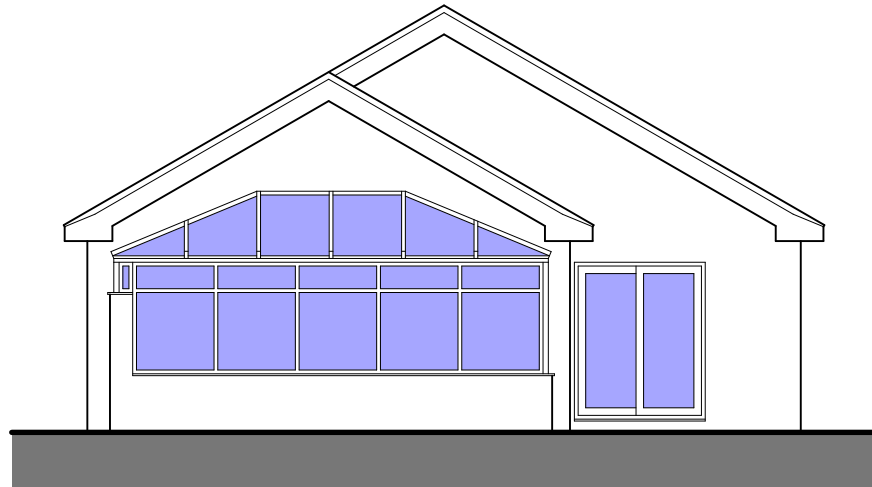


Existing Rear Elevation

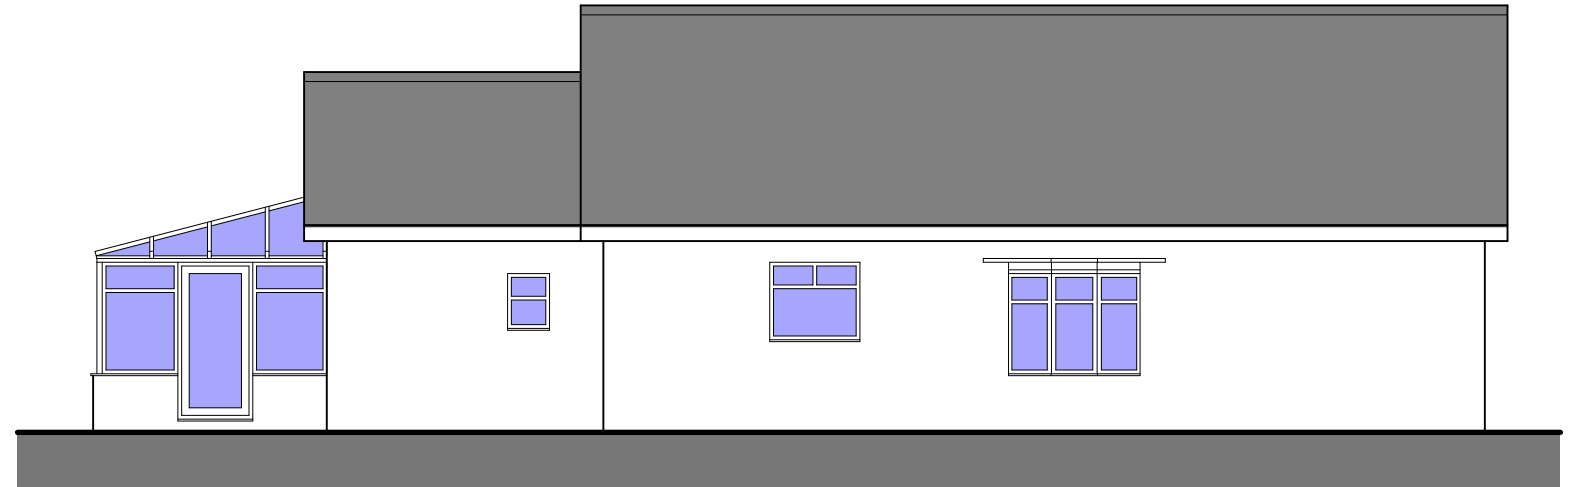

Existing Side Elevation

Scale 1:100

 

-	-	-	Client	Mr & Mrs B. Stokes		The Copyright of this drawing belongs to HSR Design and may not be reproduced, copied or altered in any way without written authority. Use written dimensions only. All dimensions to be checked on site prior to commencement of work.										
Rev.	Date	Description	Job	118 Havant Road Hayling Island PO11 0LJ												
Drawing Status PLANNING					Drawing Title Existing Elevations											
Date	March 2021		Scale	1:100@A3		Drawn by	CL		Job No.	350	Drawing No.	03	Revision	-	29 Chestnut Road • Southampton • SO16 6BS 07980 266184 • chris@hsr-design.co.uk	