



FRONT ELEVATION

SIDE ELEVATION


* OBSCURE GLAZED WINDOW



REAR ELEVATION


SIDE ELEVATION

* OBSCURE GLAZED WINDOW

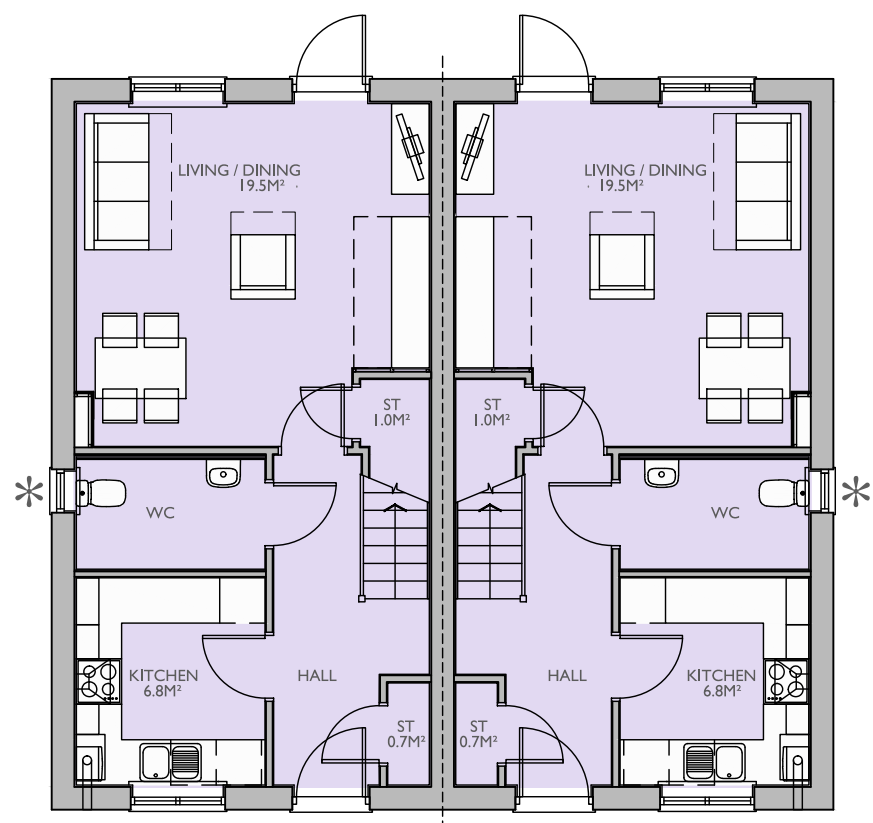


GROUND FLOOR PLAN

* OBSCURE GLAZED WINDOW

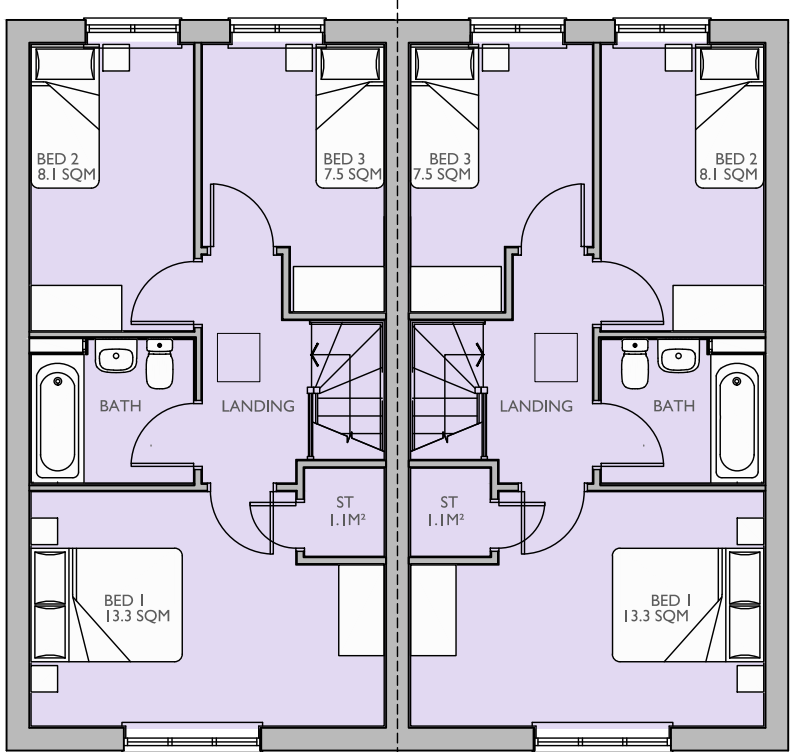

FIRST FLOOR PLAN

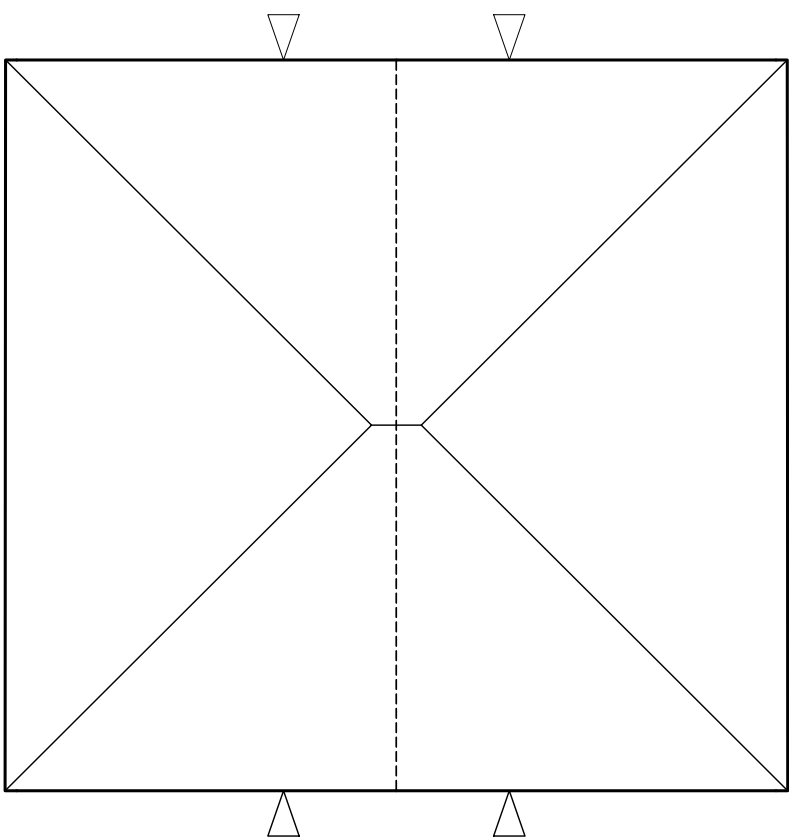

ROOF PLAN

Housetype Name:		TAUNTON	
Occupancy:		3 BED / 4 PERSON	
Gross Area ft²:	Gross Area m²:	Net Area ft²:	Net Area m²:
921	85.58	906	84.20

For Colours of Material See External Finishes Layout (CB_62_265_008)	
Primary Material:	STRETCHER BOND MASONRY BRICKWORK.
Feature Material:	
Architectural Detail:	PROJECTING FLEMISH BOND & STRING STRETCHER COURSE WITH 15 MM OVERHANG.
Window & Door Frames:	WHITE UPVC CASEMENT WINDOW. COMPOSITE FRONT DOOR. WHITE UPVC FRENCH DOOR.
Fascia, Soffit & Bargeboard:	BLACK UPVC BOXED EAVES ROOFING SYSTEM.
Architectural Ornaments:	
Guttering & Drainage:	BLACK UPVC DRAINAGE SYSTEM.

Plot Numbers:
564 & 565 (AS), 566 & 567 (AS)



Location Plan (Not to Scale)

Scale @ A1: 0 1 2 3 4 5m Scale 1:100				Project: CAMPDOWN, PURBROOK, PORTSMOUTH
Rev Date Drawn Checked				Title: TAUNTON FLOOR PLANS & ELEVATIONS
				Client:

Date: MAY 2023	
Drawn by: LAC	Checked by: BB
Dwg No: CB_62_265_SWQ_TAU_01	Rev:

Cooper Baillie Limited - Connaught House, 24 Guildford Road, Bagshot, Surrey GU19 5JN - Telephone 01276 450039 - www.cooperbaillie.co.uk
This drawing and the works depicted on it are the copyright of Cooper Baillie Ltd and may not be reproduced or altered, stored in a retrieval system, or transmitted in any form or by any means, electronic, mechanical, photocopying, recording, or by any information storage and retrieval system, without prior written permission from Cooper Baillie Limited.

