

NOTE:
PROPOSED STAIRS TO
SPLIT LEVEL UNITS WILL
BE FINALISED DURING
THE DETAILED DESIGN
PROCESS, GIVEN THE
UNIQUE
CHARACTERISTICS OF
THE SITE.

Housetype Name:		WYCK	
Occupancy:		3 BED / 6 PERSON	
Gross Area ft²:	Gross Area m²:	Net Area ft²:	Net Area m²:
1247	115.83	1224	113.7

For Colours of Material See External Finishes Layout (CB_62_265_008)	
Primary Material:	STRETCHER BOND MASONRY BRICKWORK.
Feature Material:	HORIZONTAL COMPOSITE CLADDING WITH MATCHING TRIM TO WINDOWS AND 2-PART PROFILE TO CORNERS.
Architectural Detail:	PROJECTING STRING STRETCHER COURSE WITH 15 MM OVERHANG.
Window & Door Frames:	GREY UPVC CASEMENT WINDOW. COMPOSITE FRONT DOOR. GREY UPVC FRENCH DOOR.
Fascia, Soffit & Bargeboard:	GREY UPVC BOXED EAVES ROOFING SYSTEM.
Architectural Ornaments:	
Guttering & Drainage:	BLACK UPVC DRAINAGE SYSTEM.

Plot Numbers:
43 (AS), 169 (AS), 170 (AS), 262 (AS), 263 (AS)



Location Plan (Not to Scale)

Scale @ A1:			
012345m			
Scale 1:100			
Rev	Date	Drawn	Checked

Project:	CAMPDOWN, PURBROOK, PORTSMOUTH
Title:	WYCK FLOOR PLANS & ELEVATIONS
Client:	

Date:	MAY 2023
Drawn by:	KL
Checked by:	BB
Dwg No:	CB_62_265_CDH_WYK_01
Rev:	



Cooper Baillie Limited - Connaught House, 24 Guildford Road, Bagshot, Surrey GU19 3JN - Telephone 01276 450019 - www.cooperbaillie.co.uk
This drawing and the works depicted on the drawings of Cooper Baillie Ltd, and any part be reproduced or stored, except by written permission from Cooper Baillie Ltd.




FRONT ELEVATION

SIDE ELEVATION
* OBSCURE GLAZED WINDOW




REAR ELEVATION


SIDE ELEVATION

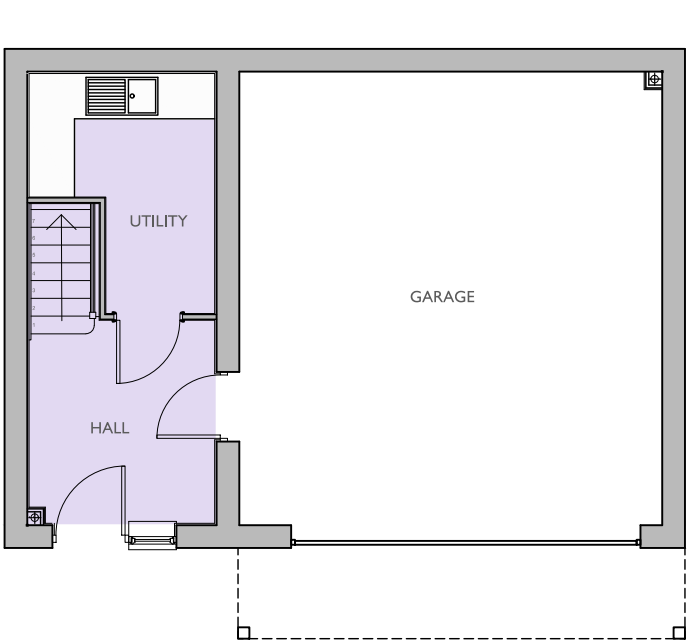


GROUND FLOOR PLAN

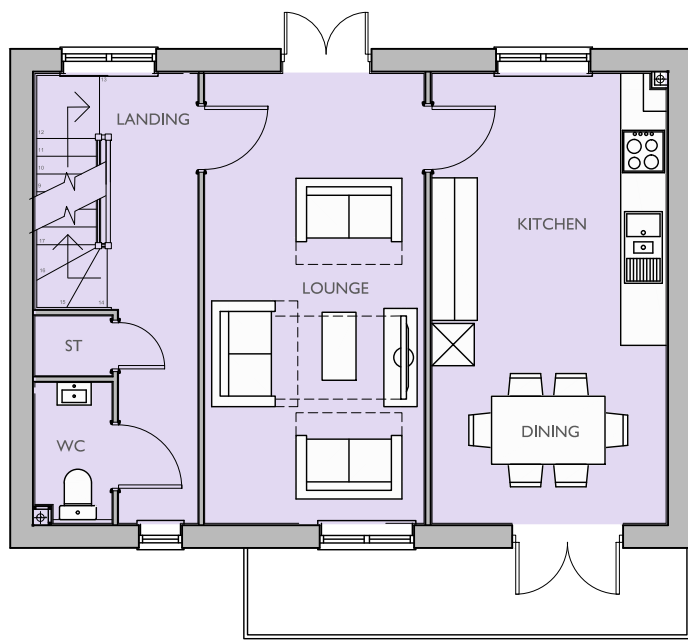

FIRST FLOOR PLAN

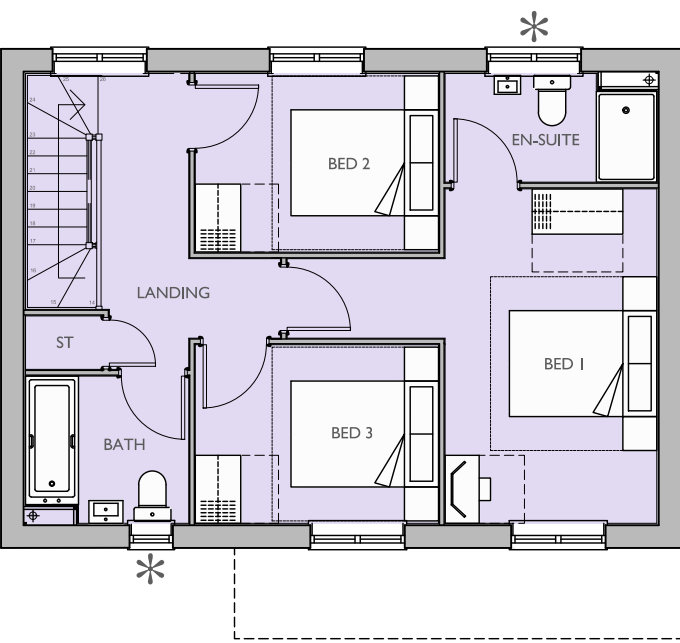

SECOND FLOOR PLAN
* OBSCURE GLAZED WINDOW

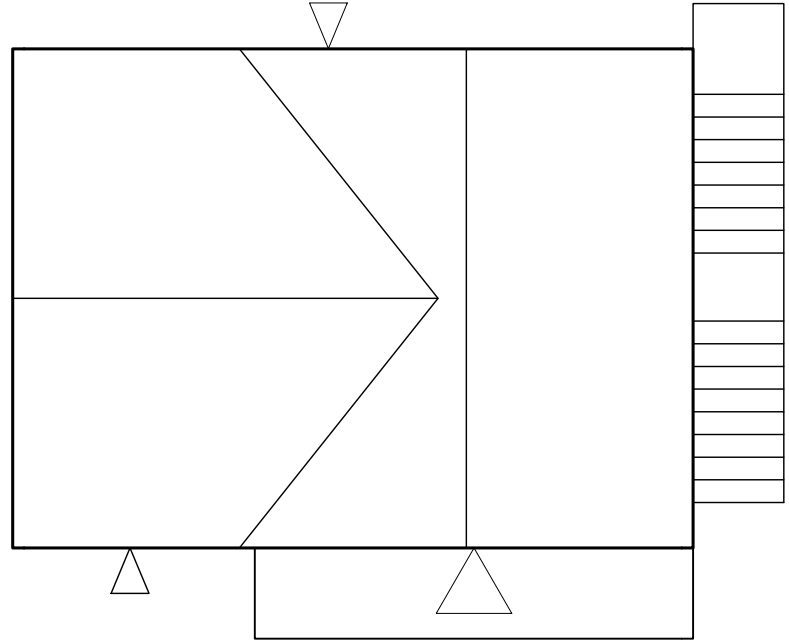

ROOF PLAN