


FRONT ELEVATION

SIDE ELEVATION



REAR ELEVATION

SIDE ELEVATION

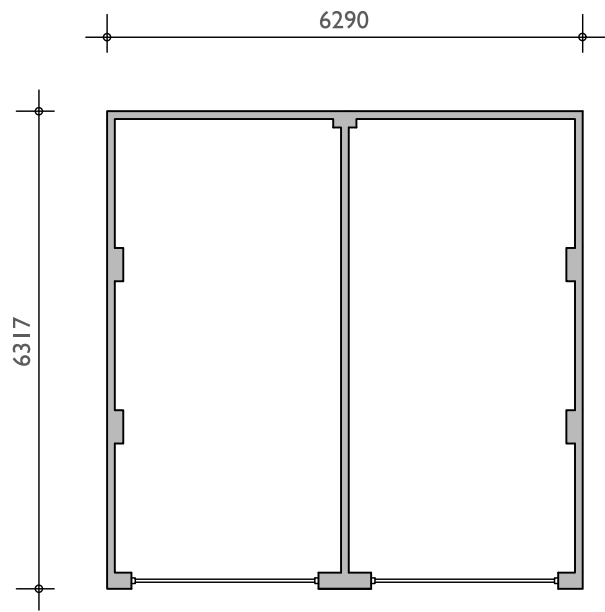

FLOOR PLAN

Housetype Name: GARAGES			
Occupancy:			
Gross Area ft²:	Gross Area m²:	Net Area ft²:	Net Area m²:

For Colours of Material See External Finishes Layout (CB_62_265_008)	
Primary Material:	STRETCHER BOND MASONRY BRICKWORK.
Feature Material:	
Architectural Detail:	
Window & Door Frames:	
Fascia, Soffit & Bargeboard:	WHITE UPVC BOXED EAVES ROOFING SYSTEM.
Architectural Ornaments:	
Guttering & Drainage:	BLACK UPVC DRAINAGE SYSTEM.

Plot Numbers:
11 & 12, 516 & 517, 534 & 535, 536 & 537



Location Plan (Not to Scale)

Scale @ A1:
0 1 2 3 4 5m
Scale 1:100

Rev	Date	Drawn	Checked

Date: MAY 2023

Drawn by : RKDBChecked by : BB

Dwg No: CB_62_265_GAR_03Rev:

Project: CAMPDOWN, PURBROOK, PORTSMOUTH

Title: GARAGES FLOOR PLANS & ELEVATIONS

Client:

COOPERBAILLIE

Cooper Baillie Limited - Connaught House, 24 Guildford Road, Bagshot, Surrey GU19 5JN - Telephone 01276 450039 - www.cooperbaillie.co.uk

The drawing and the works depicted on it are the copyright of Cooper Baillie Ltd, and may not be reproduced or altered, stored by any other process. No liability will be accepted for any damages caused by their provision.