

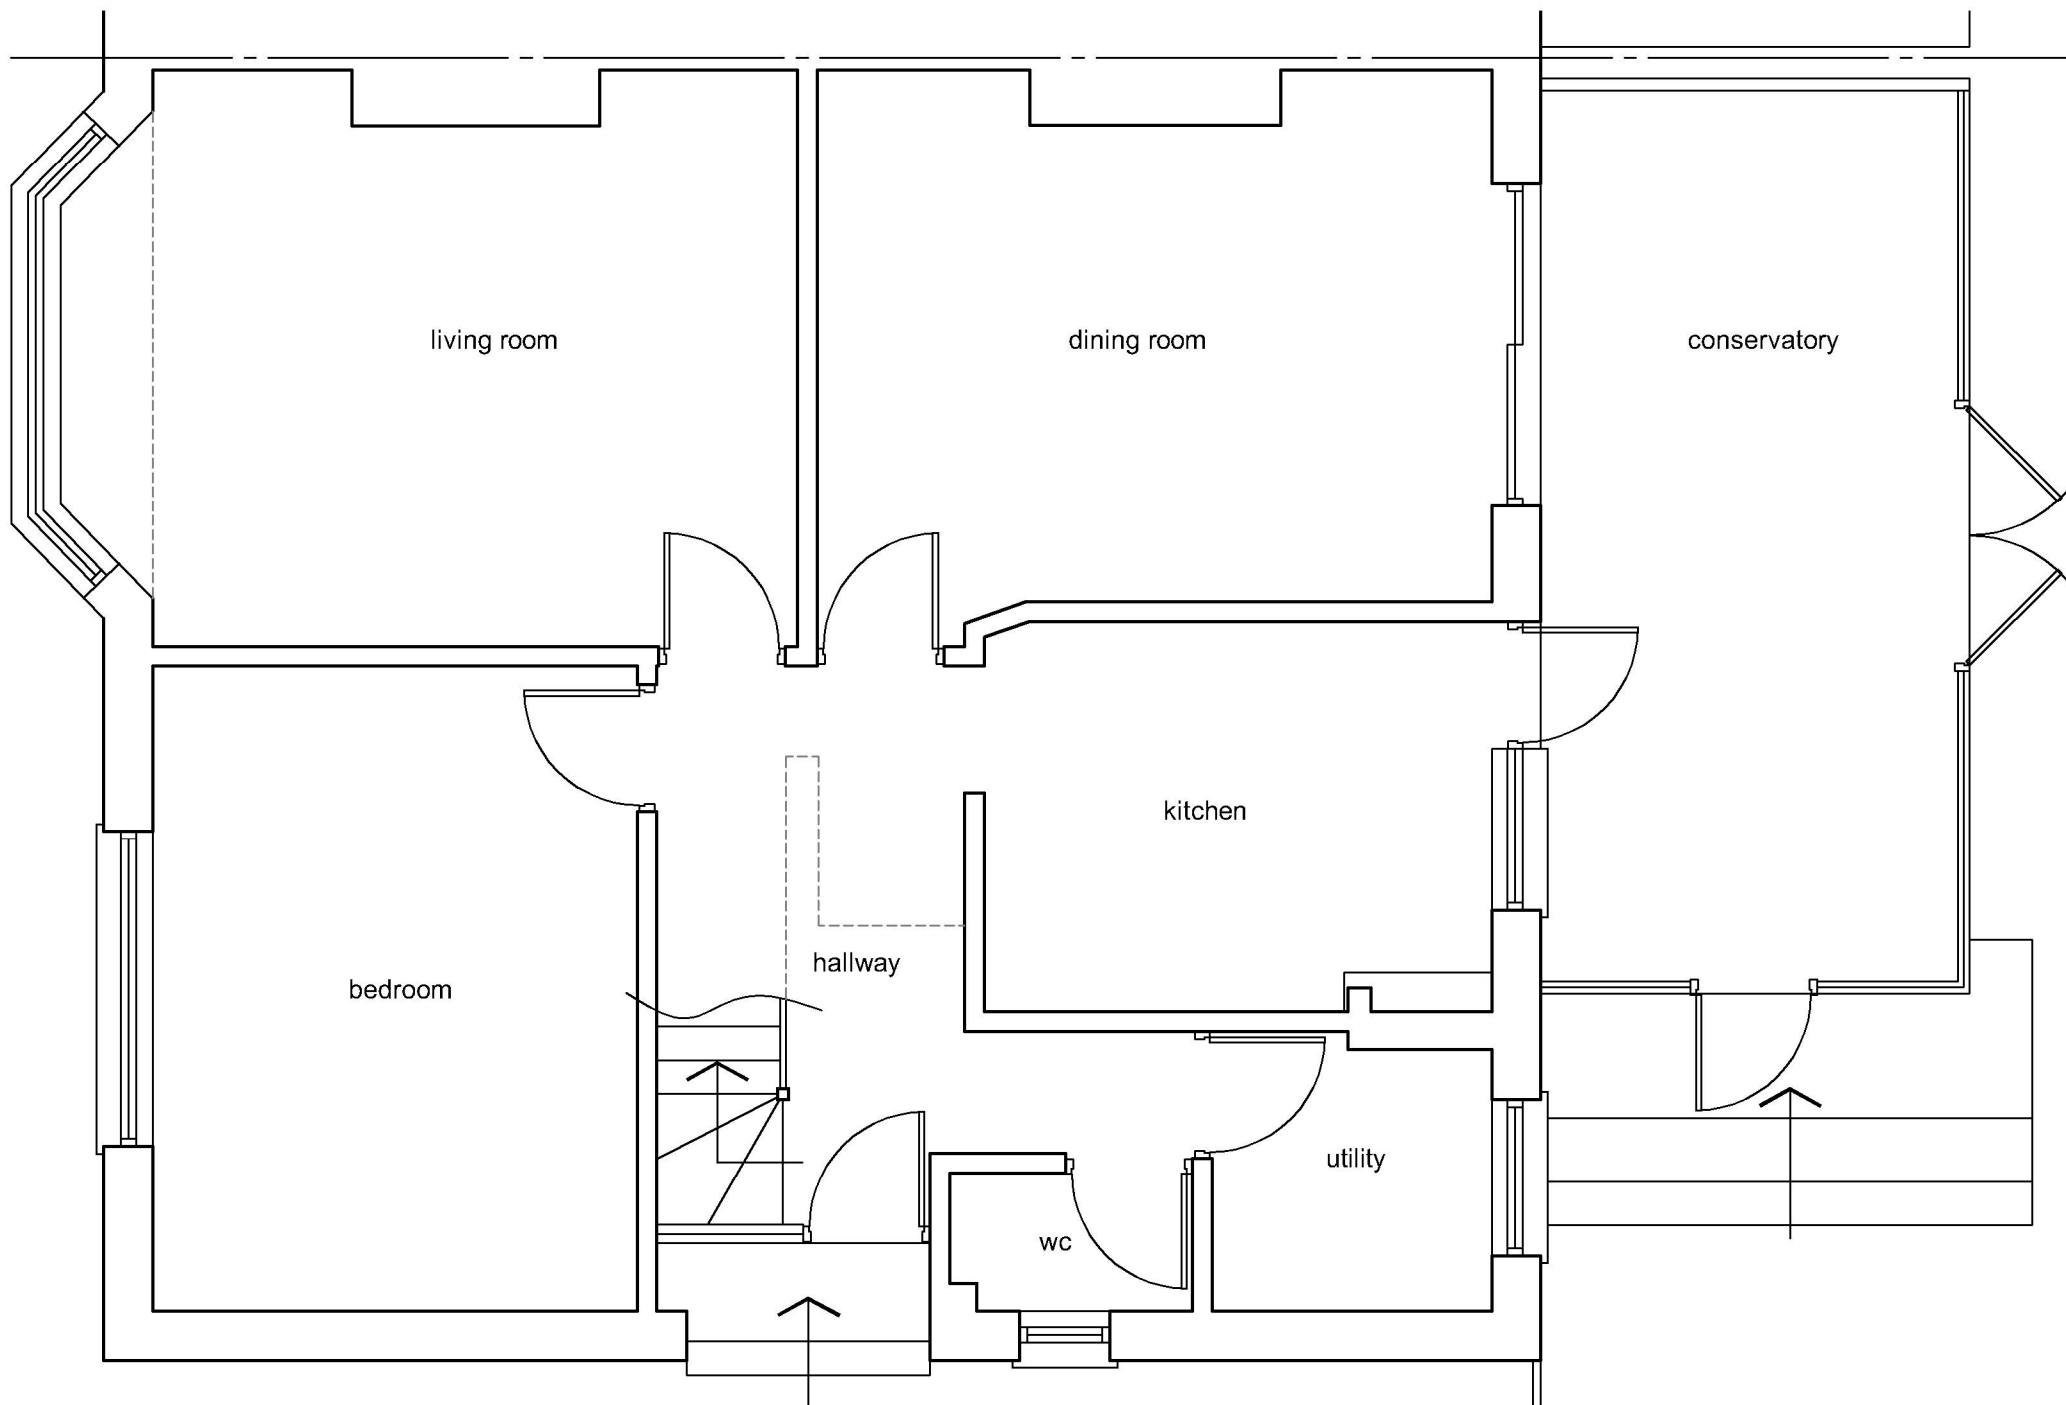


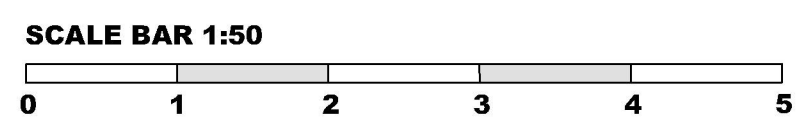

Note:
 Do not Scale from this Drawing (except for planning approval).
 All dimensions are in millimetres and to be checked on site.
 All Dimensions relating to subcontractors or suppliers work
 must be checked and agreed between the main contractor and
 the sub-contractors and suppliers.

EXISTING GROUND FLOOR PLAN
 SCALE 1:50

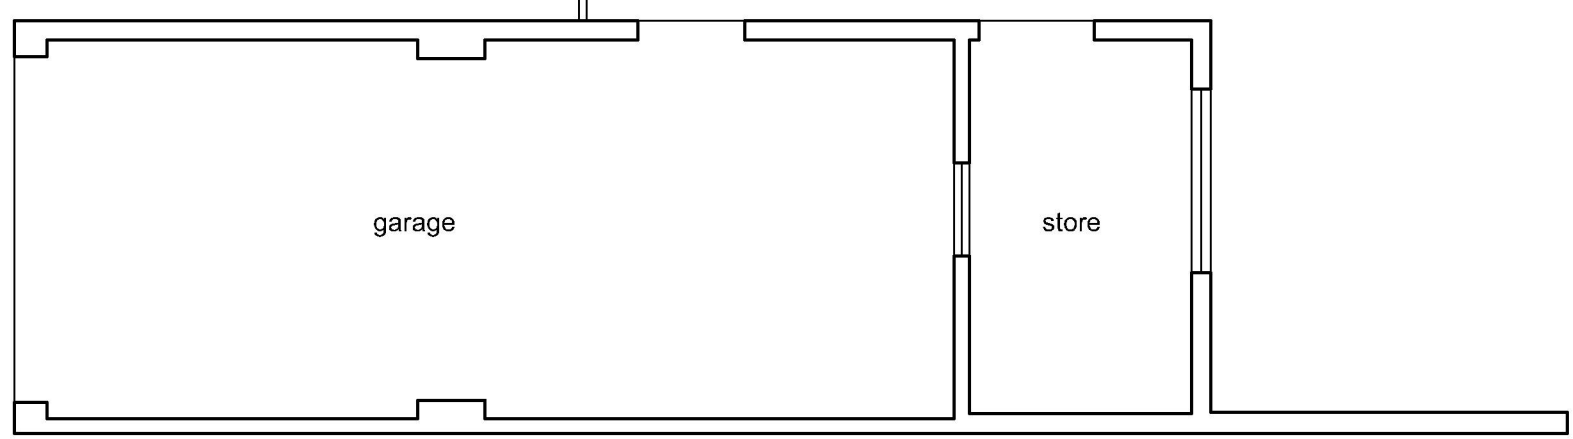

DRAWING TITLE -		DATE -		SCALE -	
MEASURED SURVEY -		Feb 2023		1:50 @ A3	
EXISTING GROUND FLOOR PLAN		DRN -	CHK -	DRAWING REF -	Rev
		gp	-	23225 EX100	-
CLIENT -					
Mr & Mrs Dowdeswell, 49 Lone Valley, Widley, Hants.					

grp architectural design

t. 07747 011252 e. gavin.page77@gmail.com