




15 Beach Road
Existing Plans

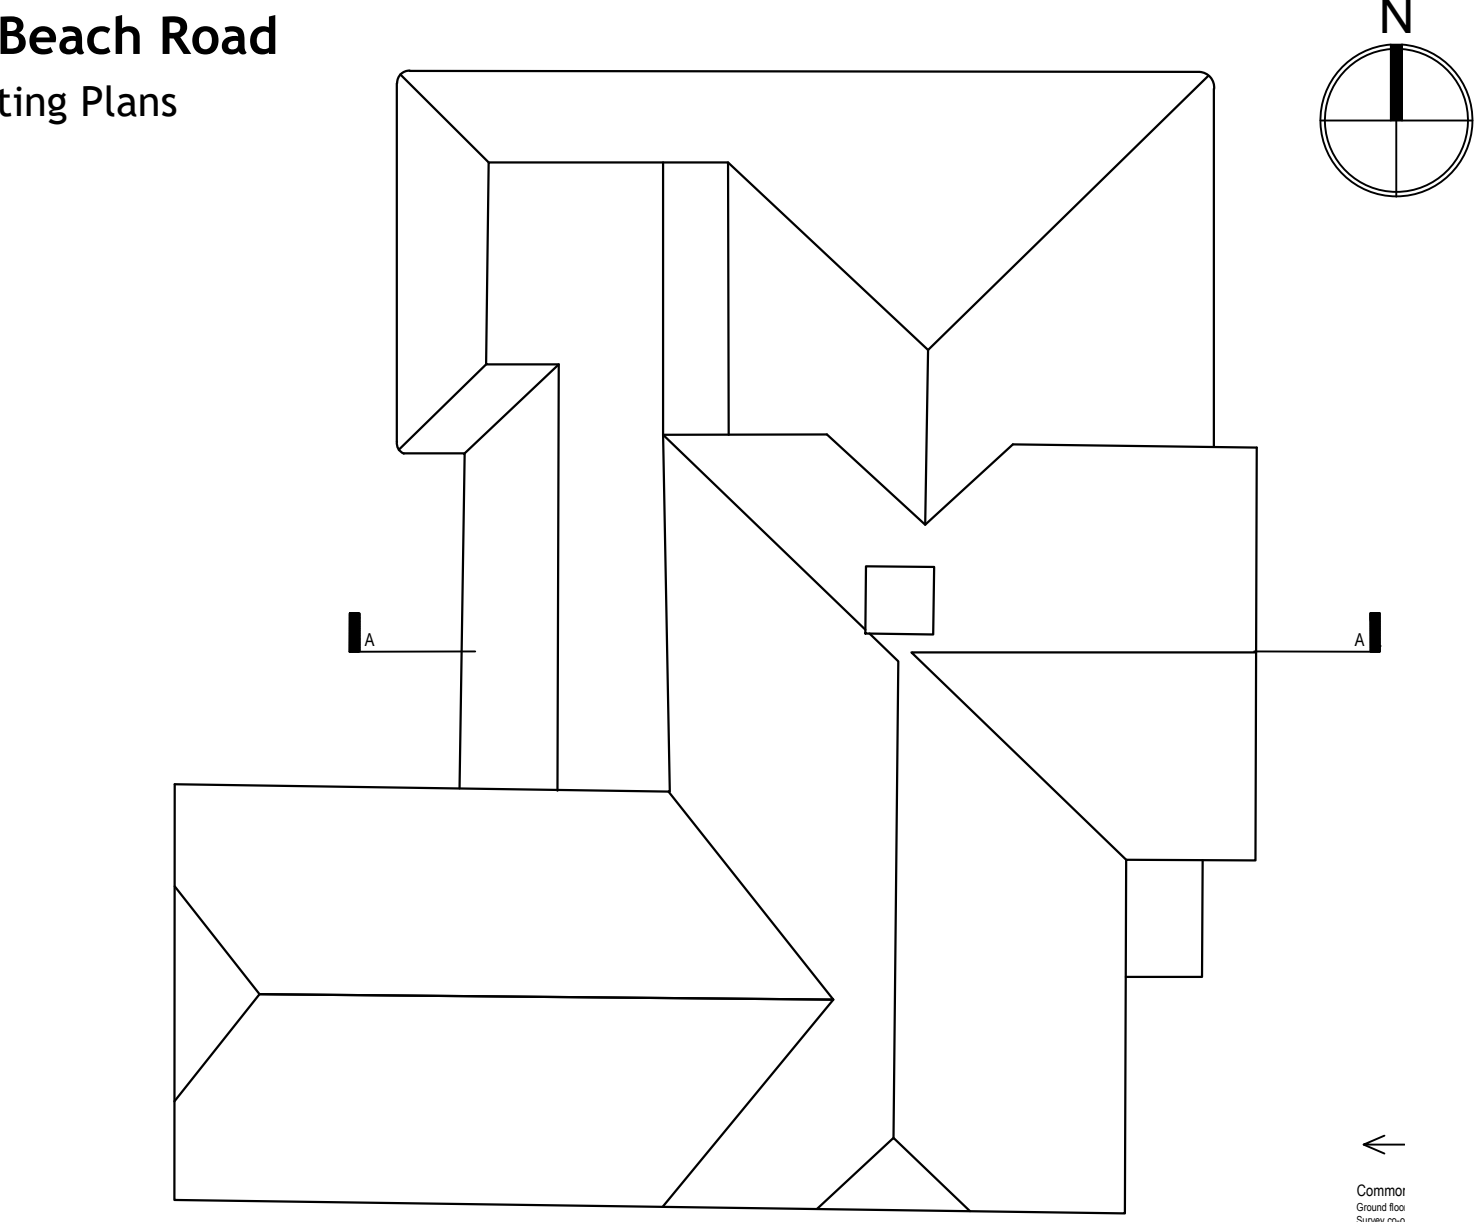


ROOF PLAN
1:100

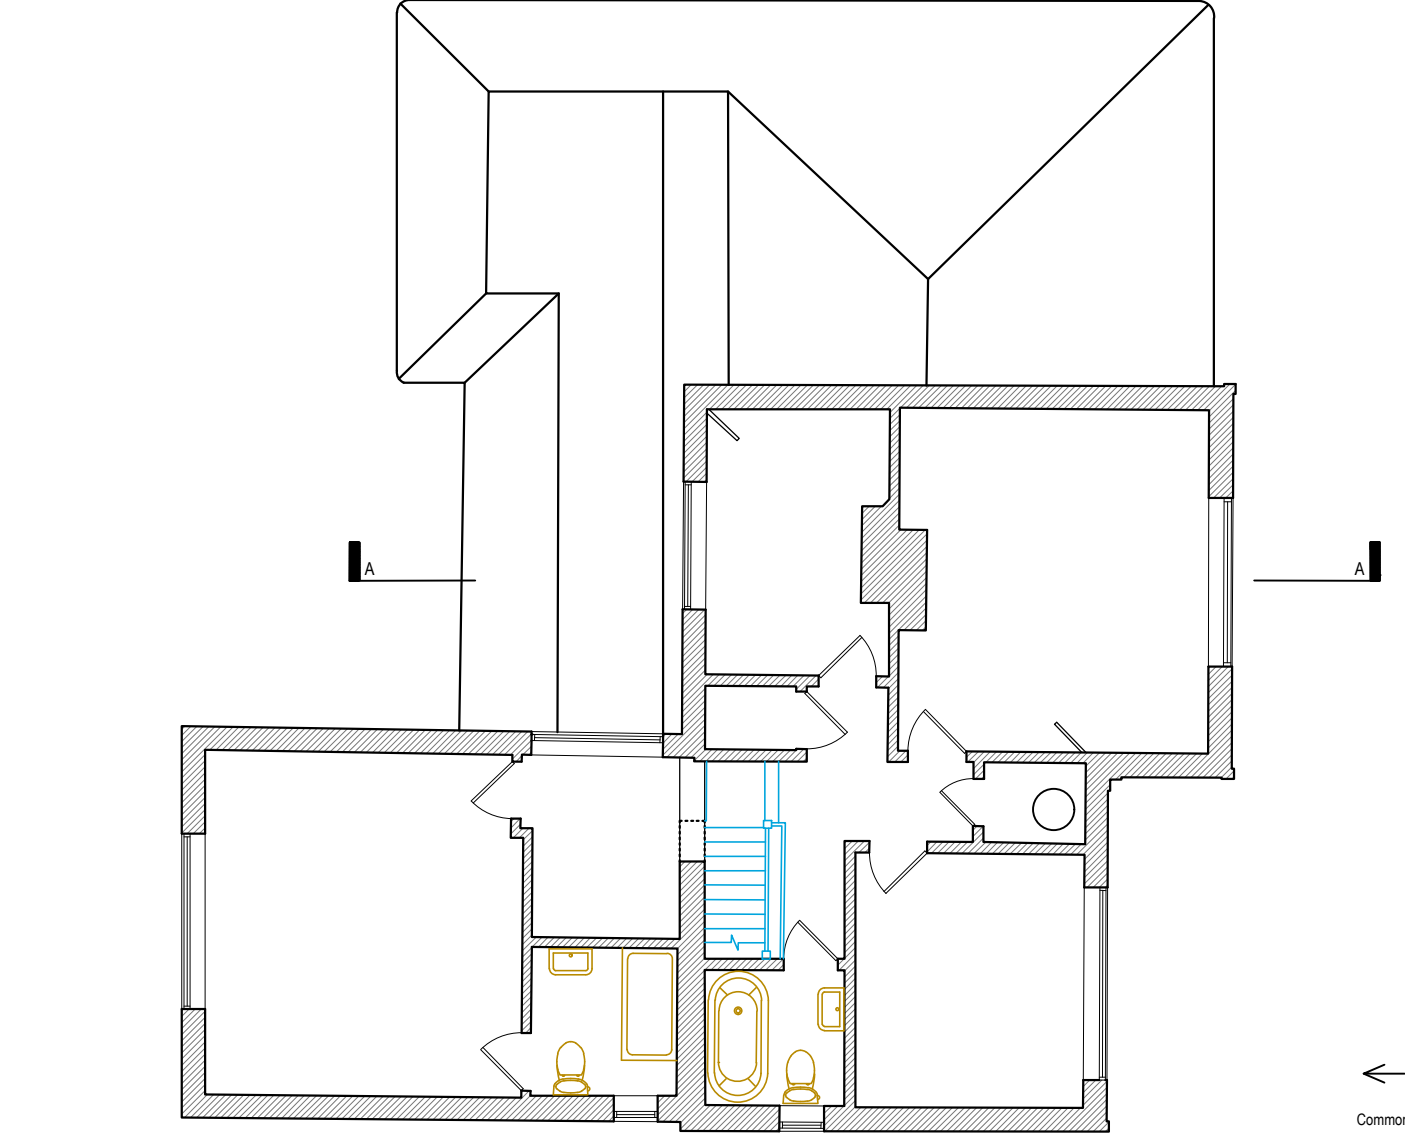



FIRST FLOOR PLAN
1:100

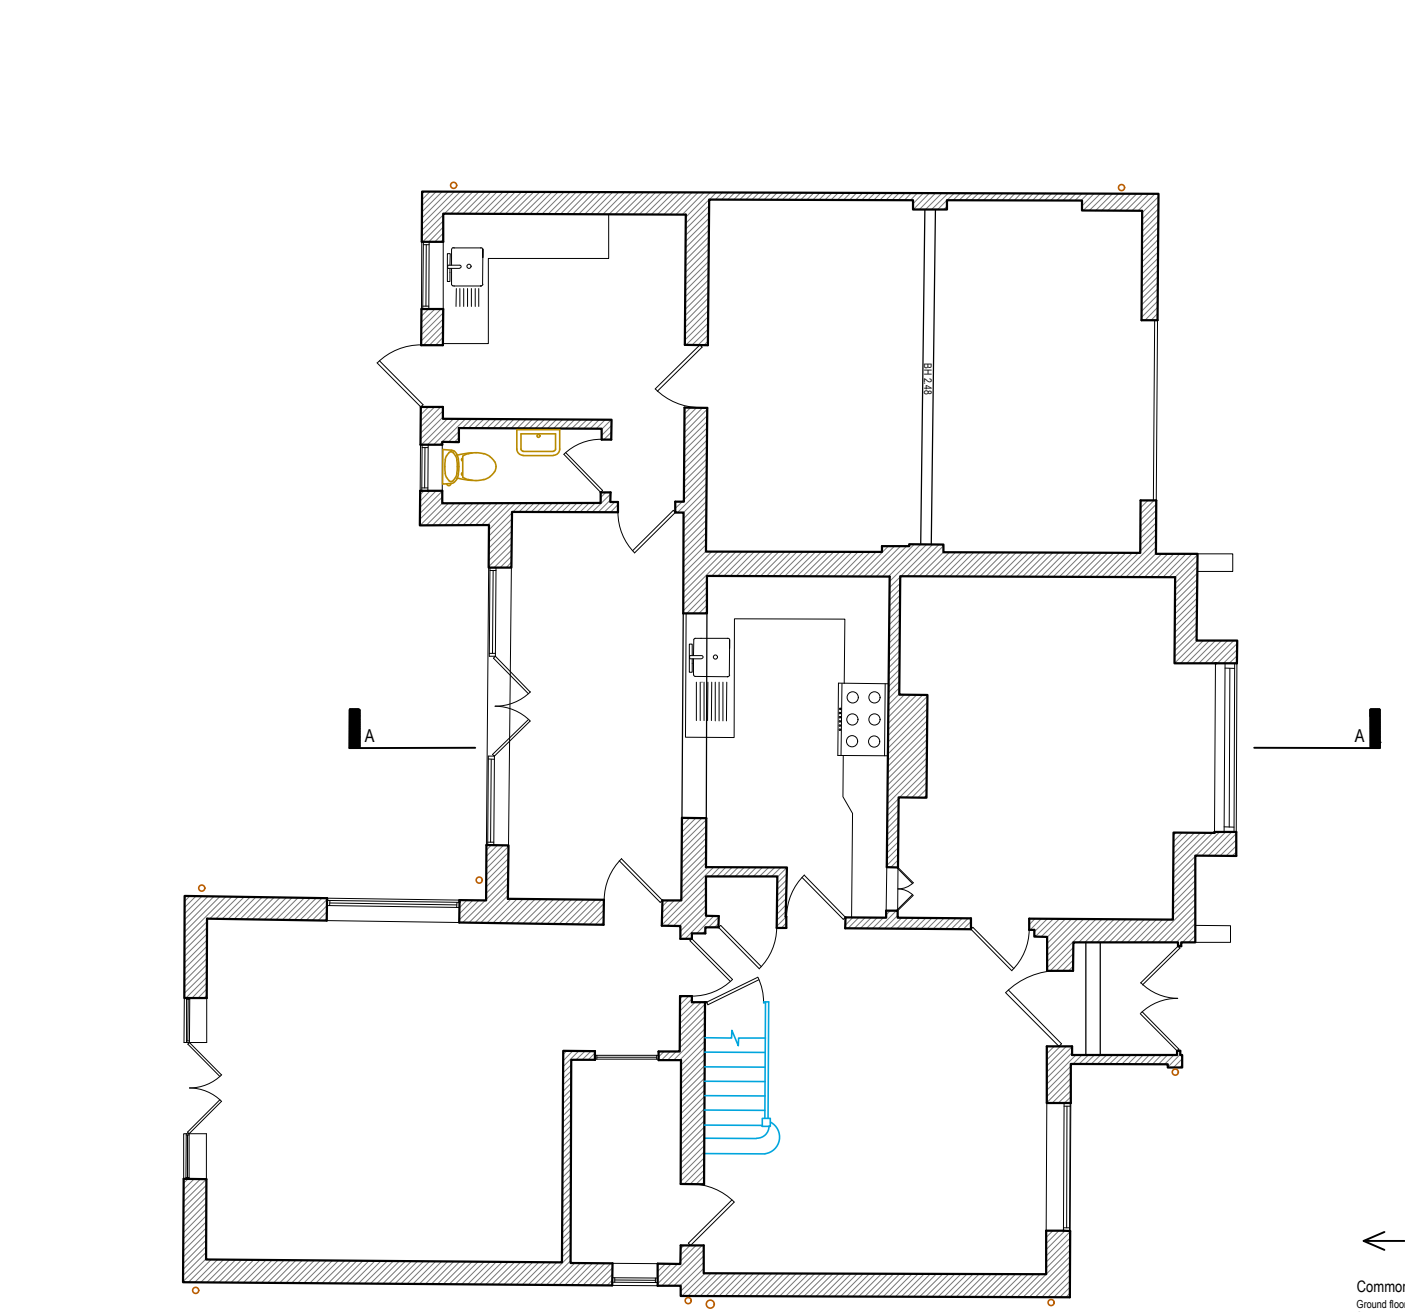


GROUND FLOOR PLAN
1:100

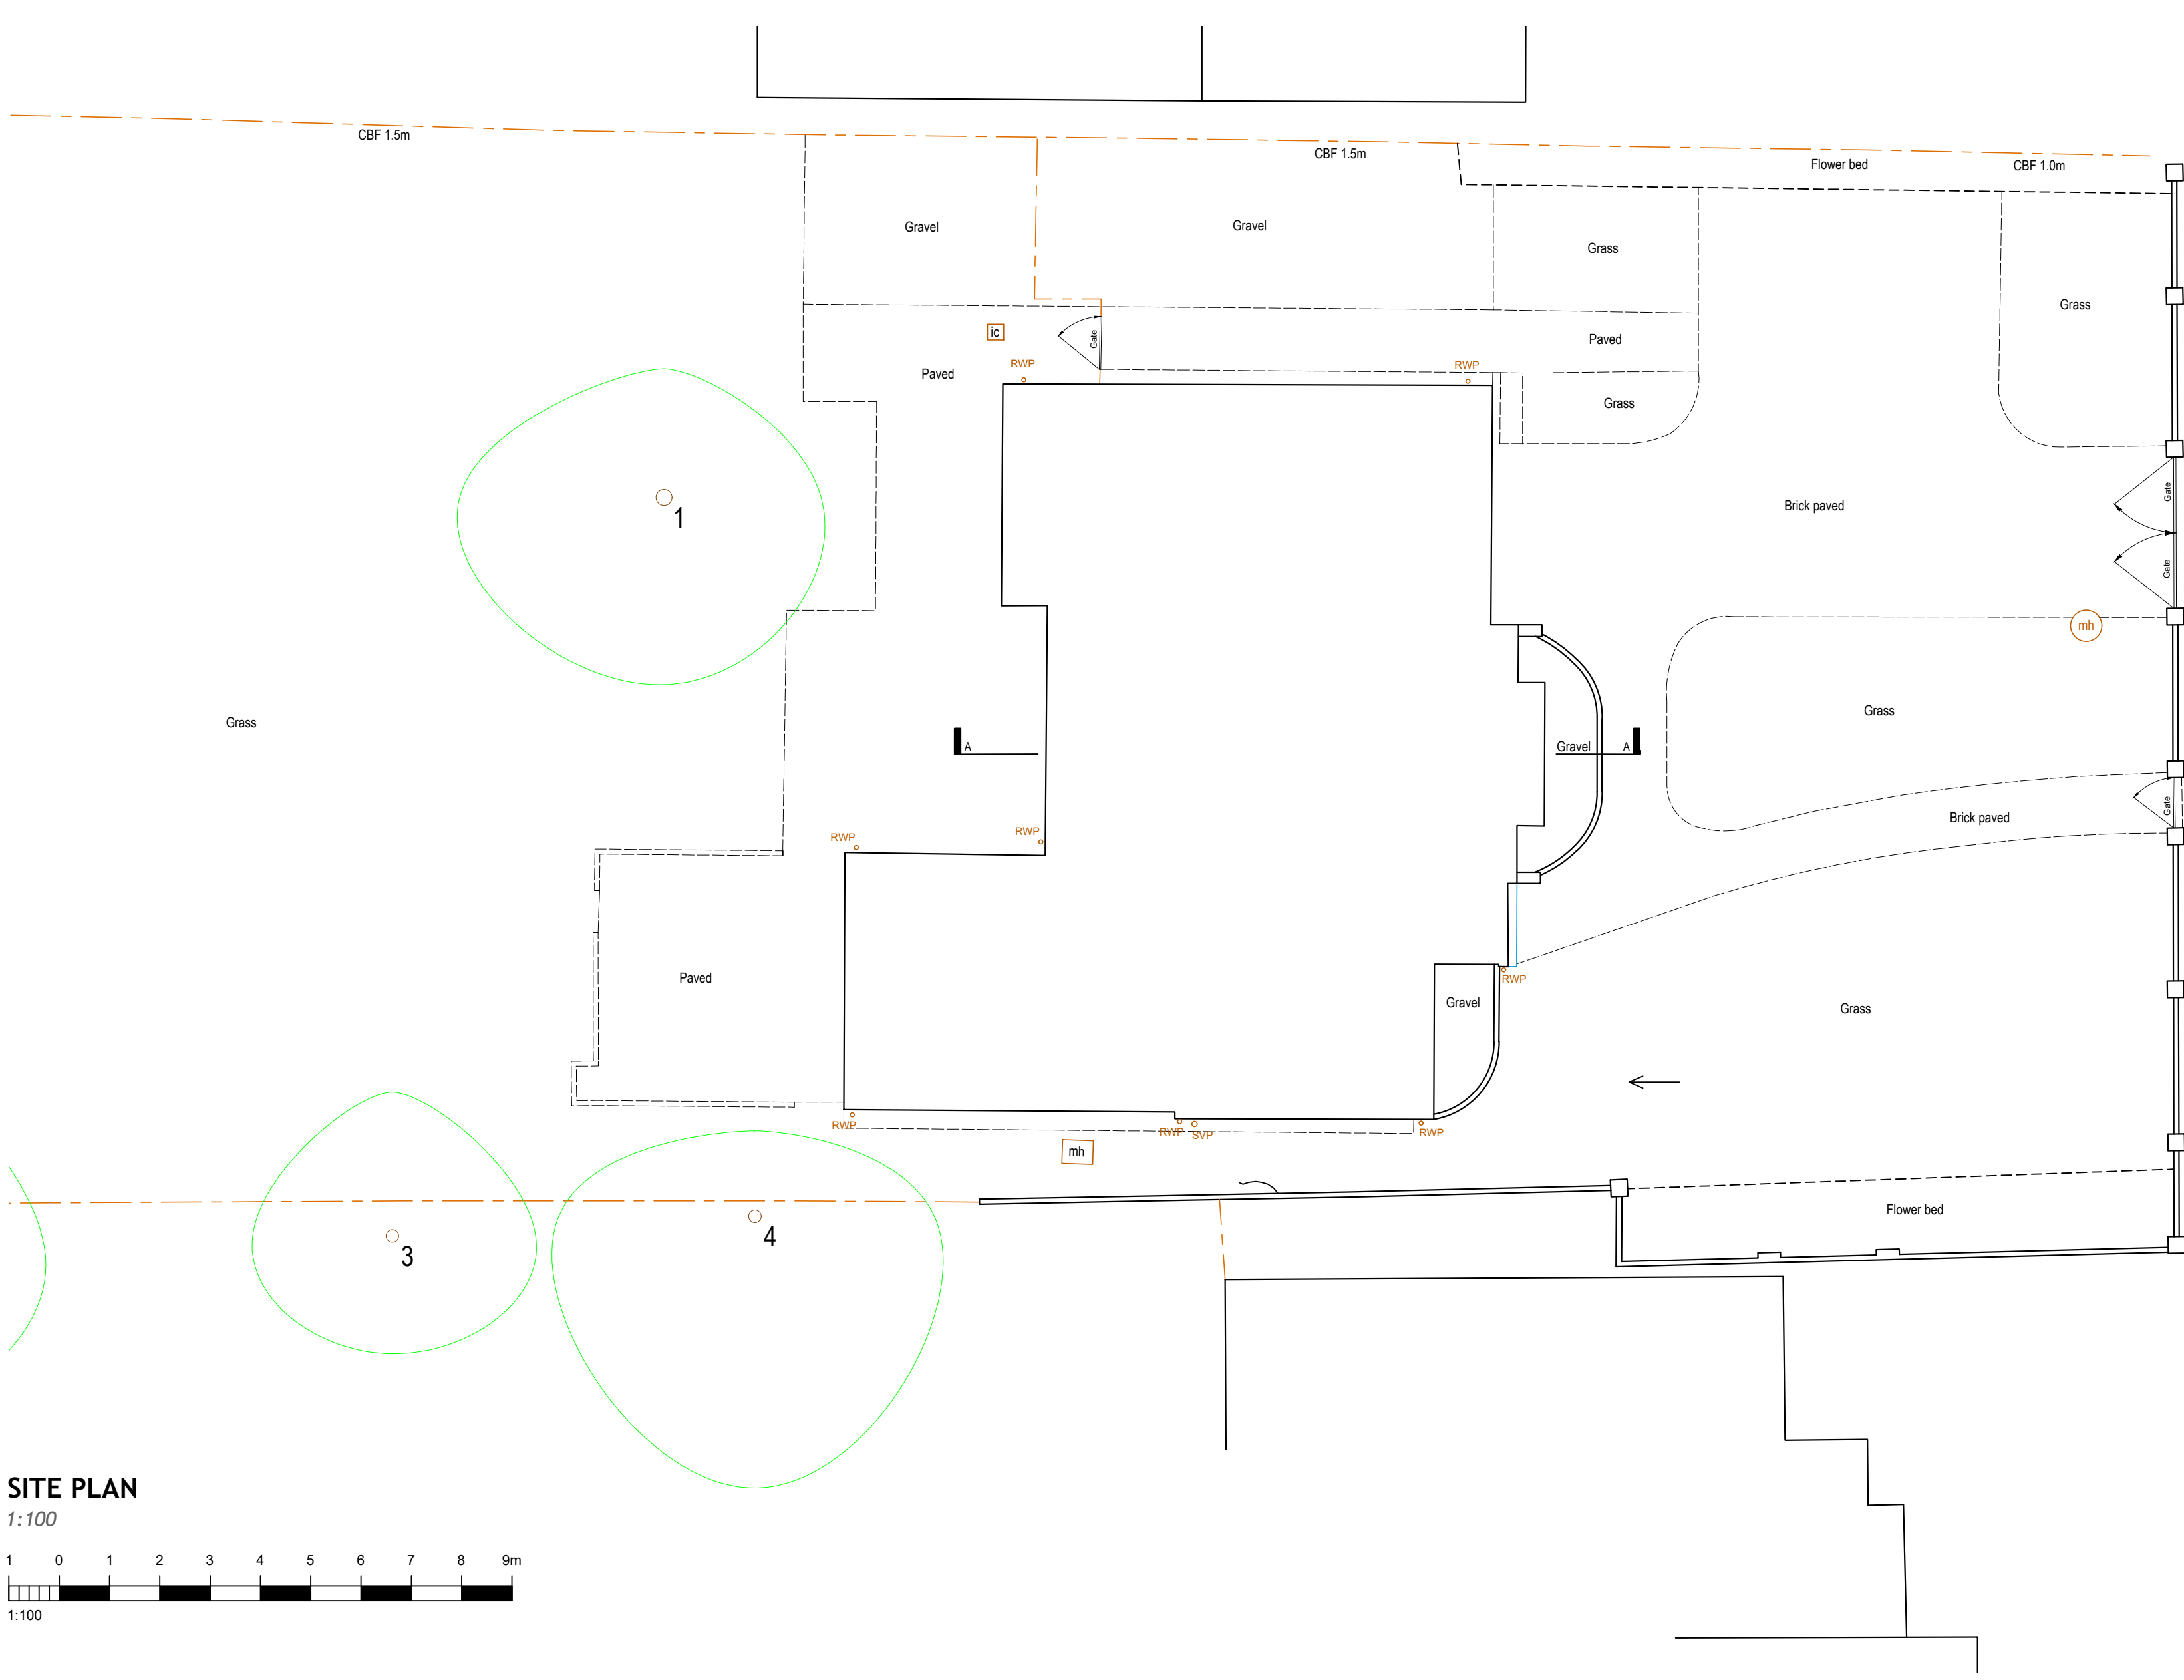

SITE PLAN
1:100

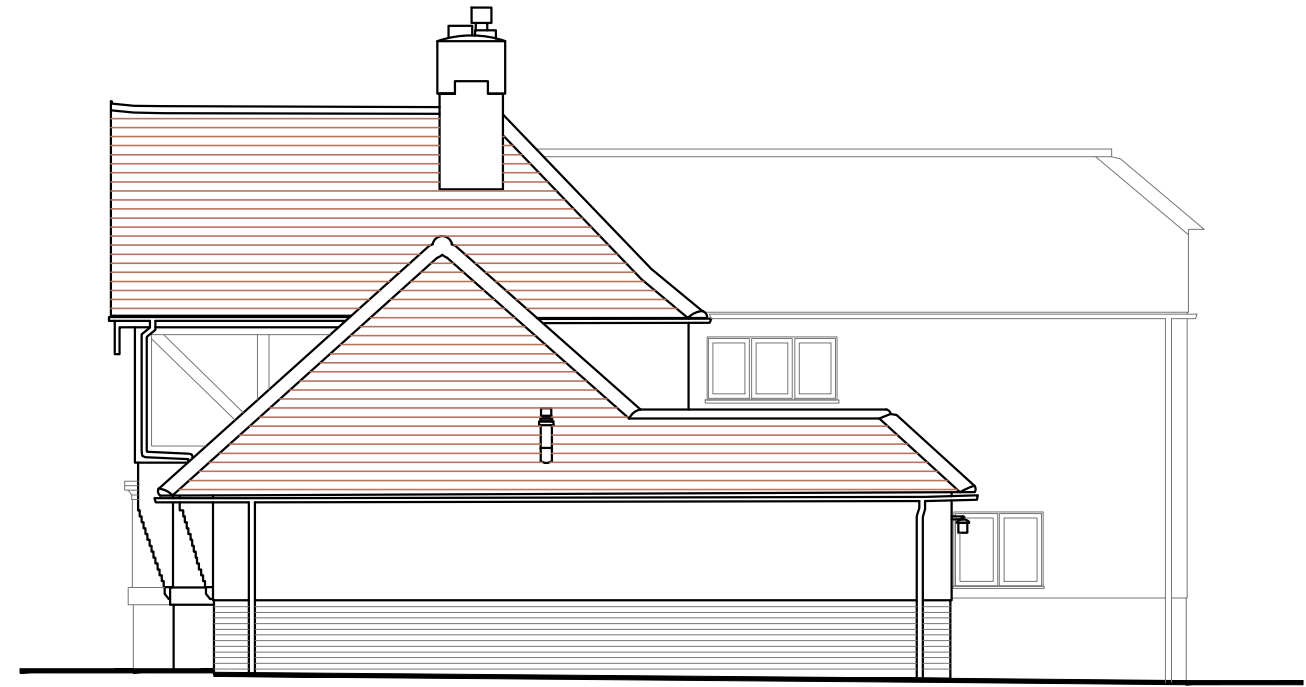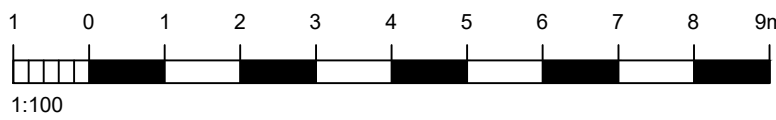


NORTH ELEVATION
1:100

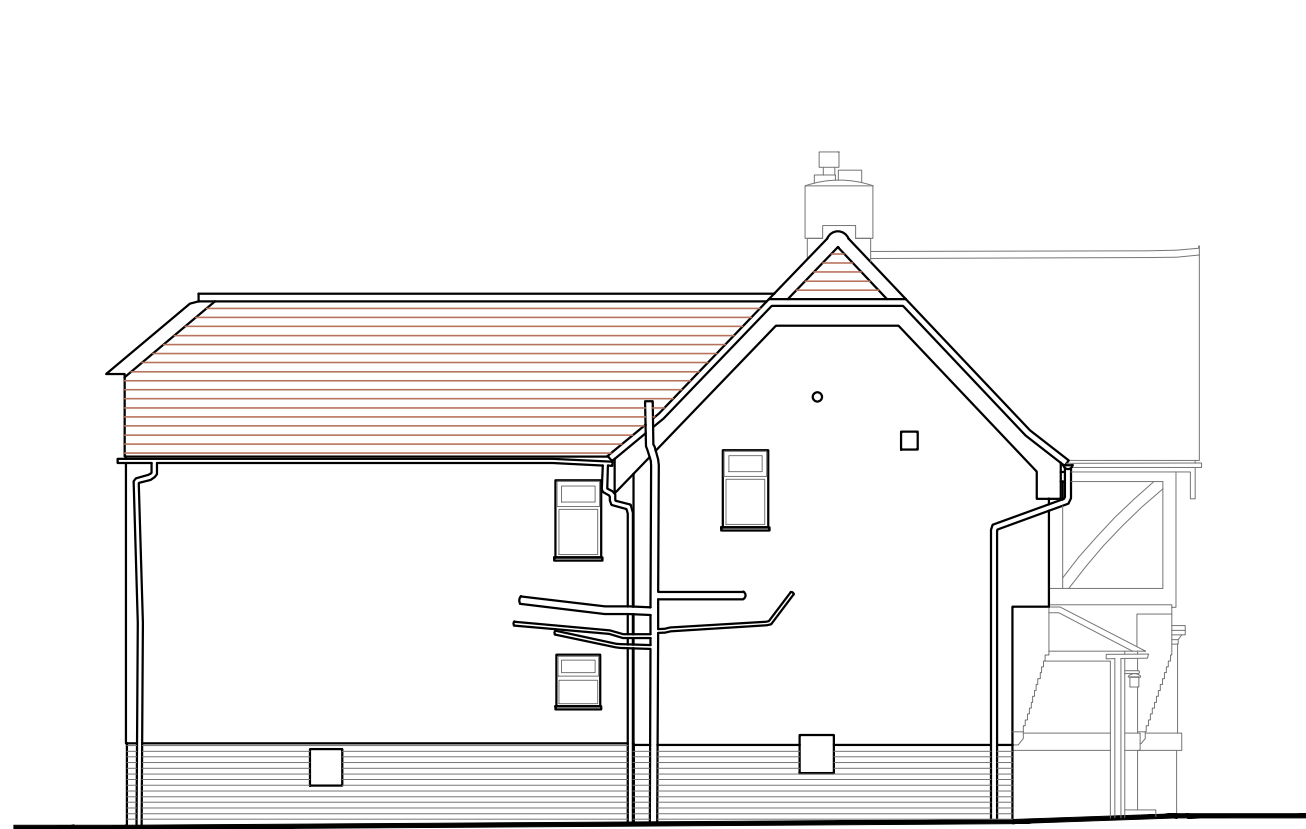


SOUTH ELEVATION
1:100




WEST ELEVATION
1:100

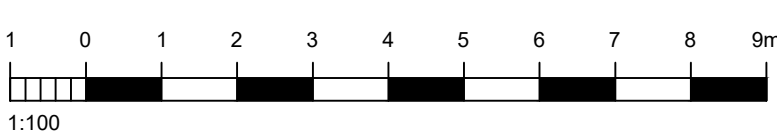



EAST ELEVATION
1:100

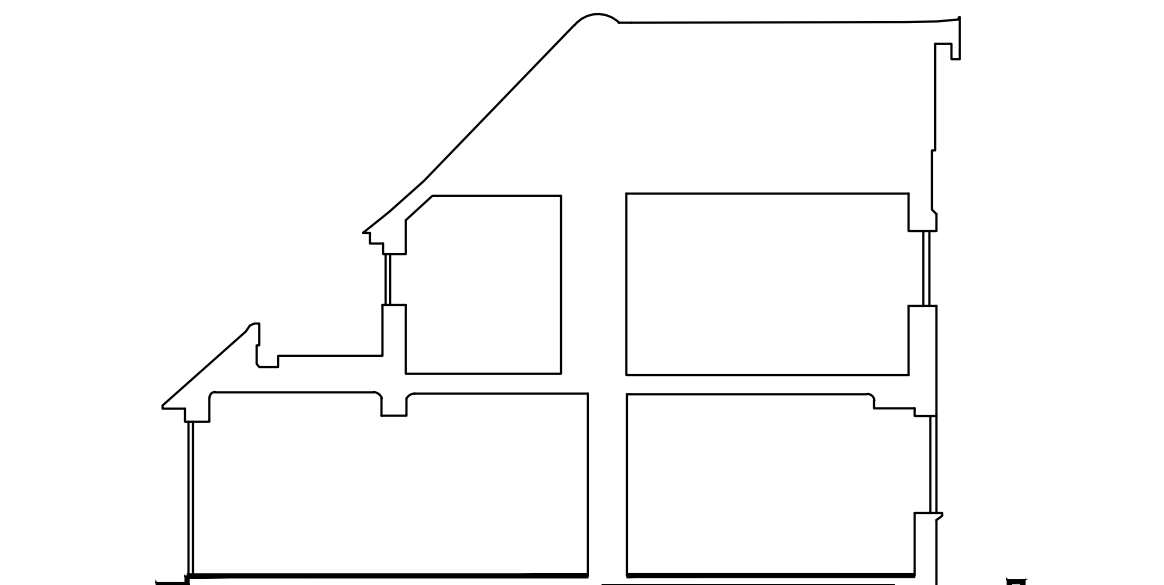


SECTION AA
1:100

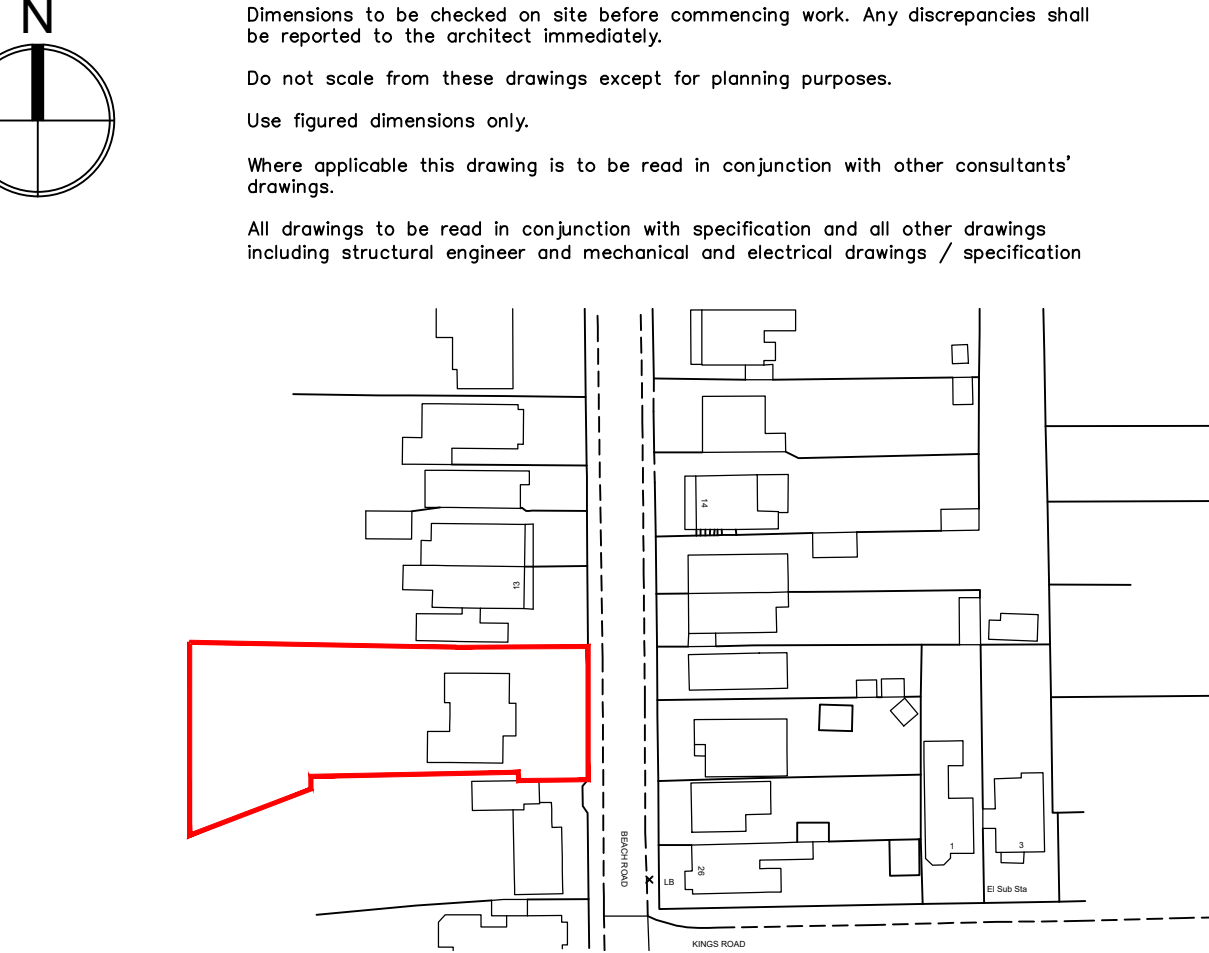

LOCATION PLAN
1:1250

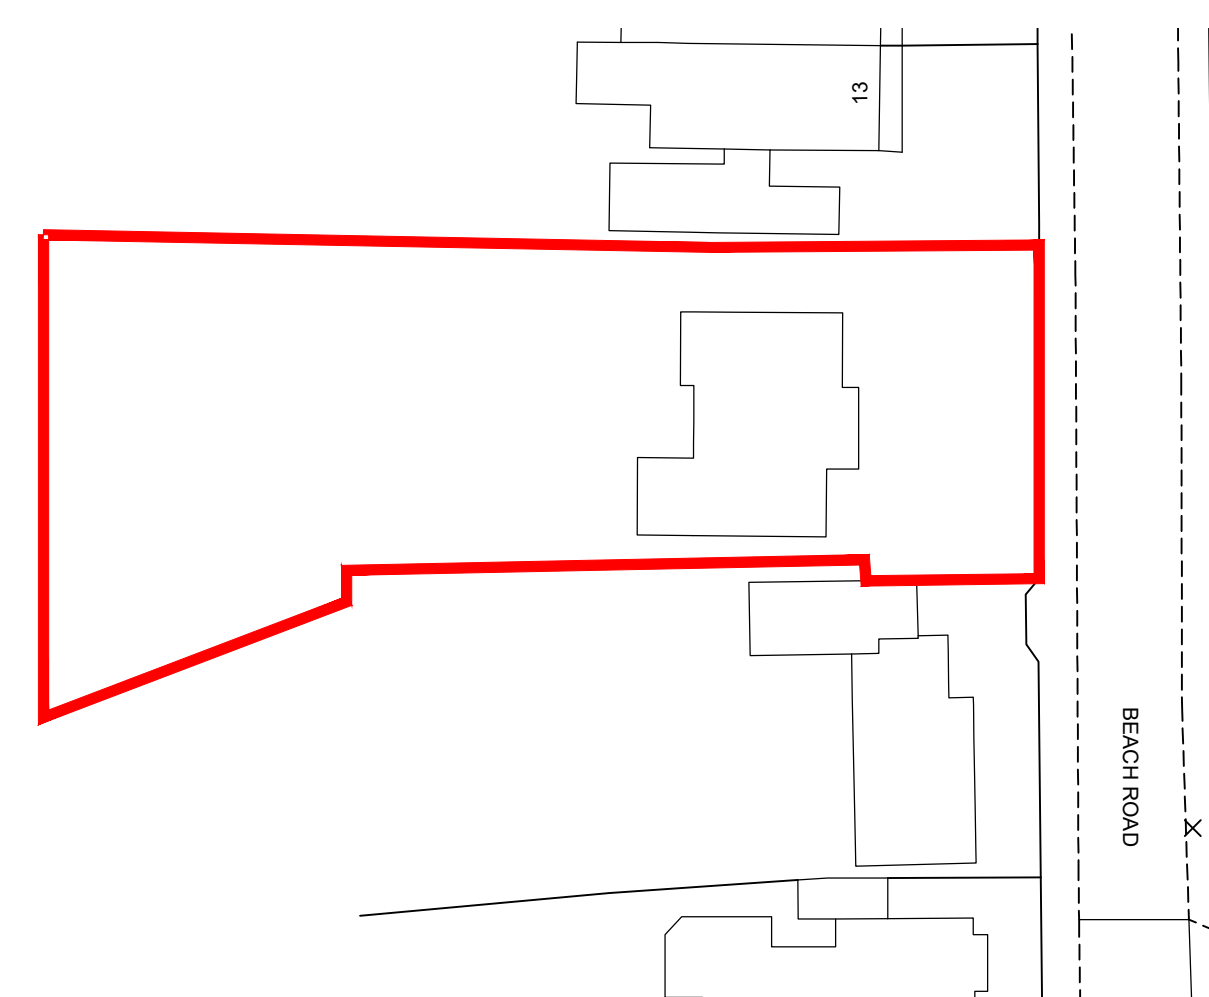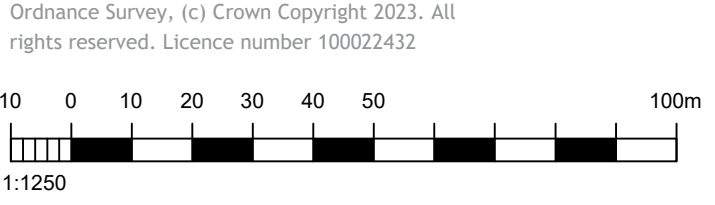

BLOCK PLAN
1:500

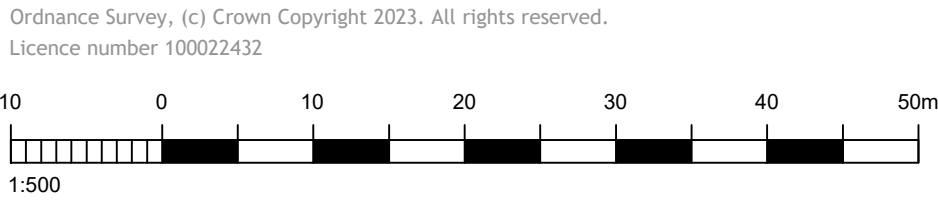

NOTES:
Dimensions to be checked on site before commencing work. Any discrepancies shall be reported to the architect immediately.
Do not scale from these drawings except for planning purposes.
Use figured dimensions only.
Where applicable this drawing is to be read in conjunction with other consultants' drawings.
All drawings to be read in conjunction with specification and all other drawings including structural engineer and mechanical and electrical drawings / specification

hd
architects
Helyer Davies Architects Ltd
1 The Old Flour Mill,
Emsworth, PO10 7BT
01243 370 715
www.hdarchitects.co.uk mail@hdarchitects.co.uk

PROJECT
15 Beach Road
Emsworth

DRAWING
Existing Plans

SCALE
as noted @ A1

DATE July 2023

DRAWN TD

DRAWING NUMBER
23025_01

REVISION